



HAVANT BOROUGH COUNCIL
12 DEC 2013
RECEIVED

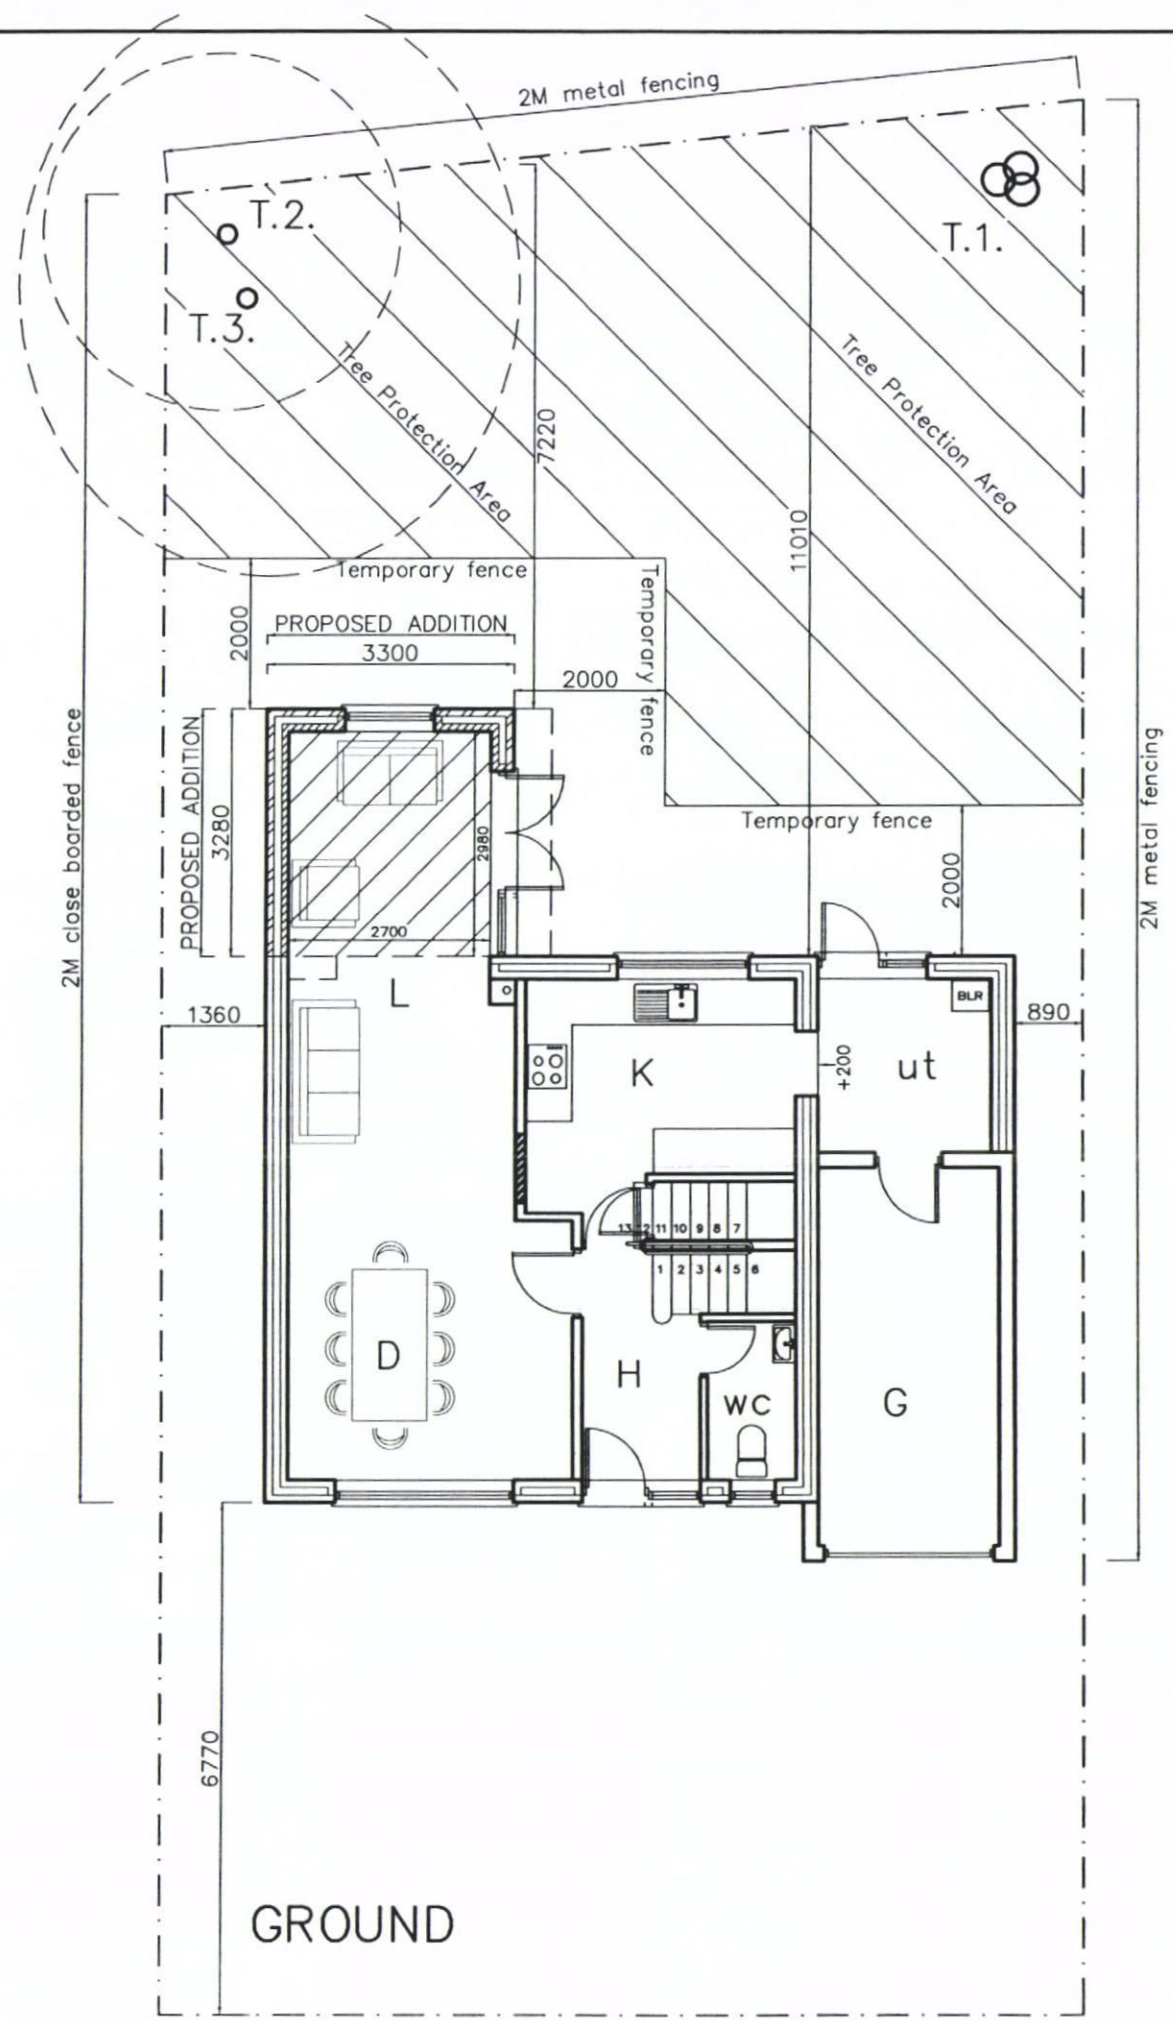

GROUND

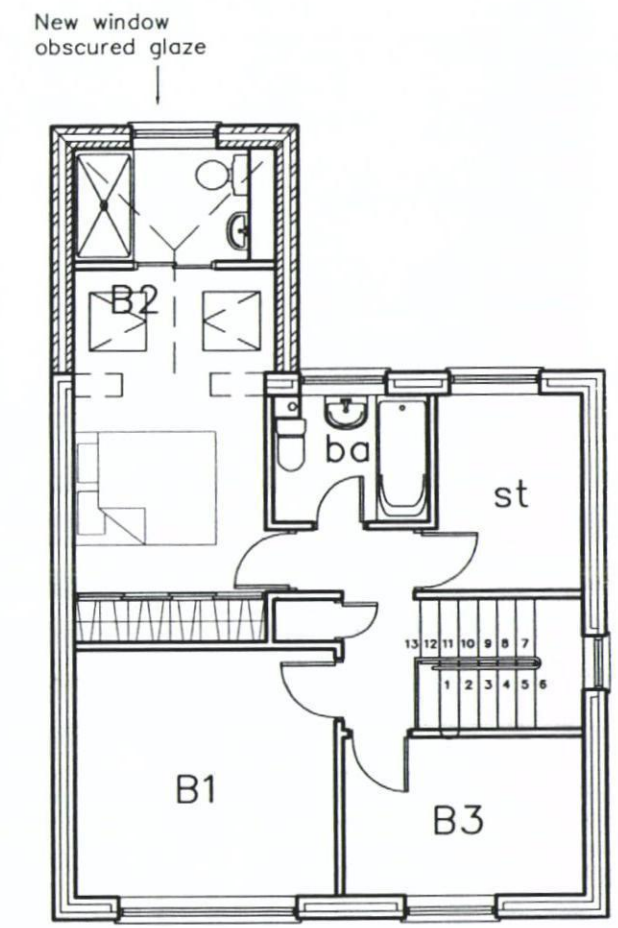

FIRST

7 Robinia Close
Waterlooville

**PROPOSED
FLOOR PLANS**

Martin Critchley
Chartered Architect
7 North Street
Havant, Hampshire, PO9 1PW
023 92 474 919
critchleyarchitect@hotmail.com

Scale A3 = 1:100
Drawn ALB
Date 23/02/12

- Revisions
- A. Bathroom revs. 29/02/12
 - B. Boundary dims added. 08/03/12
 - C. Fenestration revs. 28/05/12
 - D. Tree protection area. 05/07/12
 - E. 2013 Updates 23/11/13
 - F. Internal piers revs. 06/11/13

1207-302^F