

RECEIVED
02 JUN 2014
HBC Development Control


SUPERSEDED

Notes
1. This drawing is the copyright of MH Architects Ltd
2. Do not scale this drawing except for Local Authority planning purposes
3. All dimensions must be checked on site by the contractor prior to commencement of the works.

Rev.	Revision	By	Date	Check	Date




Proposed Elevation to North 1:100

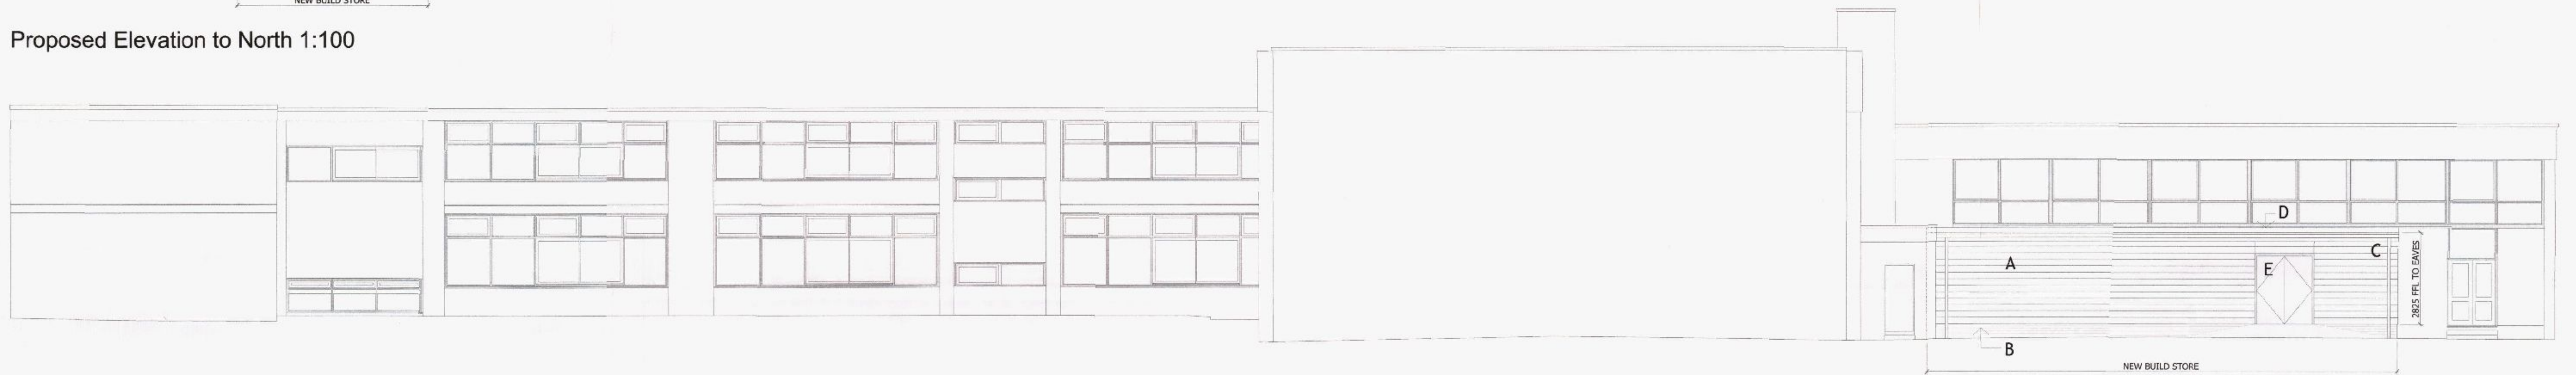


Proposed Elevation to East 1:100

Materials Key

- A- Timber board cladding to external elevations.
- B- Facing brick plinth base.
- C- PPC Aluminium rainwater goods and fascias.
- D- Single ply roof membrane to flat roof.
- E- Timber painted external double door set

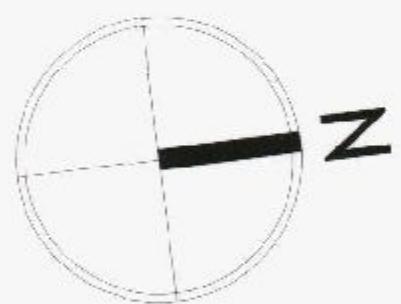

Plans & Elevations 1:100 @ A1
1 0 1 2 3 4 5 6 7 8 9m
1:100

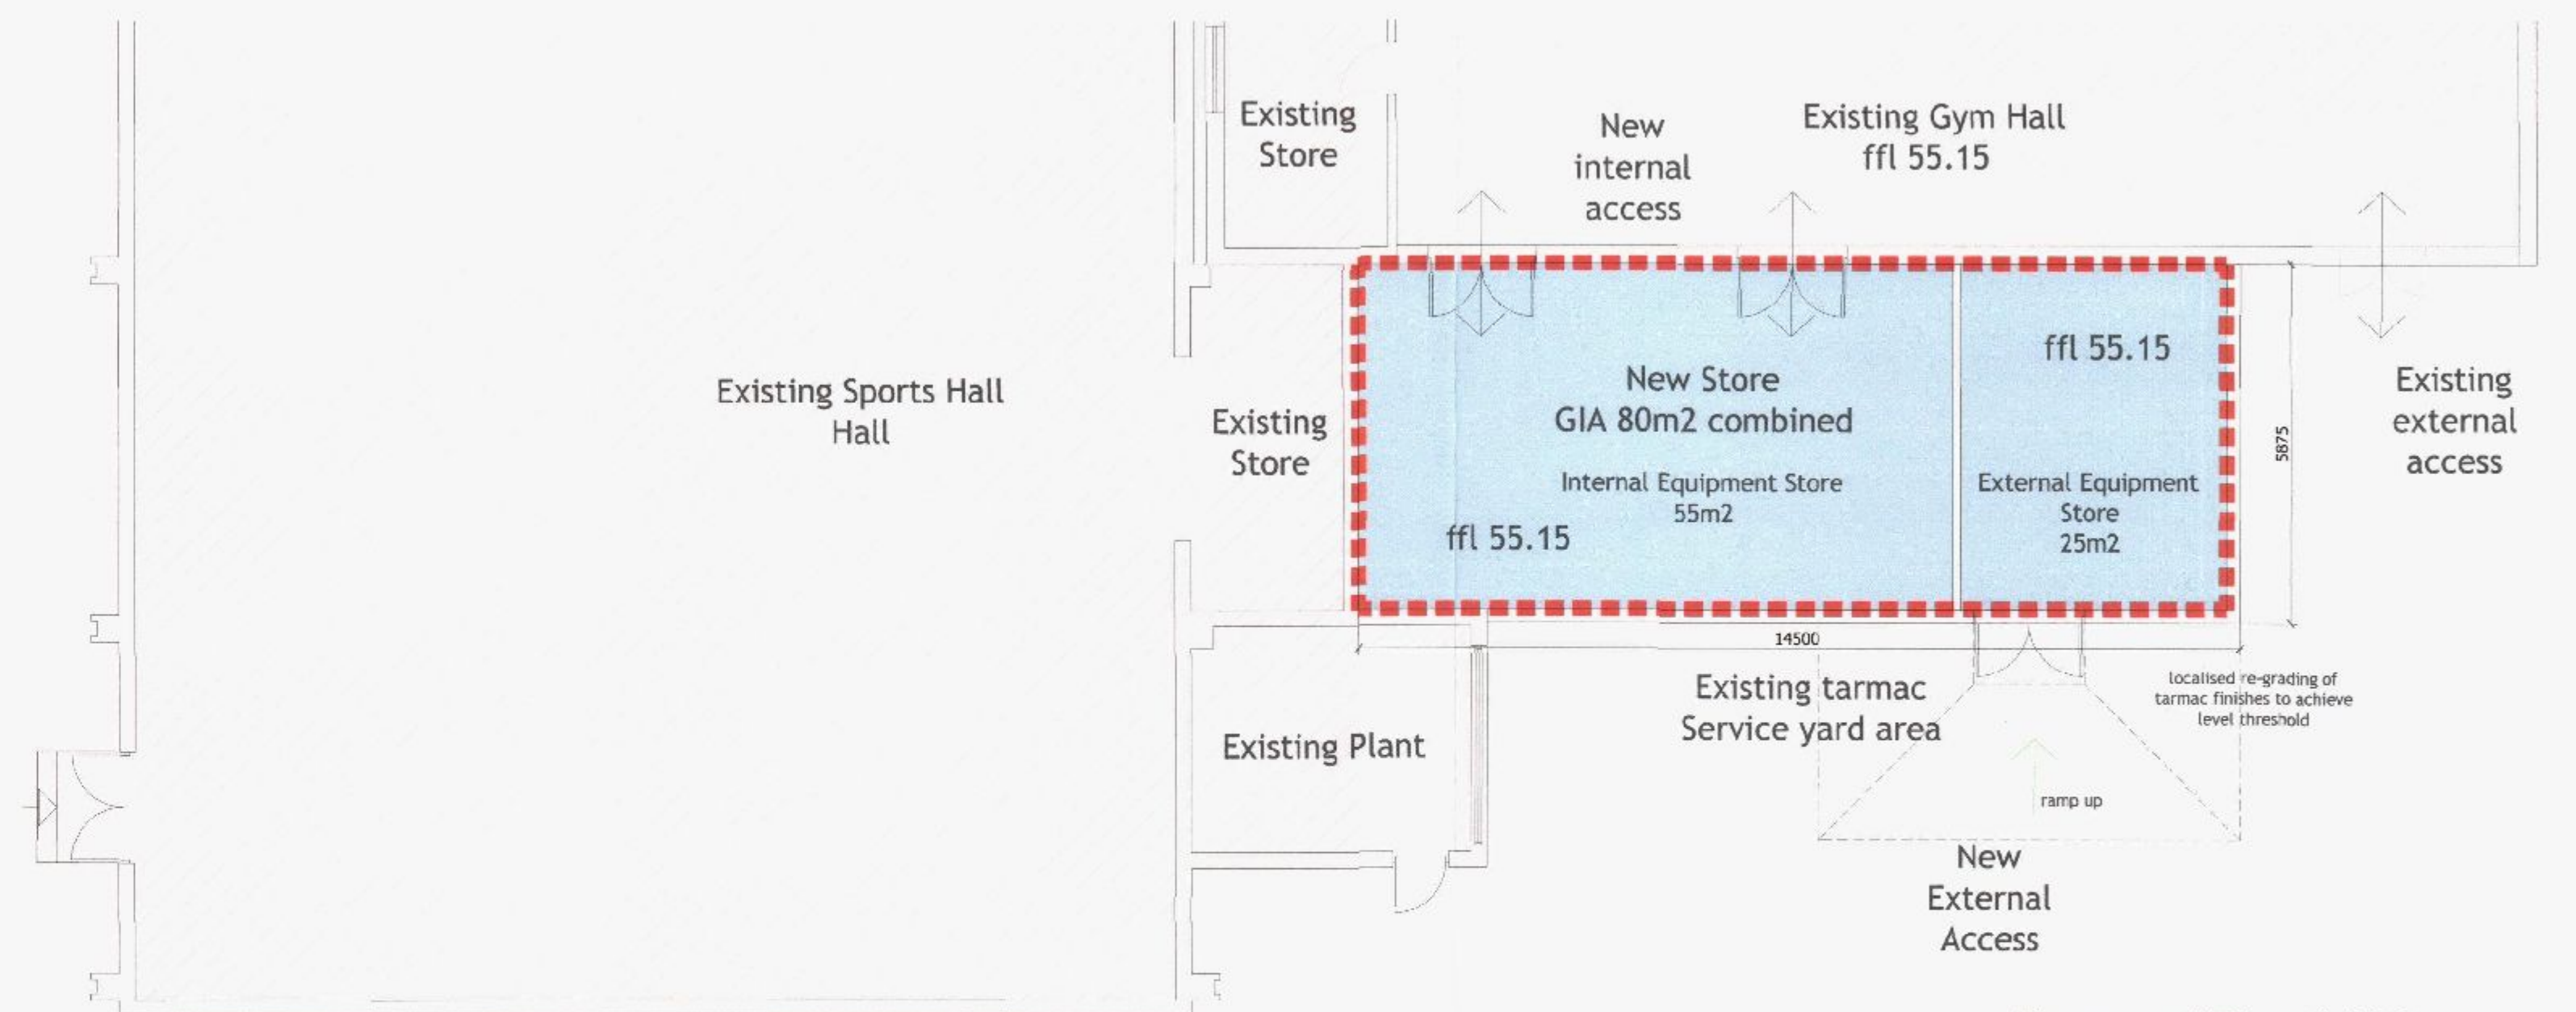

Proposed Plan 1:100

Purbrook Park School, Waterlooville
Gym Store Extension

Purbrook Park School

Project & Drawing title
**Plan and Elevations
Gym Store Extension
as Proposed**
Scale at A1
1:100
Drawn
Date
01.05.14
Checked
Date
Drawing N°
13.083
Status
PL-11
Rev.
PLANNING APPLICATION

Ground Floor | Bicentennial Building
Southern Gate | Chichester
West Sussex | PO19 8EZ
T: 01243 772748
E: admin@mharchitects.co.uk
www.mharchitects.co.uk
Limited Company
Registered in England No. 1094233

mh
ARCHITECTS