


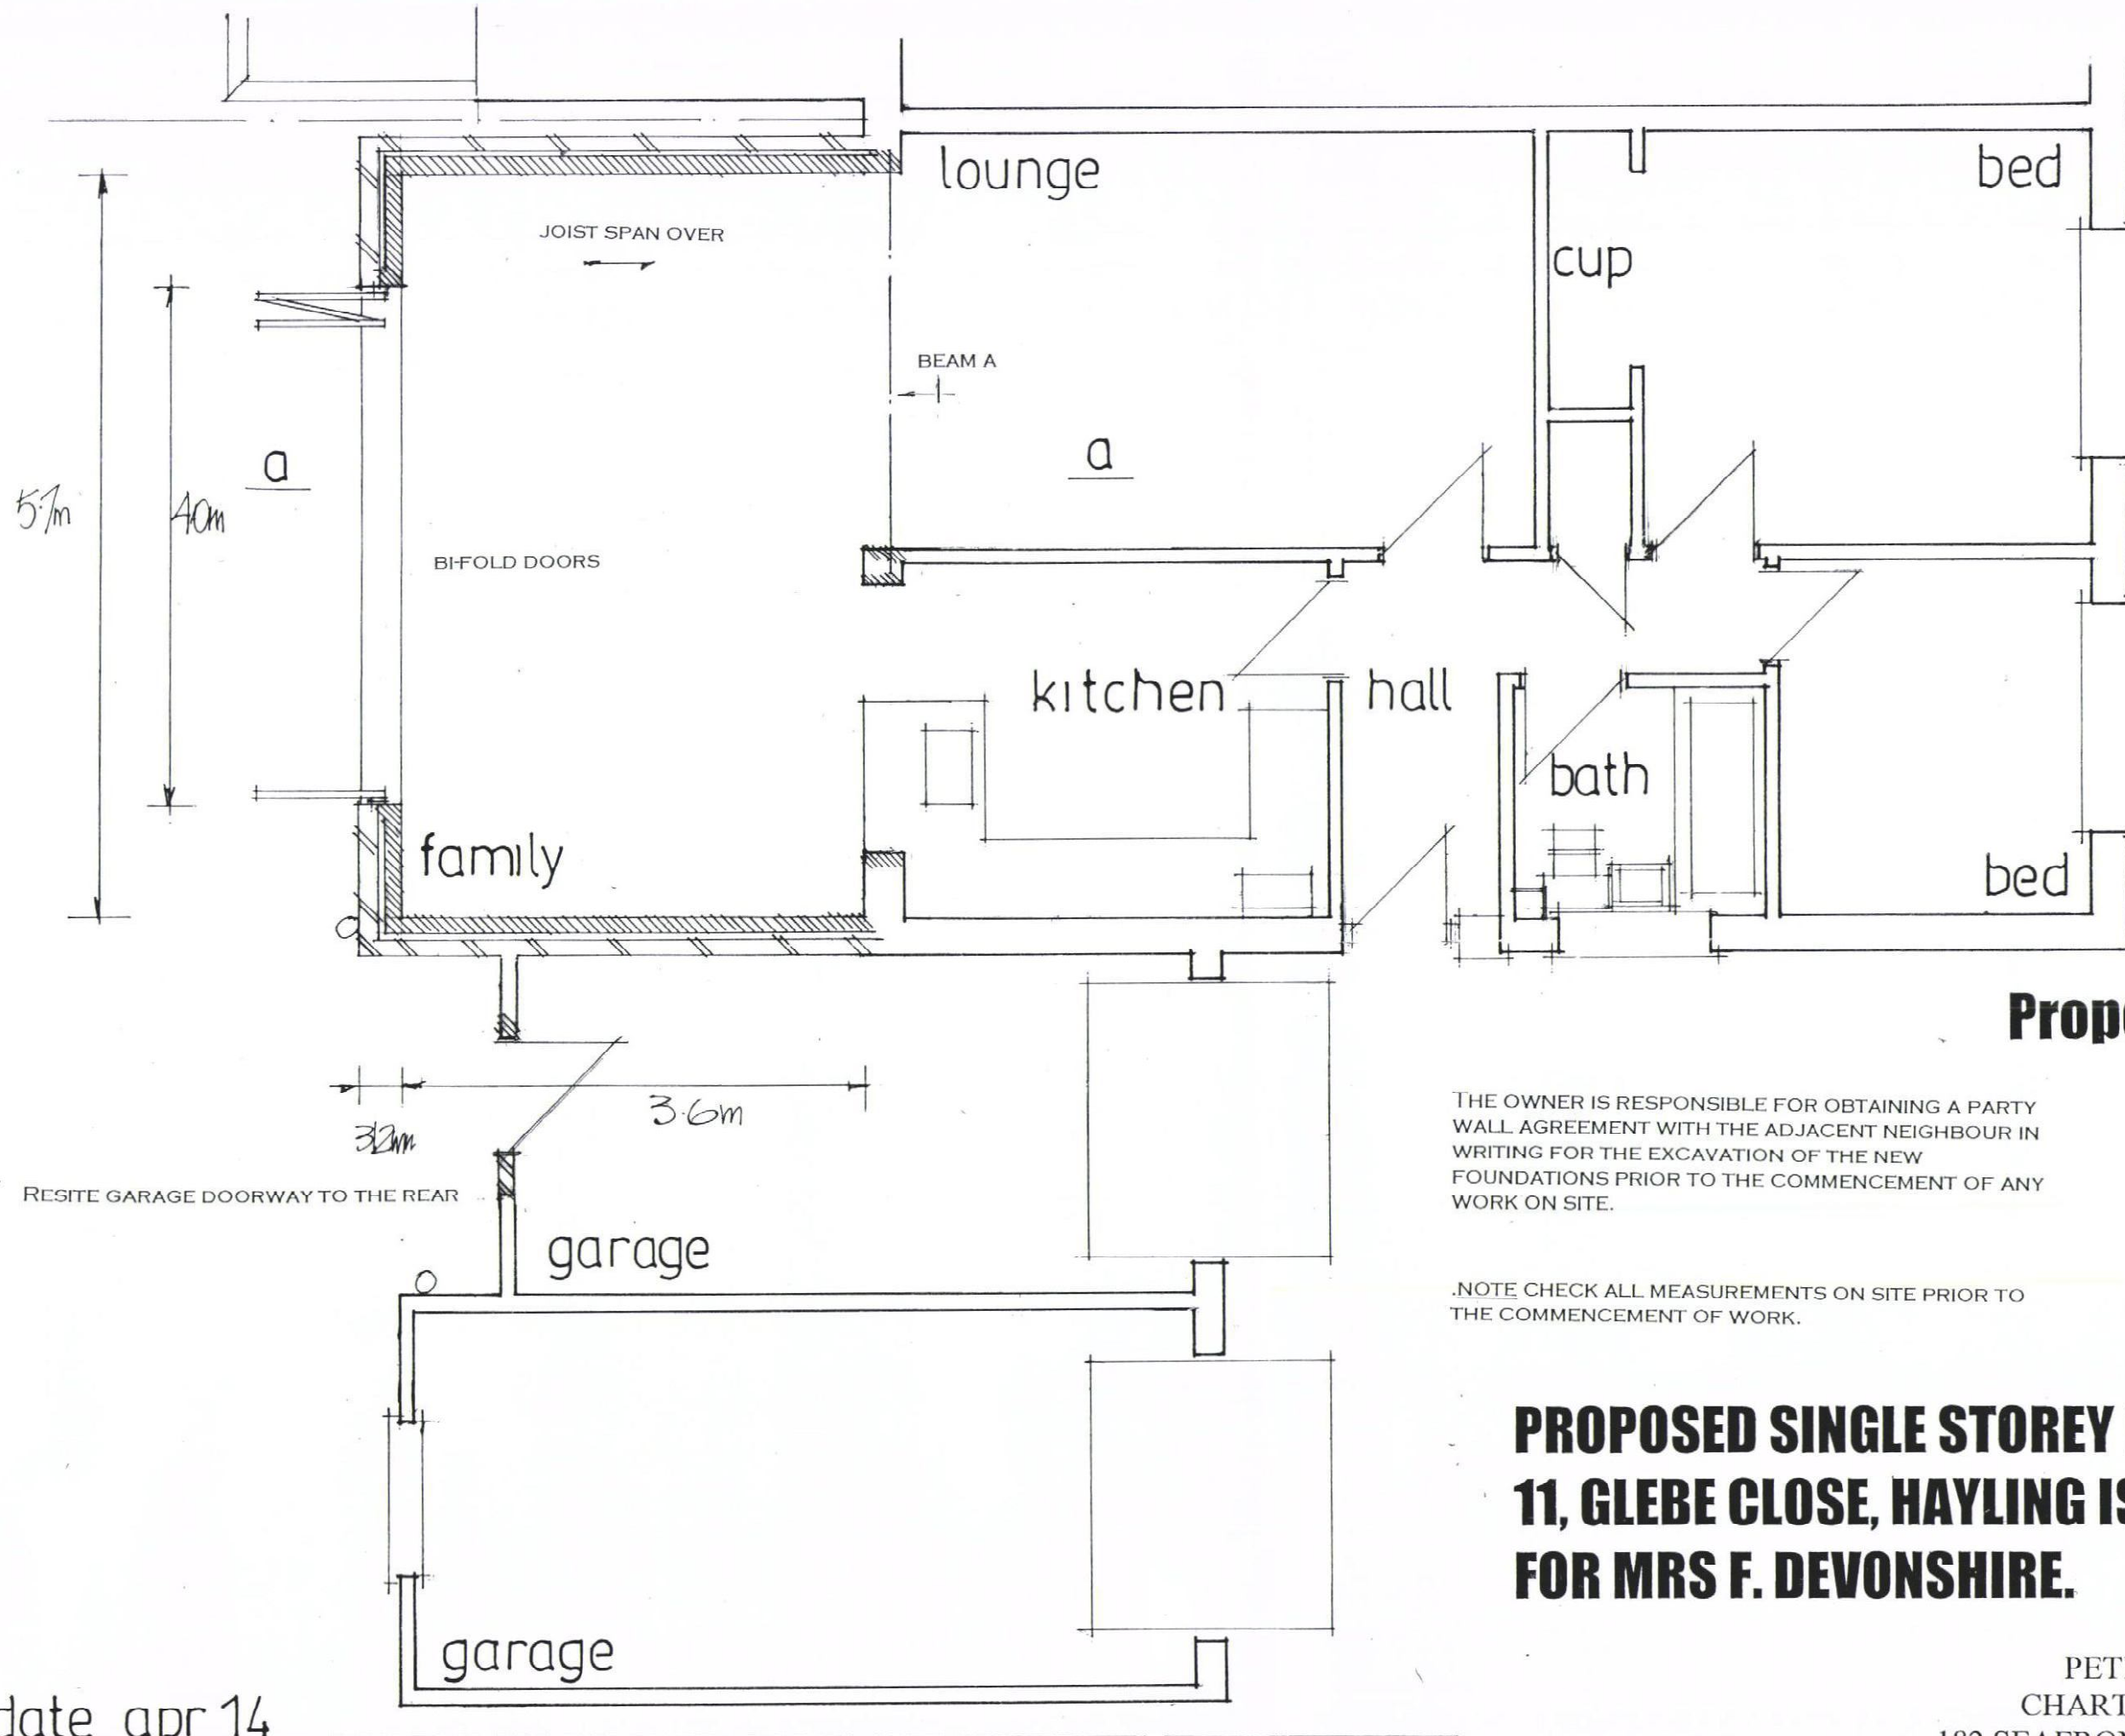

Proposed layout

THE OWNER IS RESPONSIBLE FOR OBTAINING A PARTY WALL AGREEMENT WITH THE ADJACENT NEIGHBOUR IN WRITING FOR THE EXCAVATION OF THE NEW FOUNDATIONS PRIOR TO THE COMMENCEMENT OF ANY WORK ON SITE.

.NOTE CHECK ALL MEASUREMENTS ON SITE PRIOR TO THE COMMENCEMENT OF WORK.

PROPOSED SINGLE STOREY REAR ADDITION 11, GLEBE CLOSE, HAYLING ISLAND, HANTS. FOR MRS F. DEVONSHIRE.

PETER J. WALKER MRICS
CHARTERED SURVEYOR
182 SEAFRONT, HAYLING ISLAND, HANTS
PO11 9 AN

TEL: 02392 467571

date apr 14
scale 1:50