
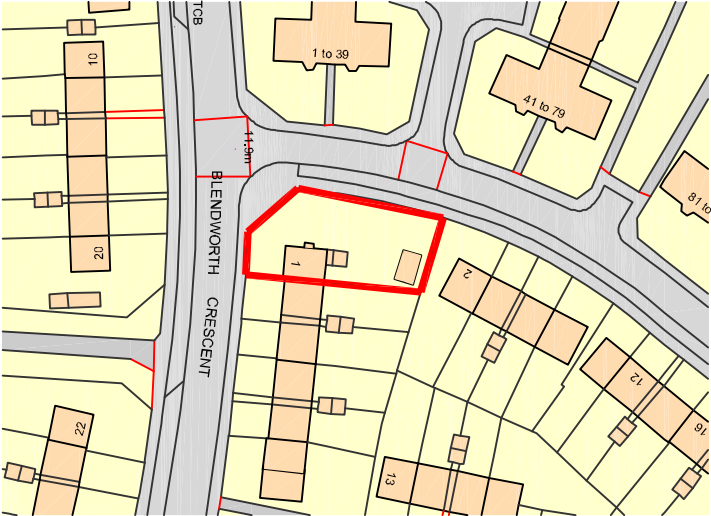
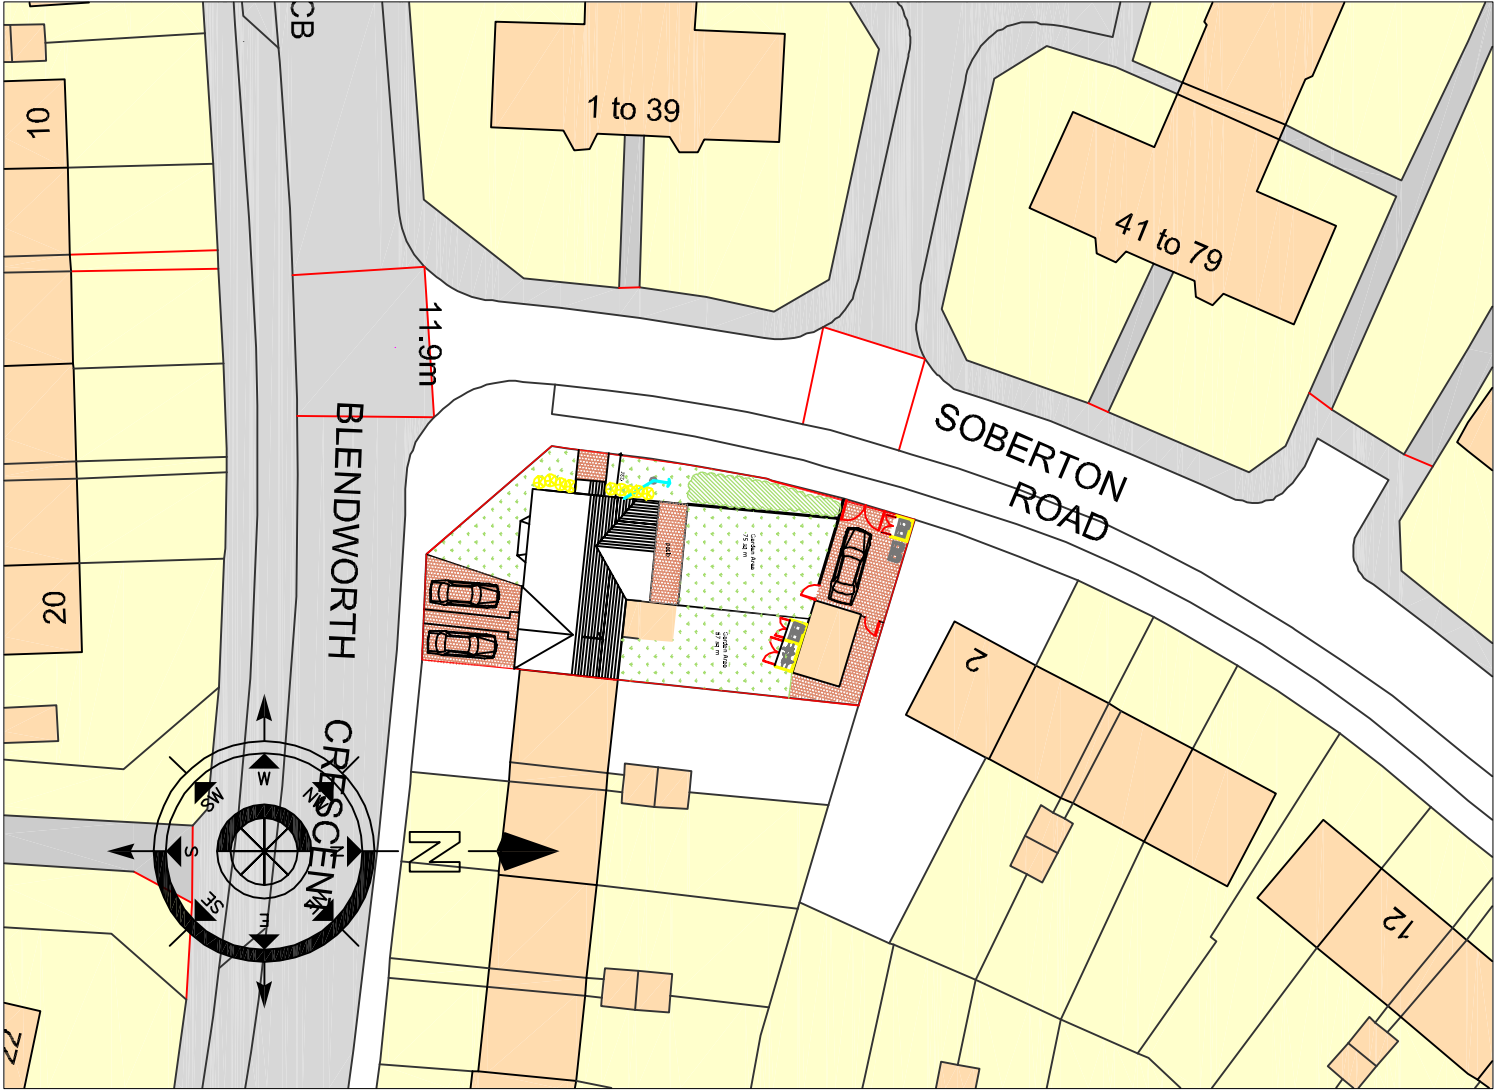
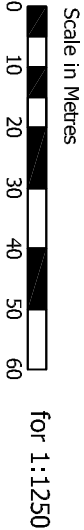


NOTES:

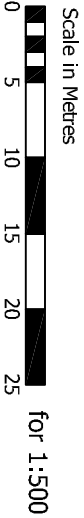

Ordnance Survey, (c) Crown Copyright 2013.
All rights reserved. Licence number 100020449

chris flint associates ltd			
JOB TITLE: Mr G Wrightson 1 Blendworth Crescent Leigh Park Havant Hampshire			
DRAWING TITLE: Planning Location & Block Plan			
JOB NO:			
SCALE: as shown		DRAWING NO: 02	
DATE: 20/01/14		02	
DRAWN: CRF		CHECKED: REV:	