
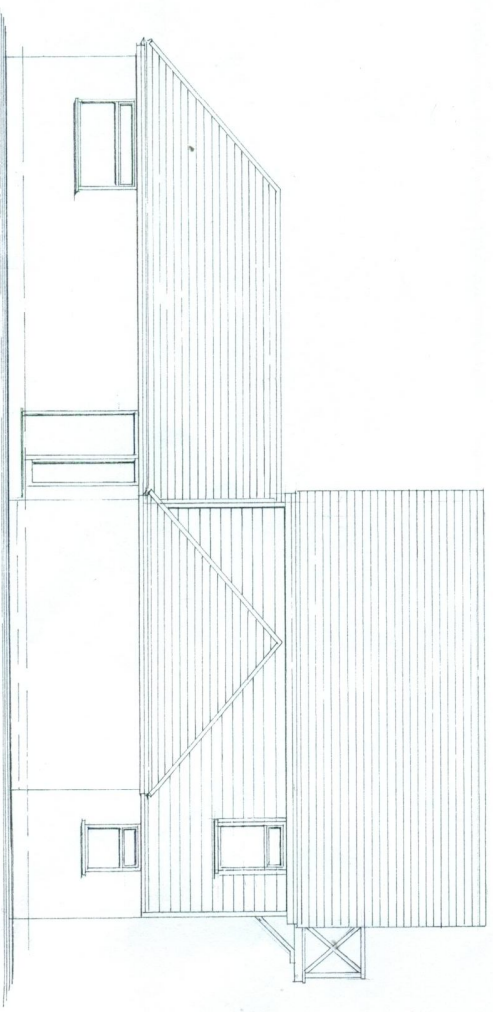
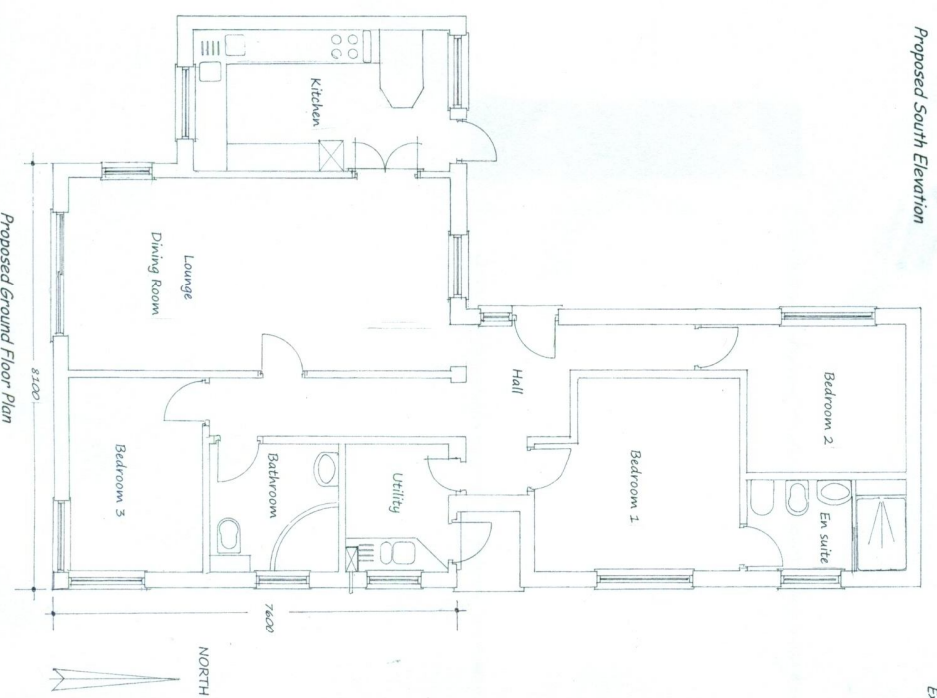


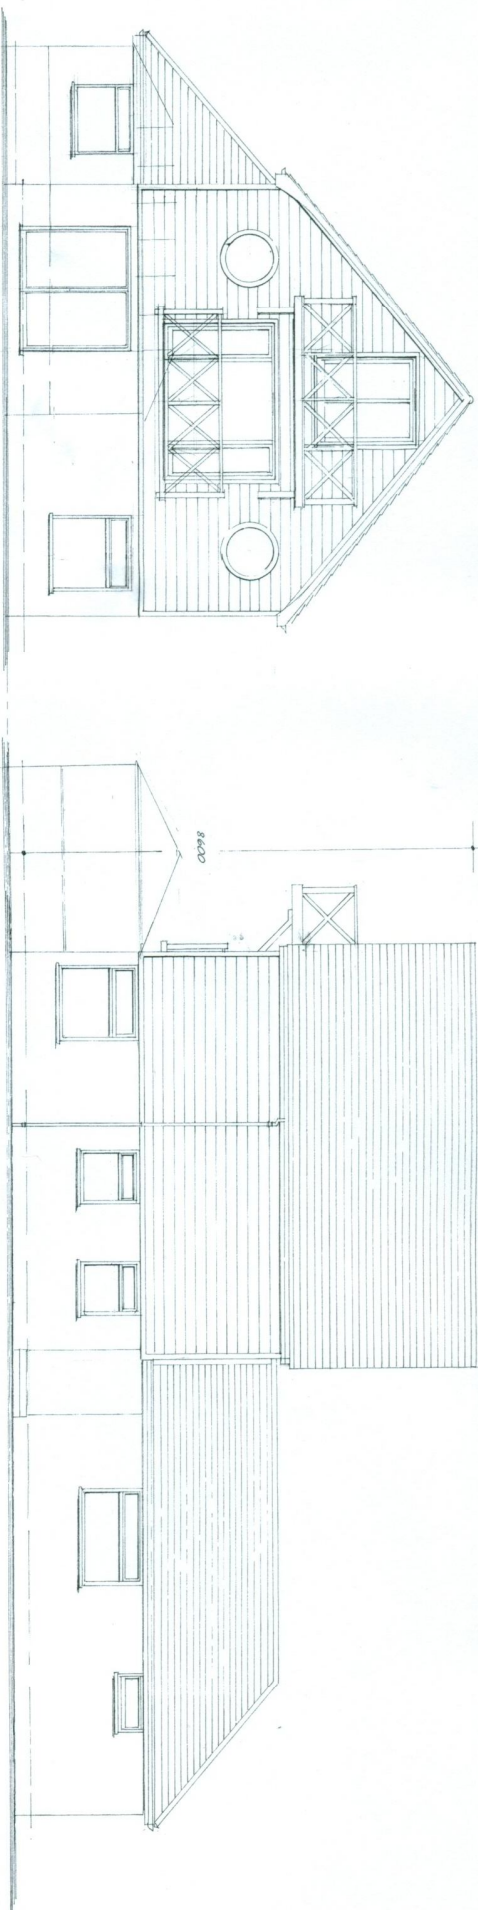

Proposed Plans

Proposed part First Floor Extension

48, Bembbridge Drive,
Hayling Island, Hants.

Rose Hadley Drg No ROS/101

Scale: 1:50 (A1) and 1:100 (A3) September 2013

Anthony Leggett Associates
Architectural Services

82 Battenburg Avenue, Portsmouth, PO2 0SW
Tel: 02392 409551 Mobile: 07903 33289