


PERMIT

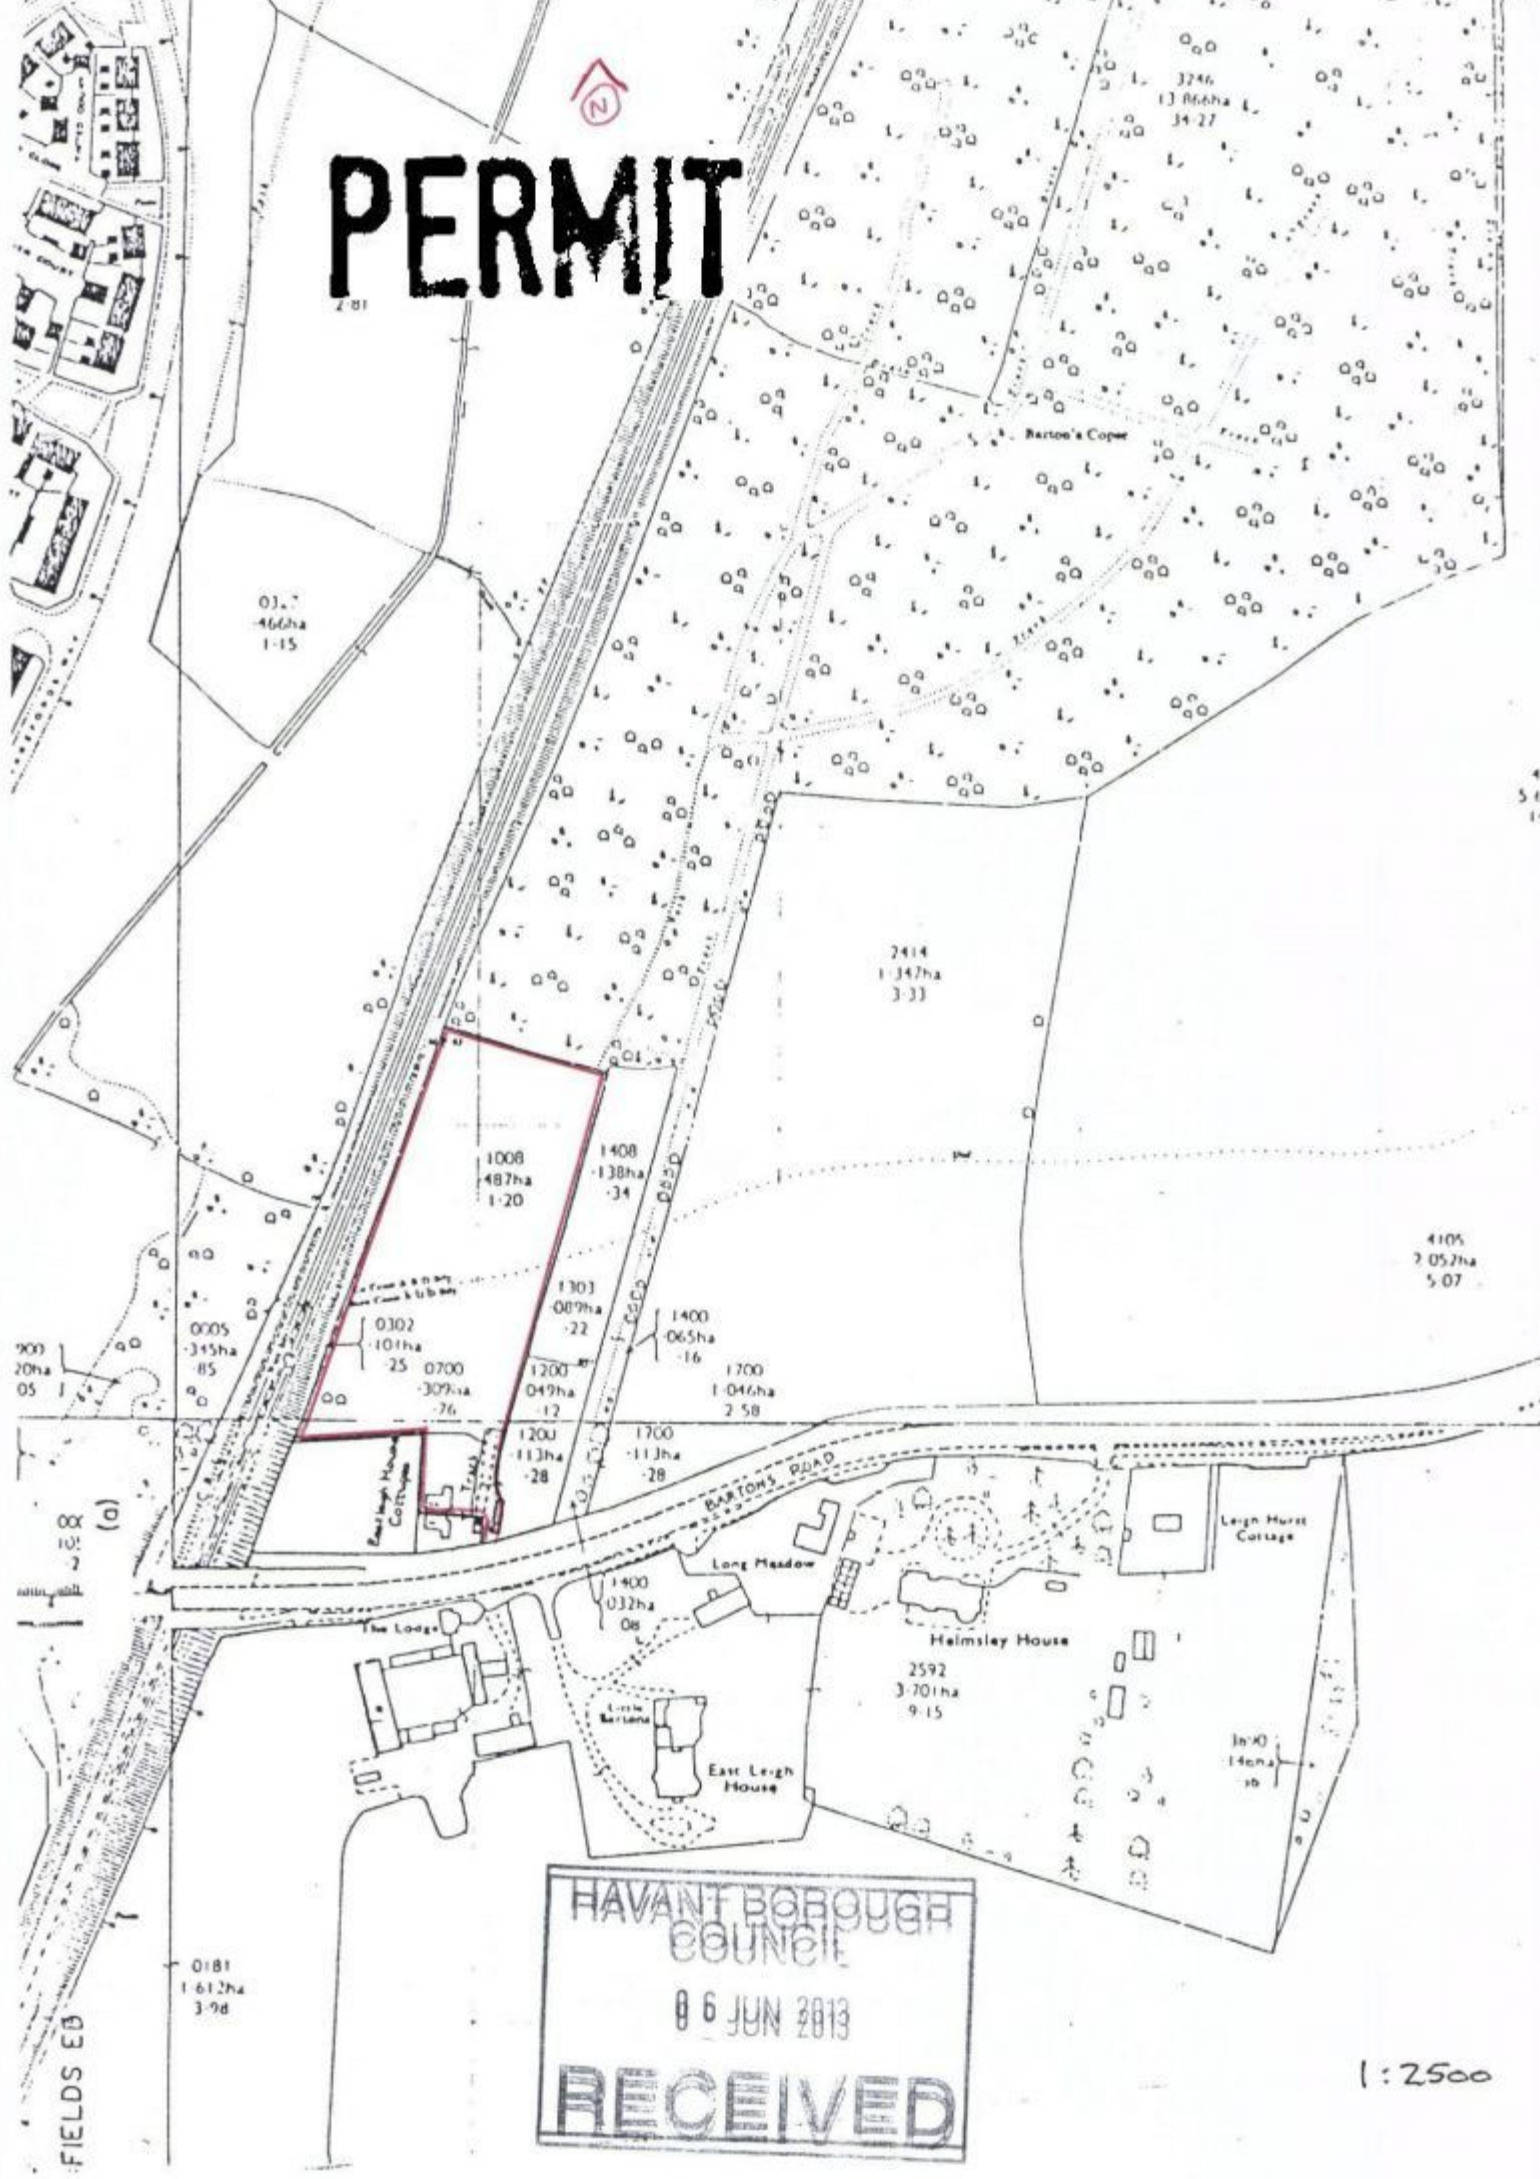

HAVANT BOROUGH
COUNCIL
8 6 JUN 2013
RECEIVED

1:2500