
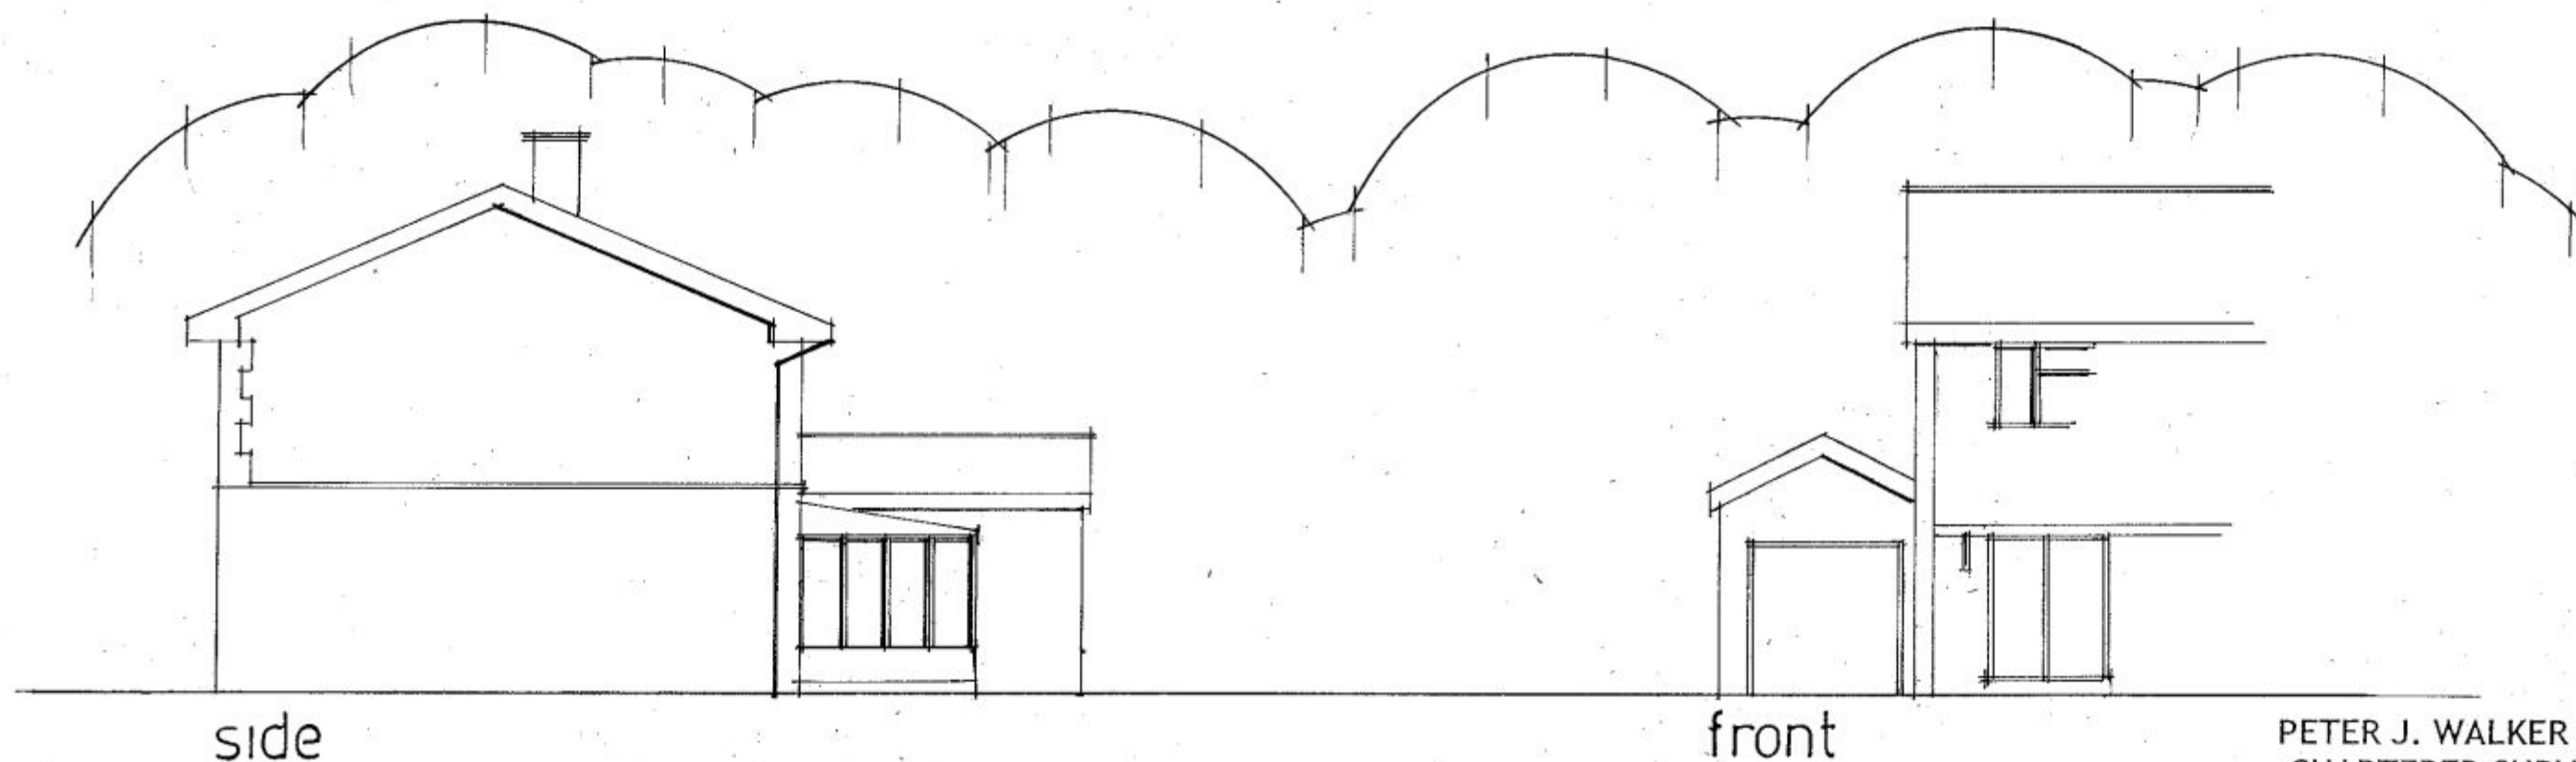


PROPOSED TWO STOREY REAR ADDITION & ALTERATIONS.
4, SPINDLE ITS.
FOR MR & M

PLAN 3

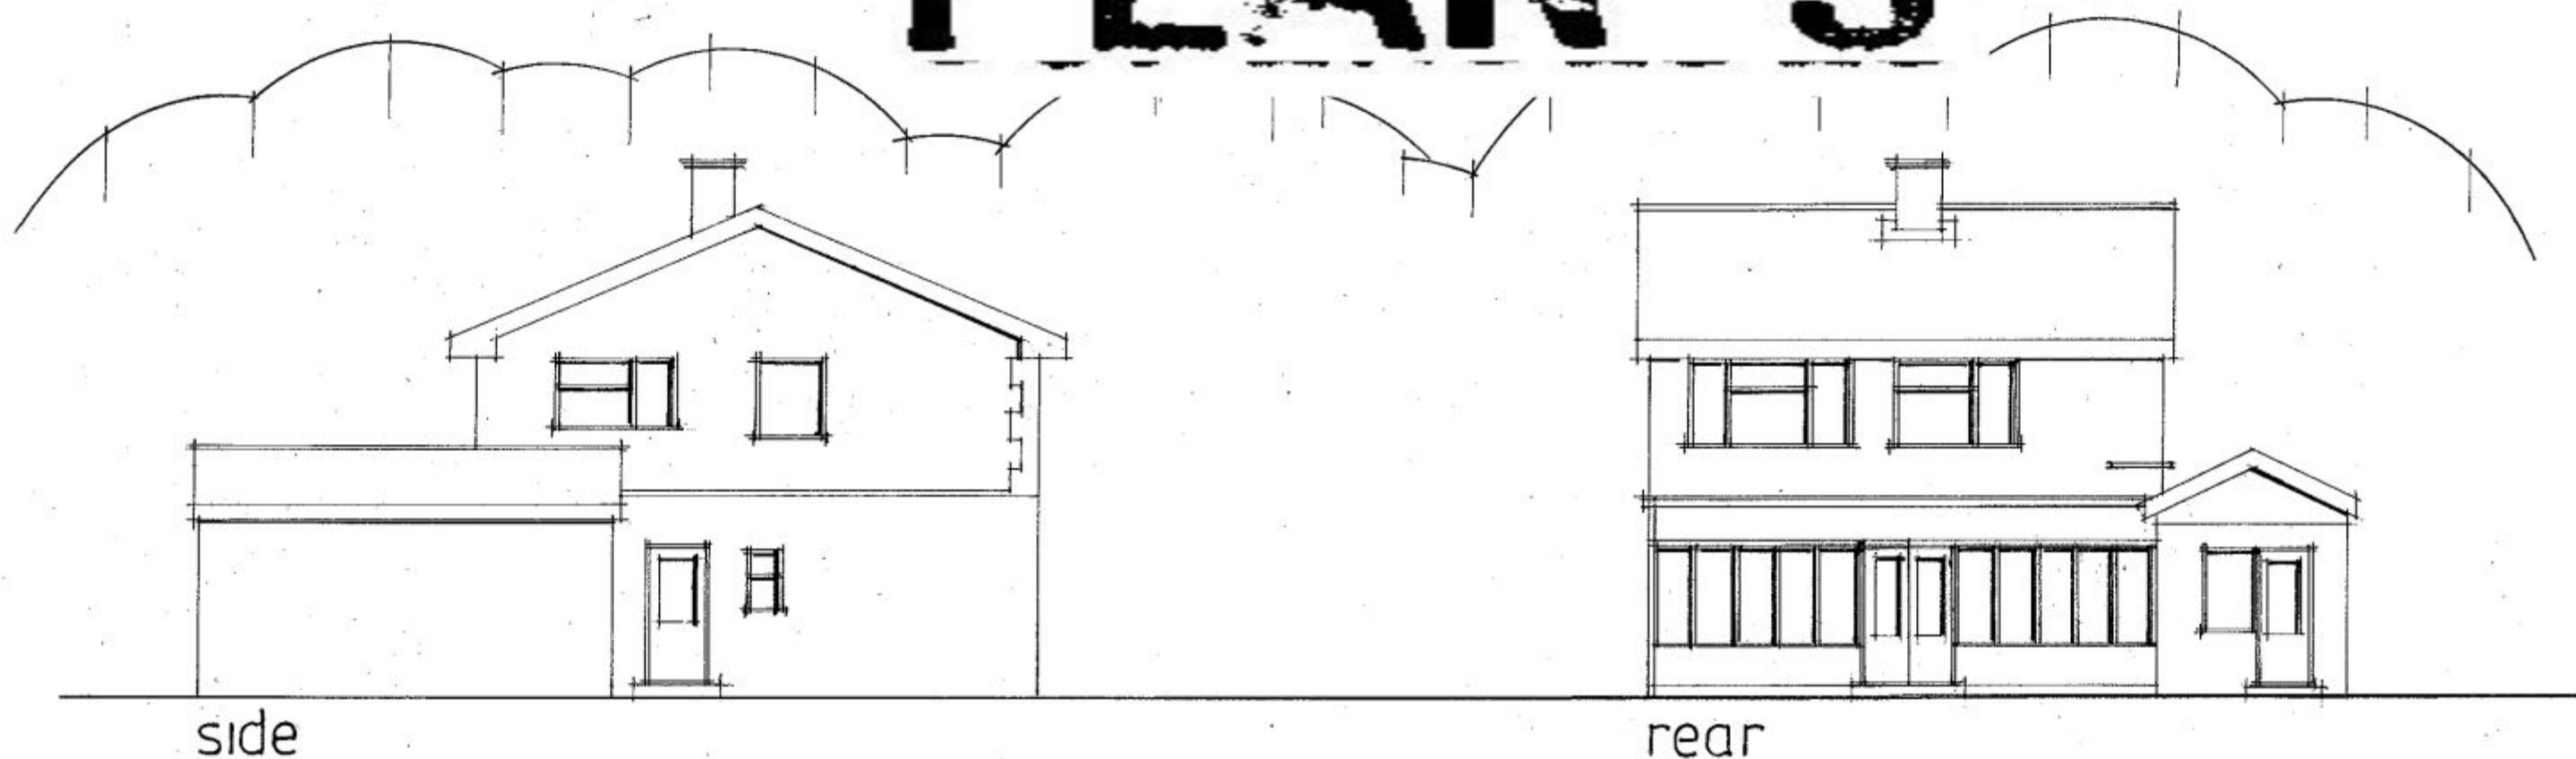

date july 13
scale 1:100

EXISTING ELEVATIONS

PETER J. WALKER MRICS
CHARTERED SURVEYOR
182 SEAFRONT, HAYLING ISLAND, HANTS
PO11 9 AN

TEL: 02392 467571