



Department of Planning and
Development
Havant Borough Council
Public Service Plaza
Civic Centre Road
Havant
Hampshire
PO9 2AX

Developer Services
Southern Water
Southern House
Sparrowgrove
Otterbourne
Hampshire
SO21 2SW

Tel: 0330 303 0119

Email: developerservices@southernwater.co.uk

Your Ref
APP/14/00092
Our Ref
PLAN-005643
Date
12/03/2014

Dear Sir

**Proposal: Single storey rear extension following removal of existing
garage/workshop.**

Site: 7 Westbrook Grove, Waterloo, PO7 5HX.
APP/14/00092

Thank you for your letter of 03/03/2014.

Southern Water requires a formal application for any new connection to the public foul and surface water sewer to be made by the applicant or developer.

We request that should this application receive planning approval, the following informative is attached to the consent:

"A formal application for connection to the public sewerage system is required in order to service this development, Please contact Southern Water, Southern House, Sparrowgrove, Otterbourne, Hampshire SO21 2SW (Tel: 0330 303 0119) or www.southernwater.co.uk".

Due to changes in legislation that came in to force on 1st October 2011 regarding the future ownership of sewers it is possible that a sewer now deemed to be public could be crossing the above property. Therefore, should any sewer be found during construction works, an investigation of the sewer will be required to ascertain its condition, the number of properties served, and potential means of access before any further works commence on site. The applicant is advised to discuss the matter further with Southern Water, Southern House, Sparrowgrove, Otterbourne, Hampshire SO21 2SW (Tel: 0330 303 0119) or www.southernwater.co.uk".

Yours faithfully


Developer Services

HAVANT BOROUGH
COUNCIL

19 MAR 2014

RECEIVED

150 CP

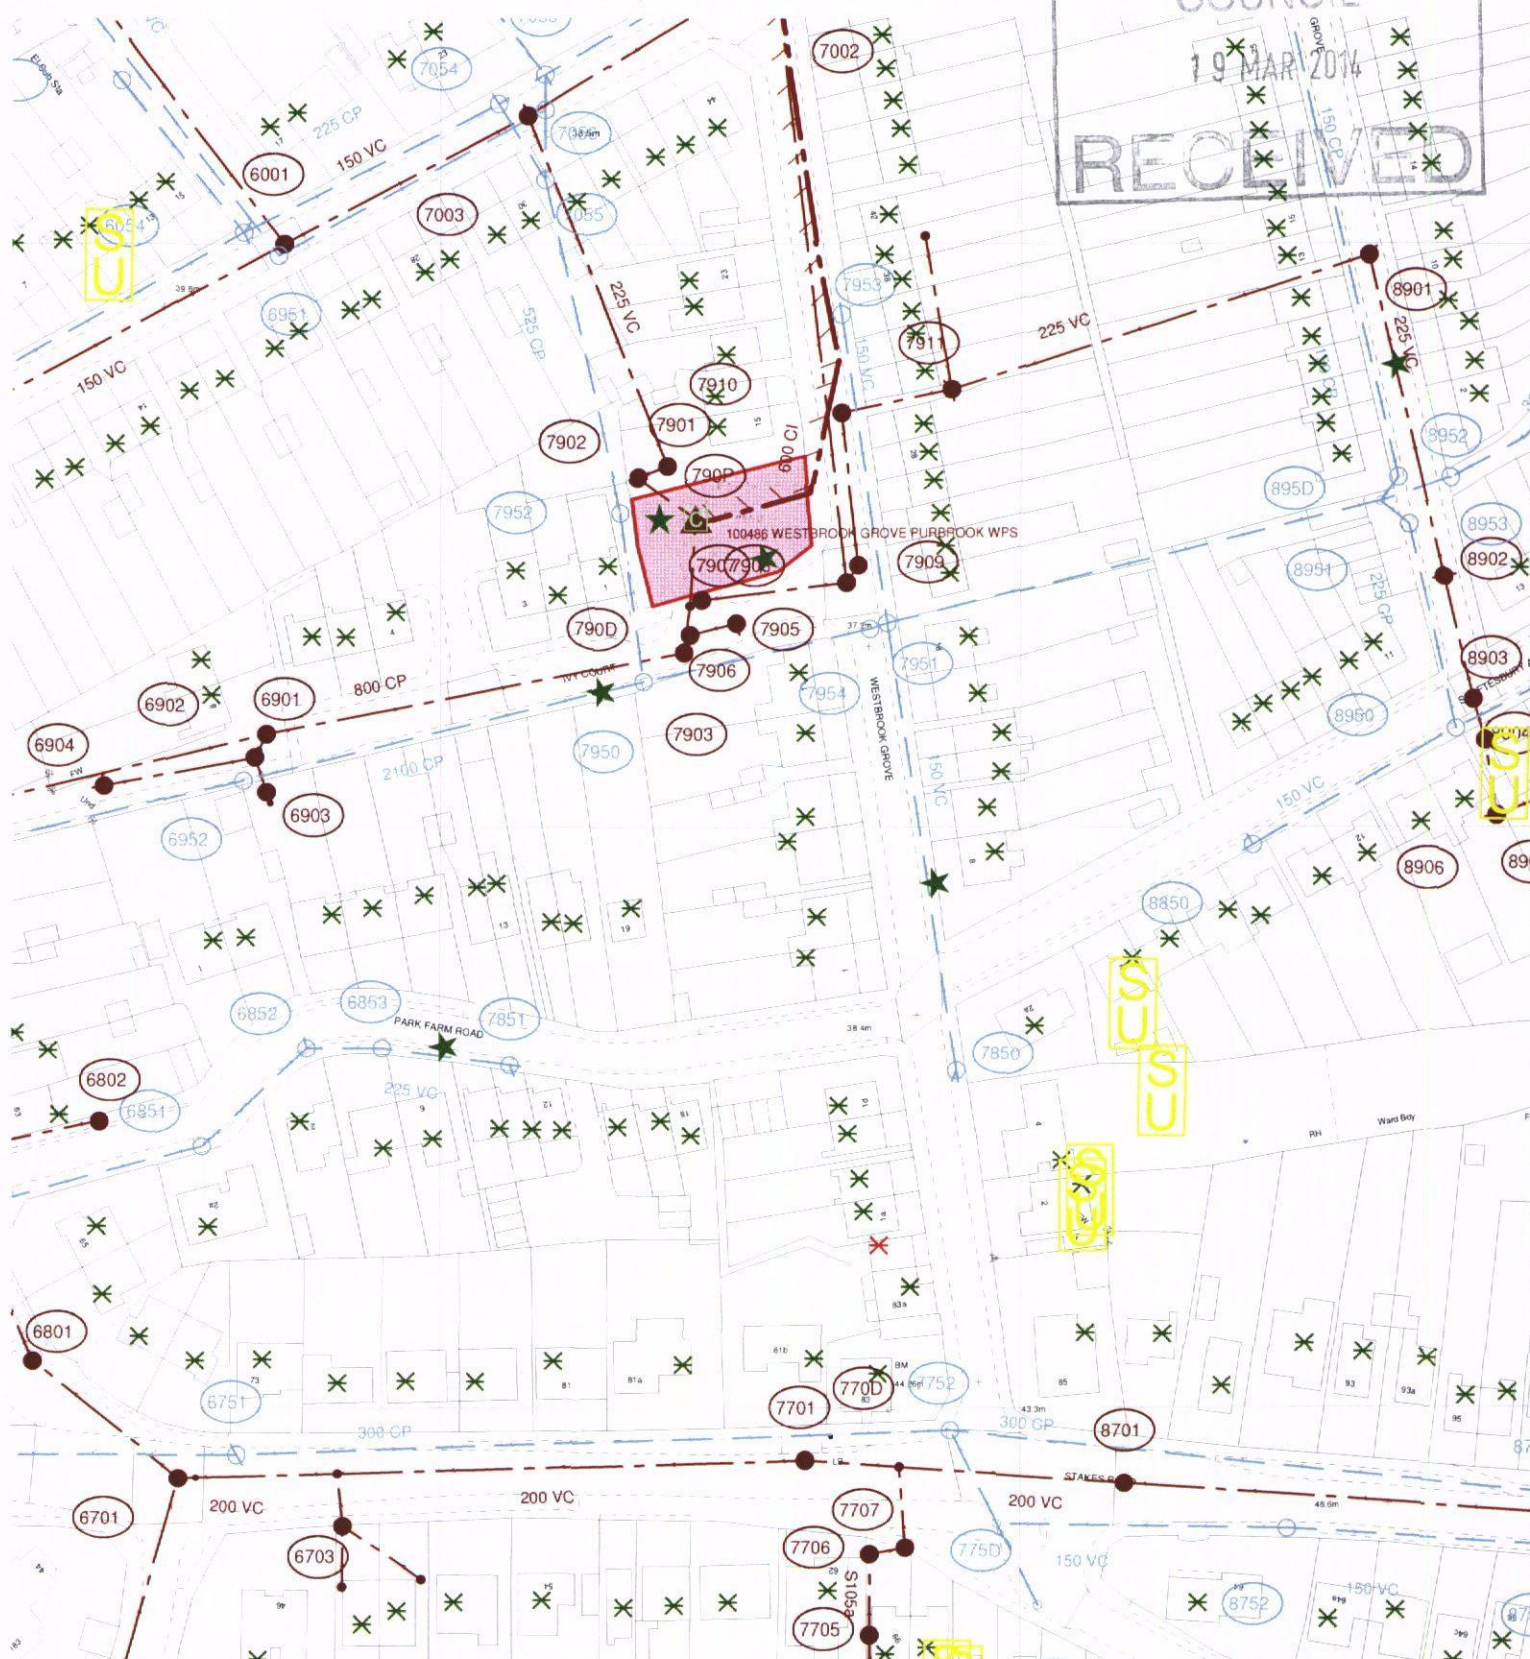

Southern Water

Scale: 1:1250

Date: 12-3-2014

Requested By:

WARNING: Unknown (UNK) materials may include Bonded Asbestos Cement

