



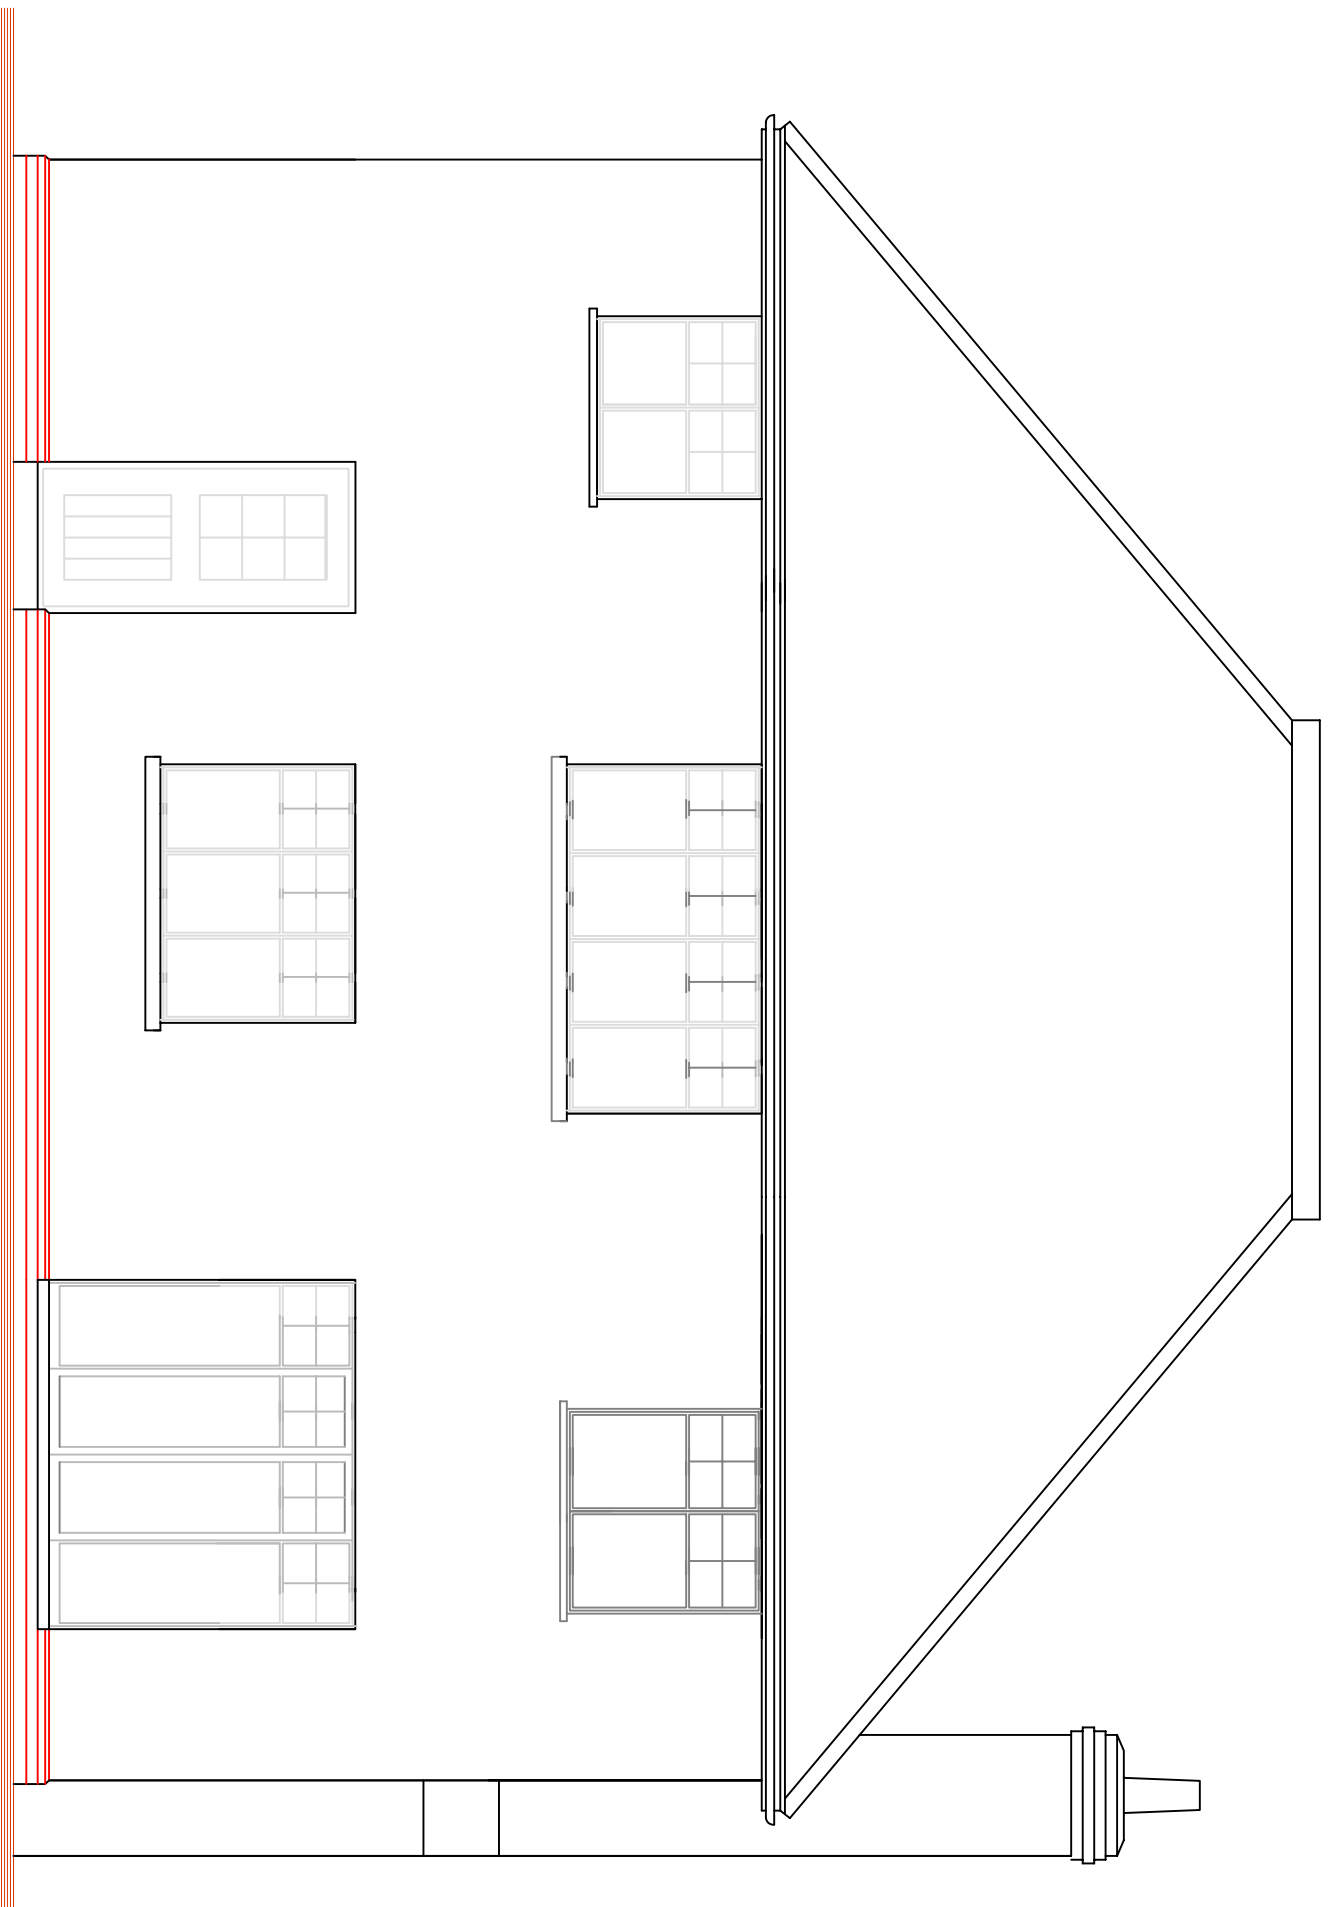


FRONT



REAR

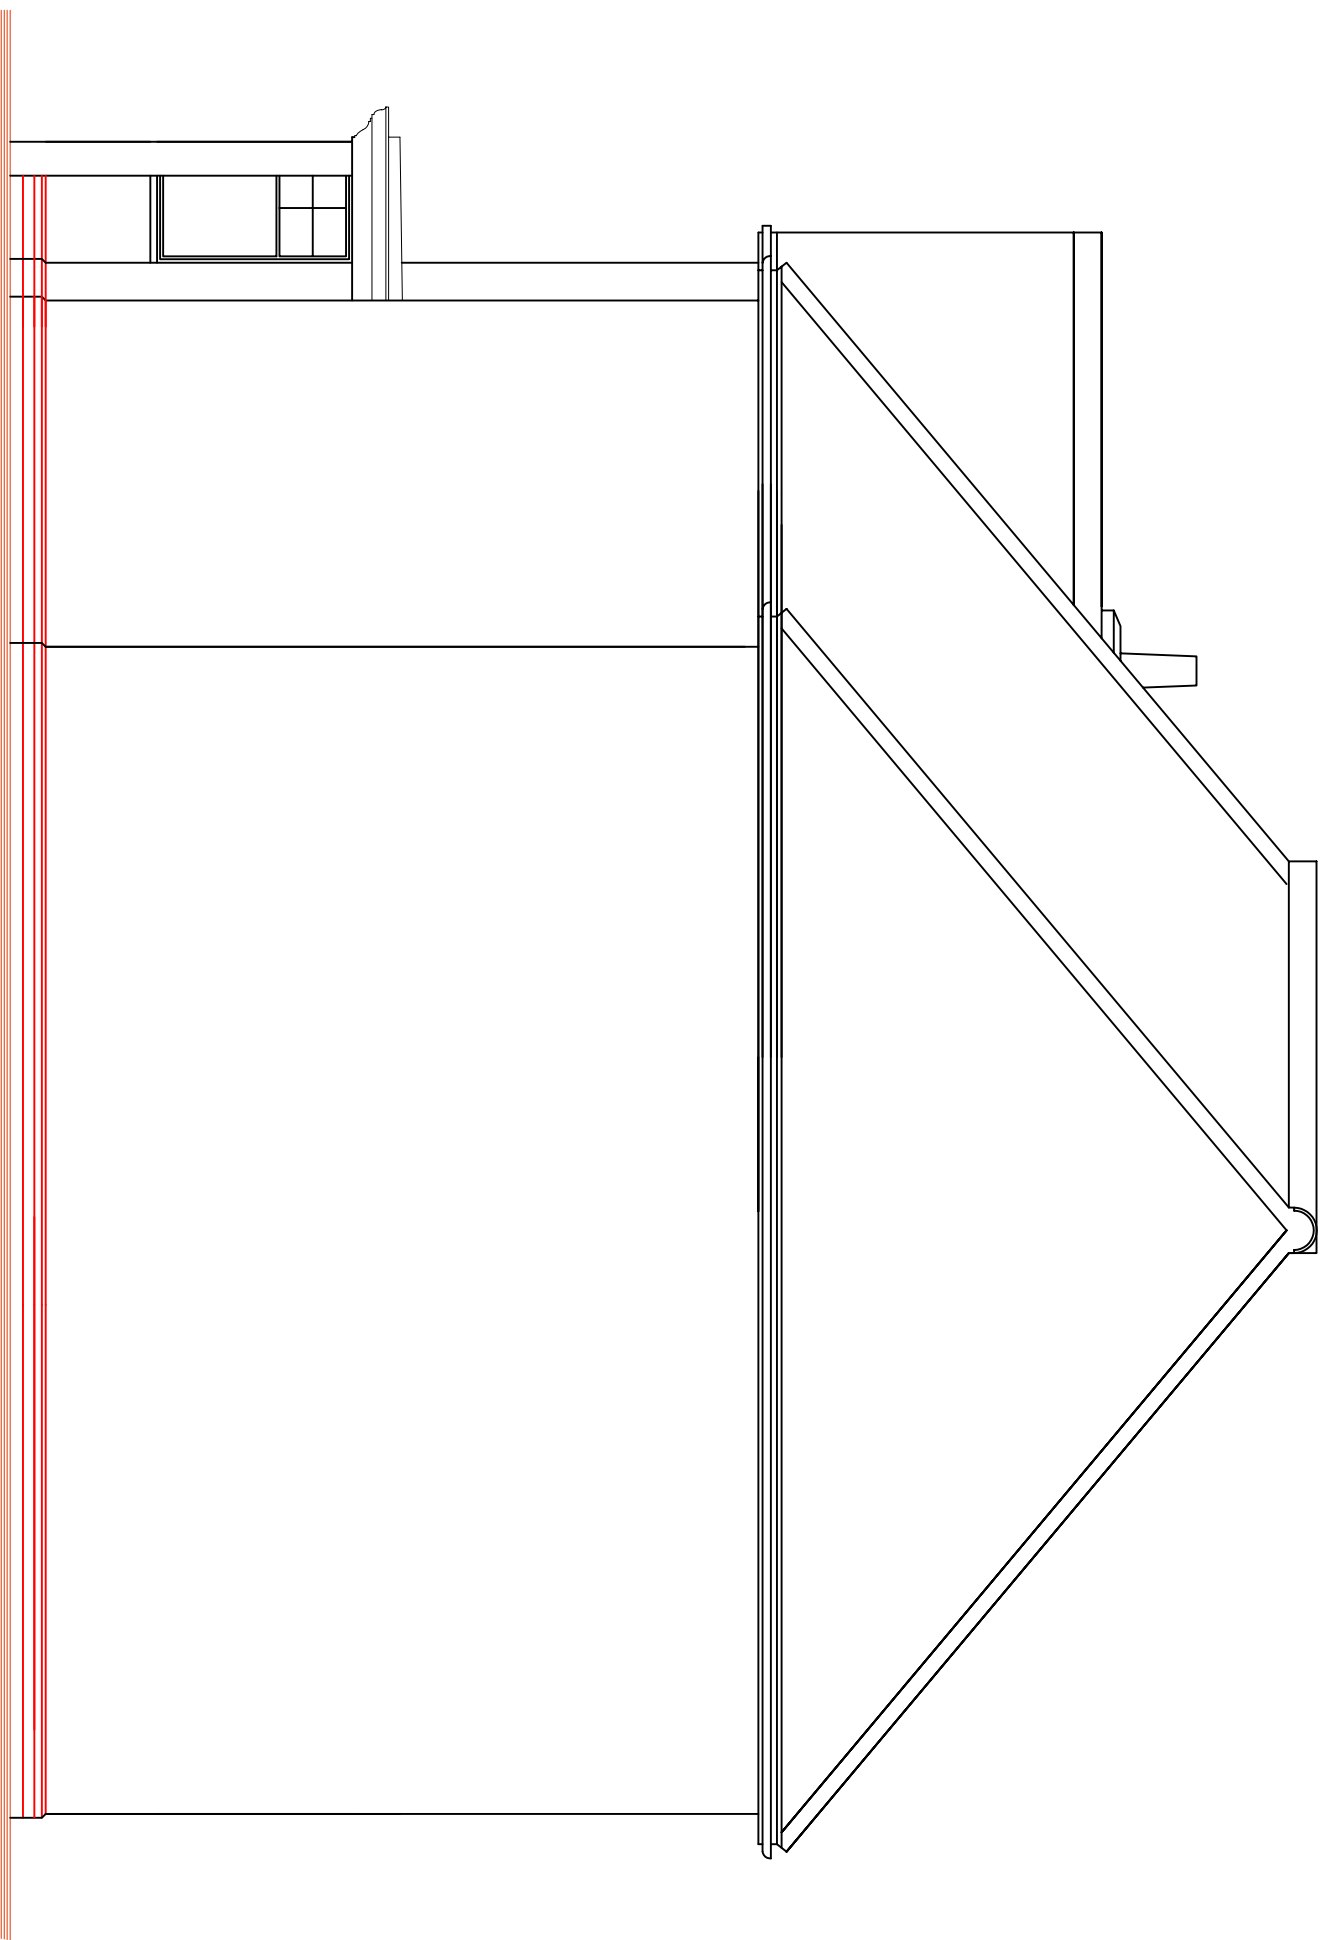

EAST

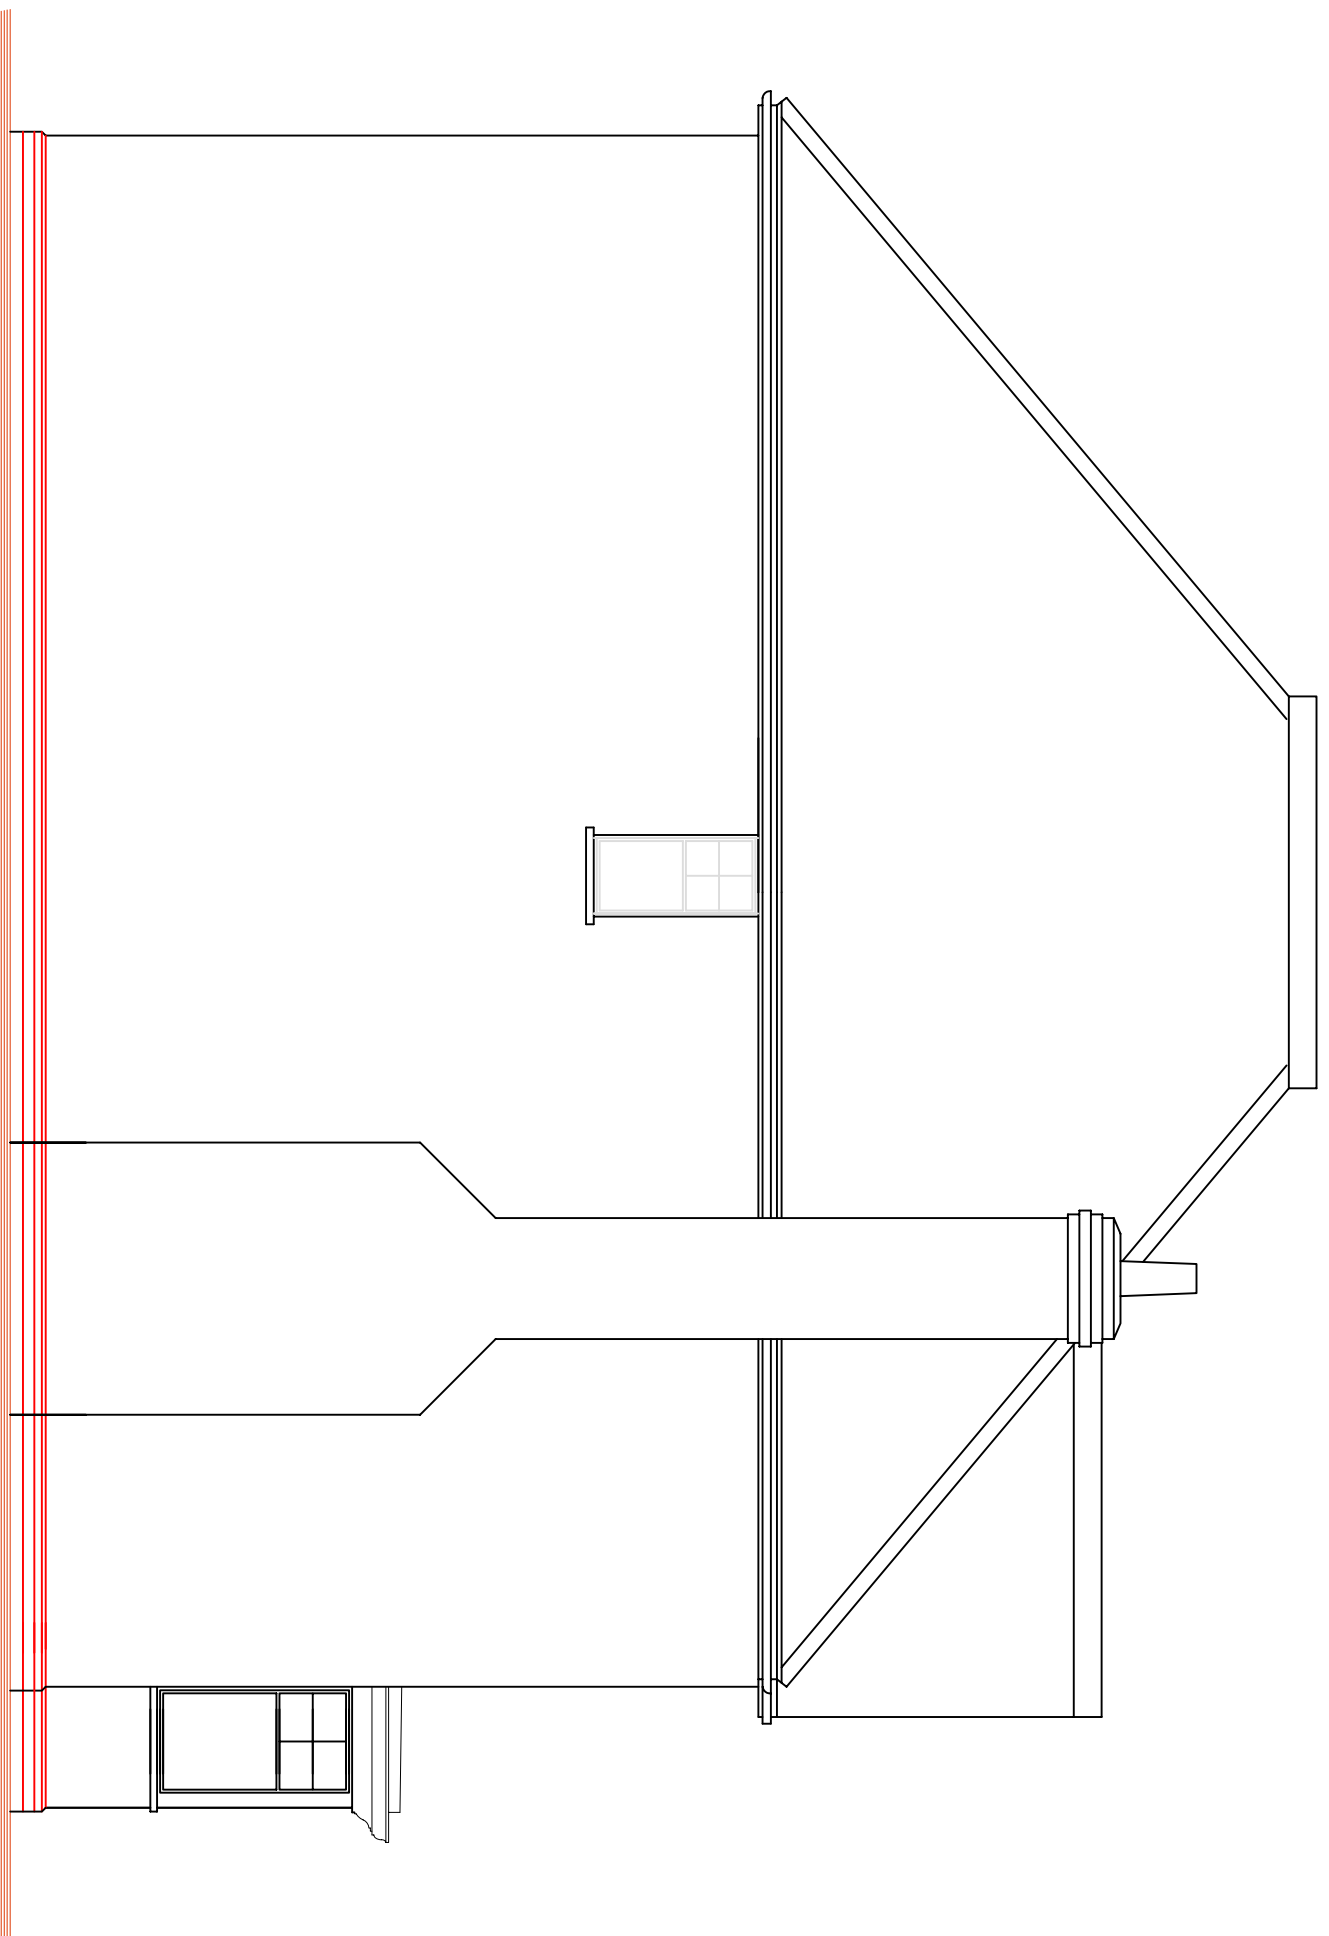

WEST

General Notes

No.	Revision/Issue		Date

From Name and Address
STEPHEN JUPP MRTPI
CHARTERED TOWN PLANNER
348 CHICHESTER ROAD
BOGNOR REGIS
PO21 5BX
T: 01243 822113
E: stevejuppi@protonmail.com

Project Name and Address
Elevations
36 Summerhill Road
COWPLAIN

Project	OTH/9/12	Sheet
Date	26.03.2013	
Scale	1:50 @ A1	7