
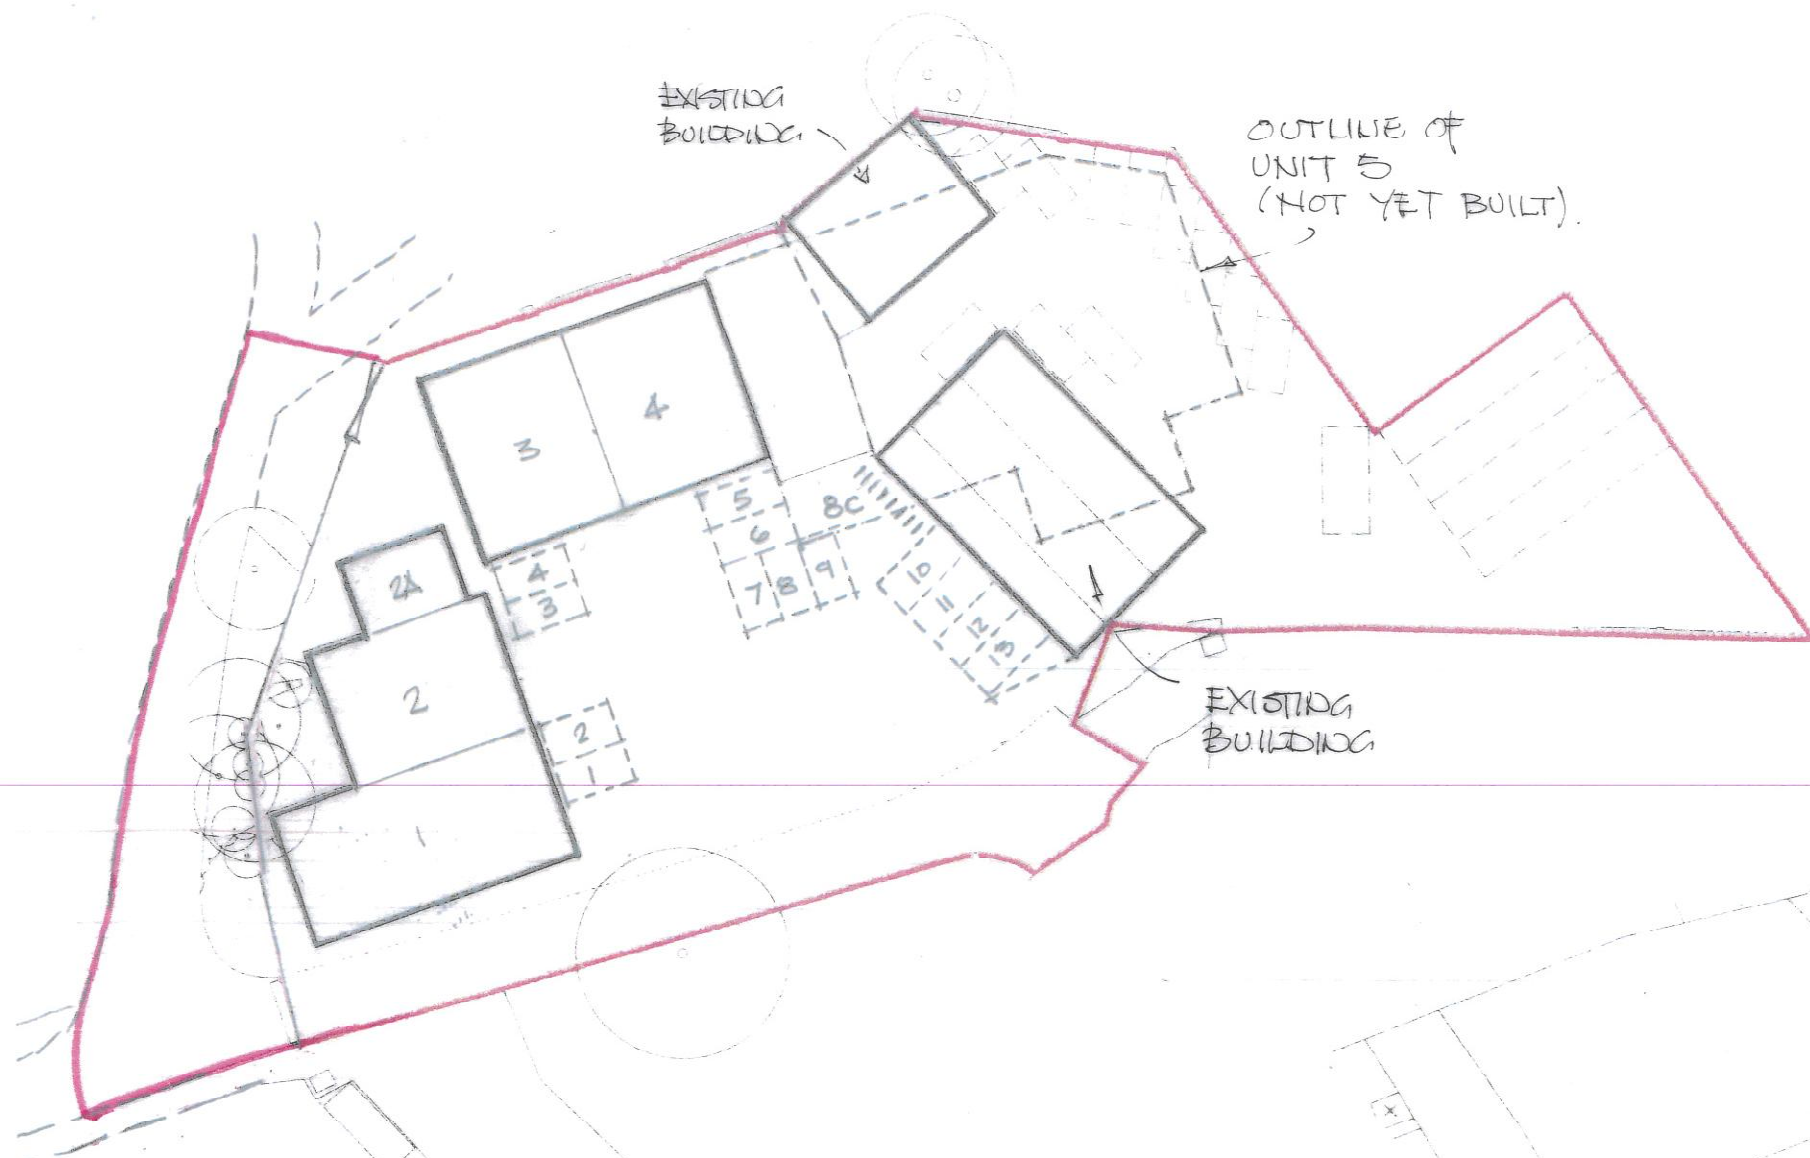


PARKING	CARS	CYCLES
UNIT1	3.824	2
UNIT 2 +2A	3.492	2
UNIT3	2.914	2
UNIT4	<u>2.876</u>	2
TOTAL	13.106	8
SAY	13 SPACES	8 RACKS

SITE PLAN 1:500

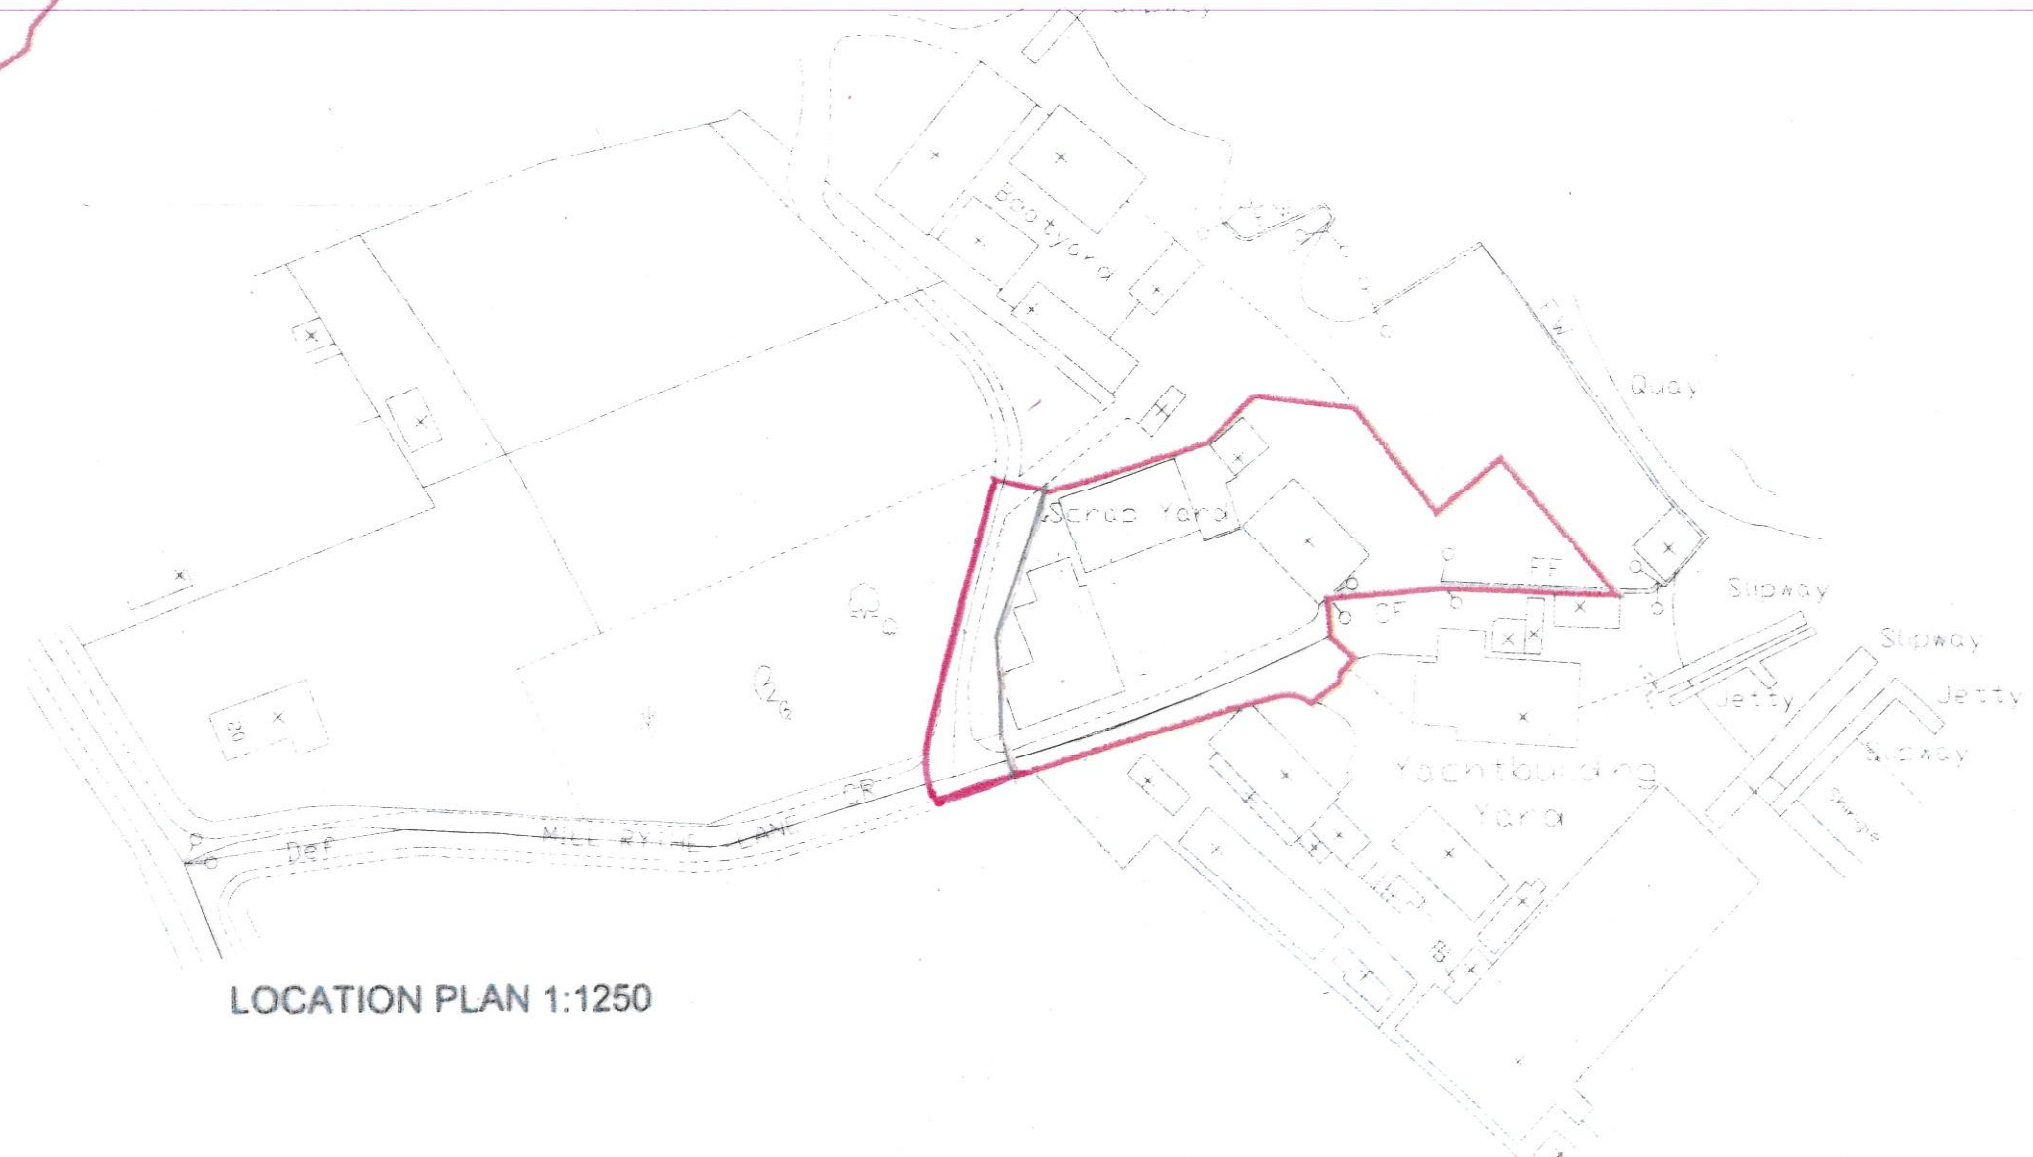

LOCATION PLAN 1:1250