



Notes

Copyright: All rights reserved.
This drawing must not be reproduced without permission.
This drawing must not be scaled. Dimensions are in millimetres unless specified.

- 01 Set Steelwork Above Ceiling Line
- 02 New uPVC Window With Full Muntin
- 03 Clay Roof Tiles
- 04 Painted Brickwork (White)
- 05 Painted Brickwork (Black)
- 06 Existing Brickwork

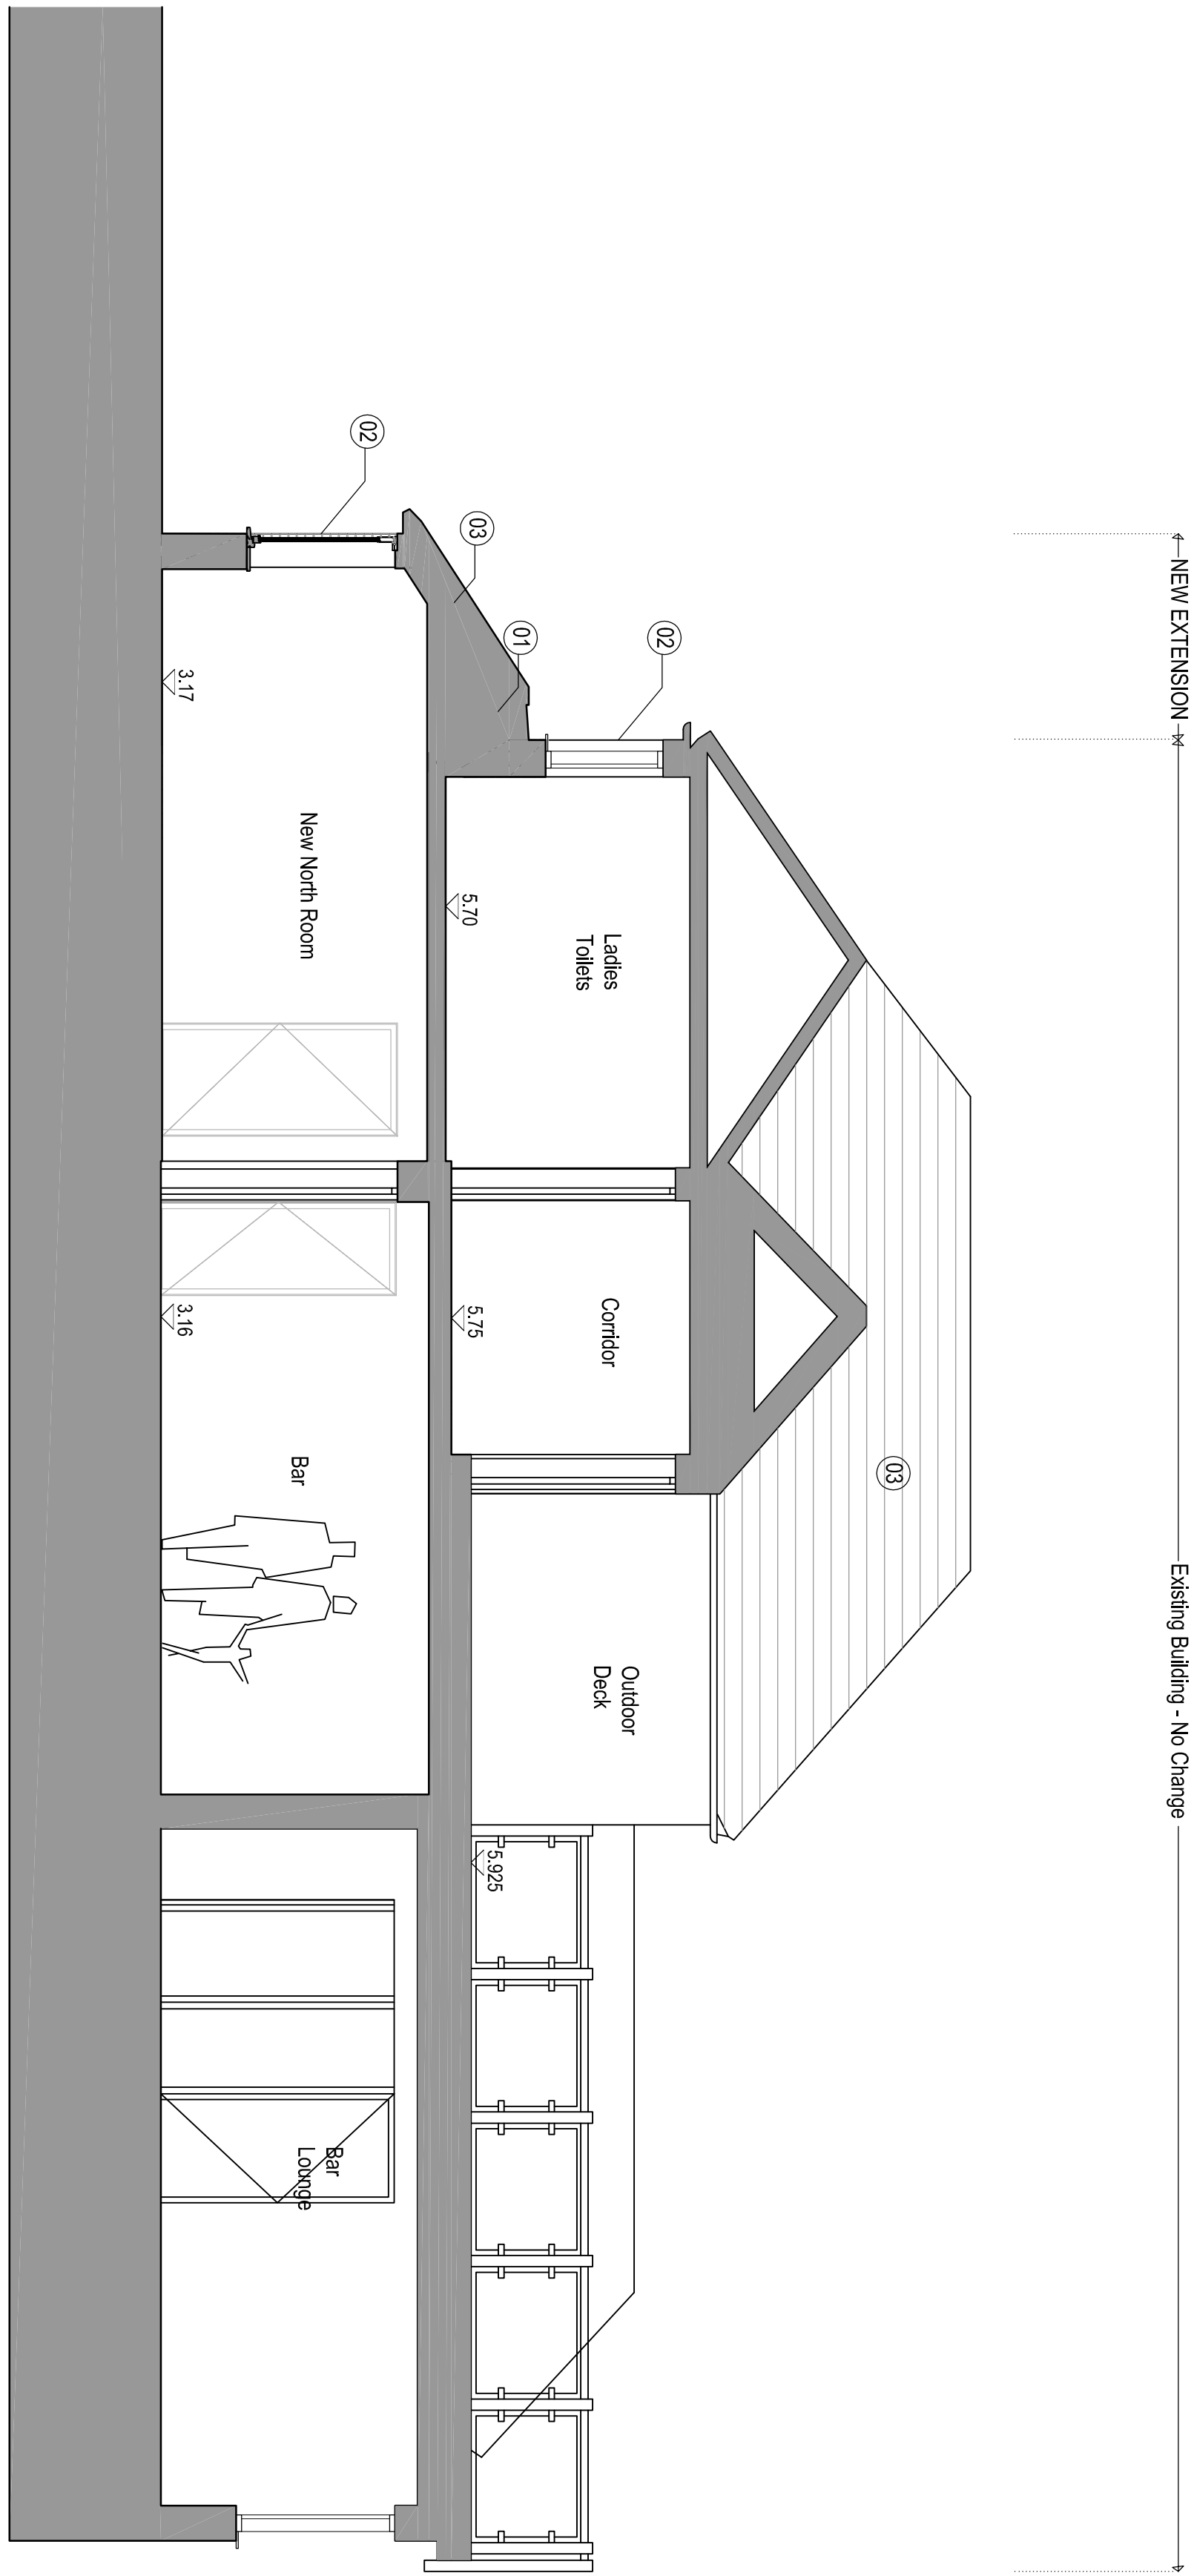

Section AA

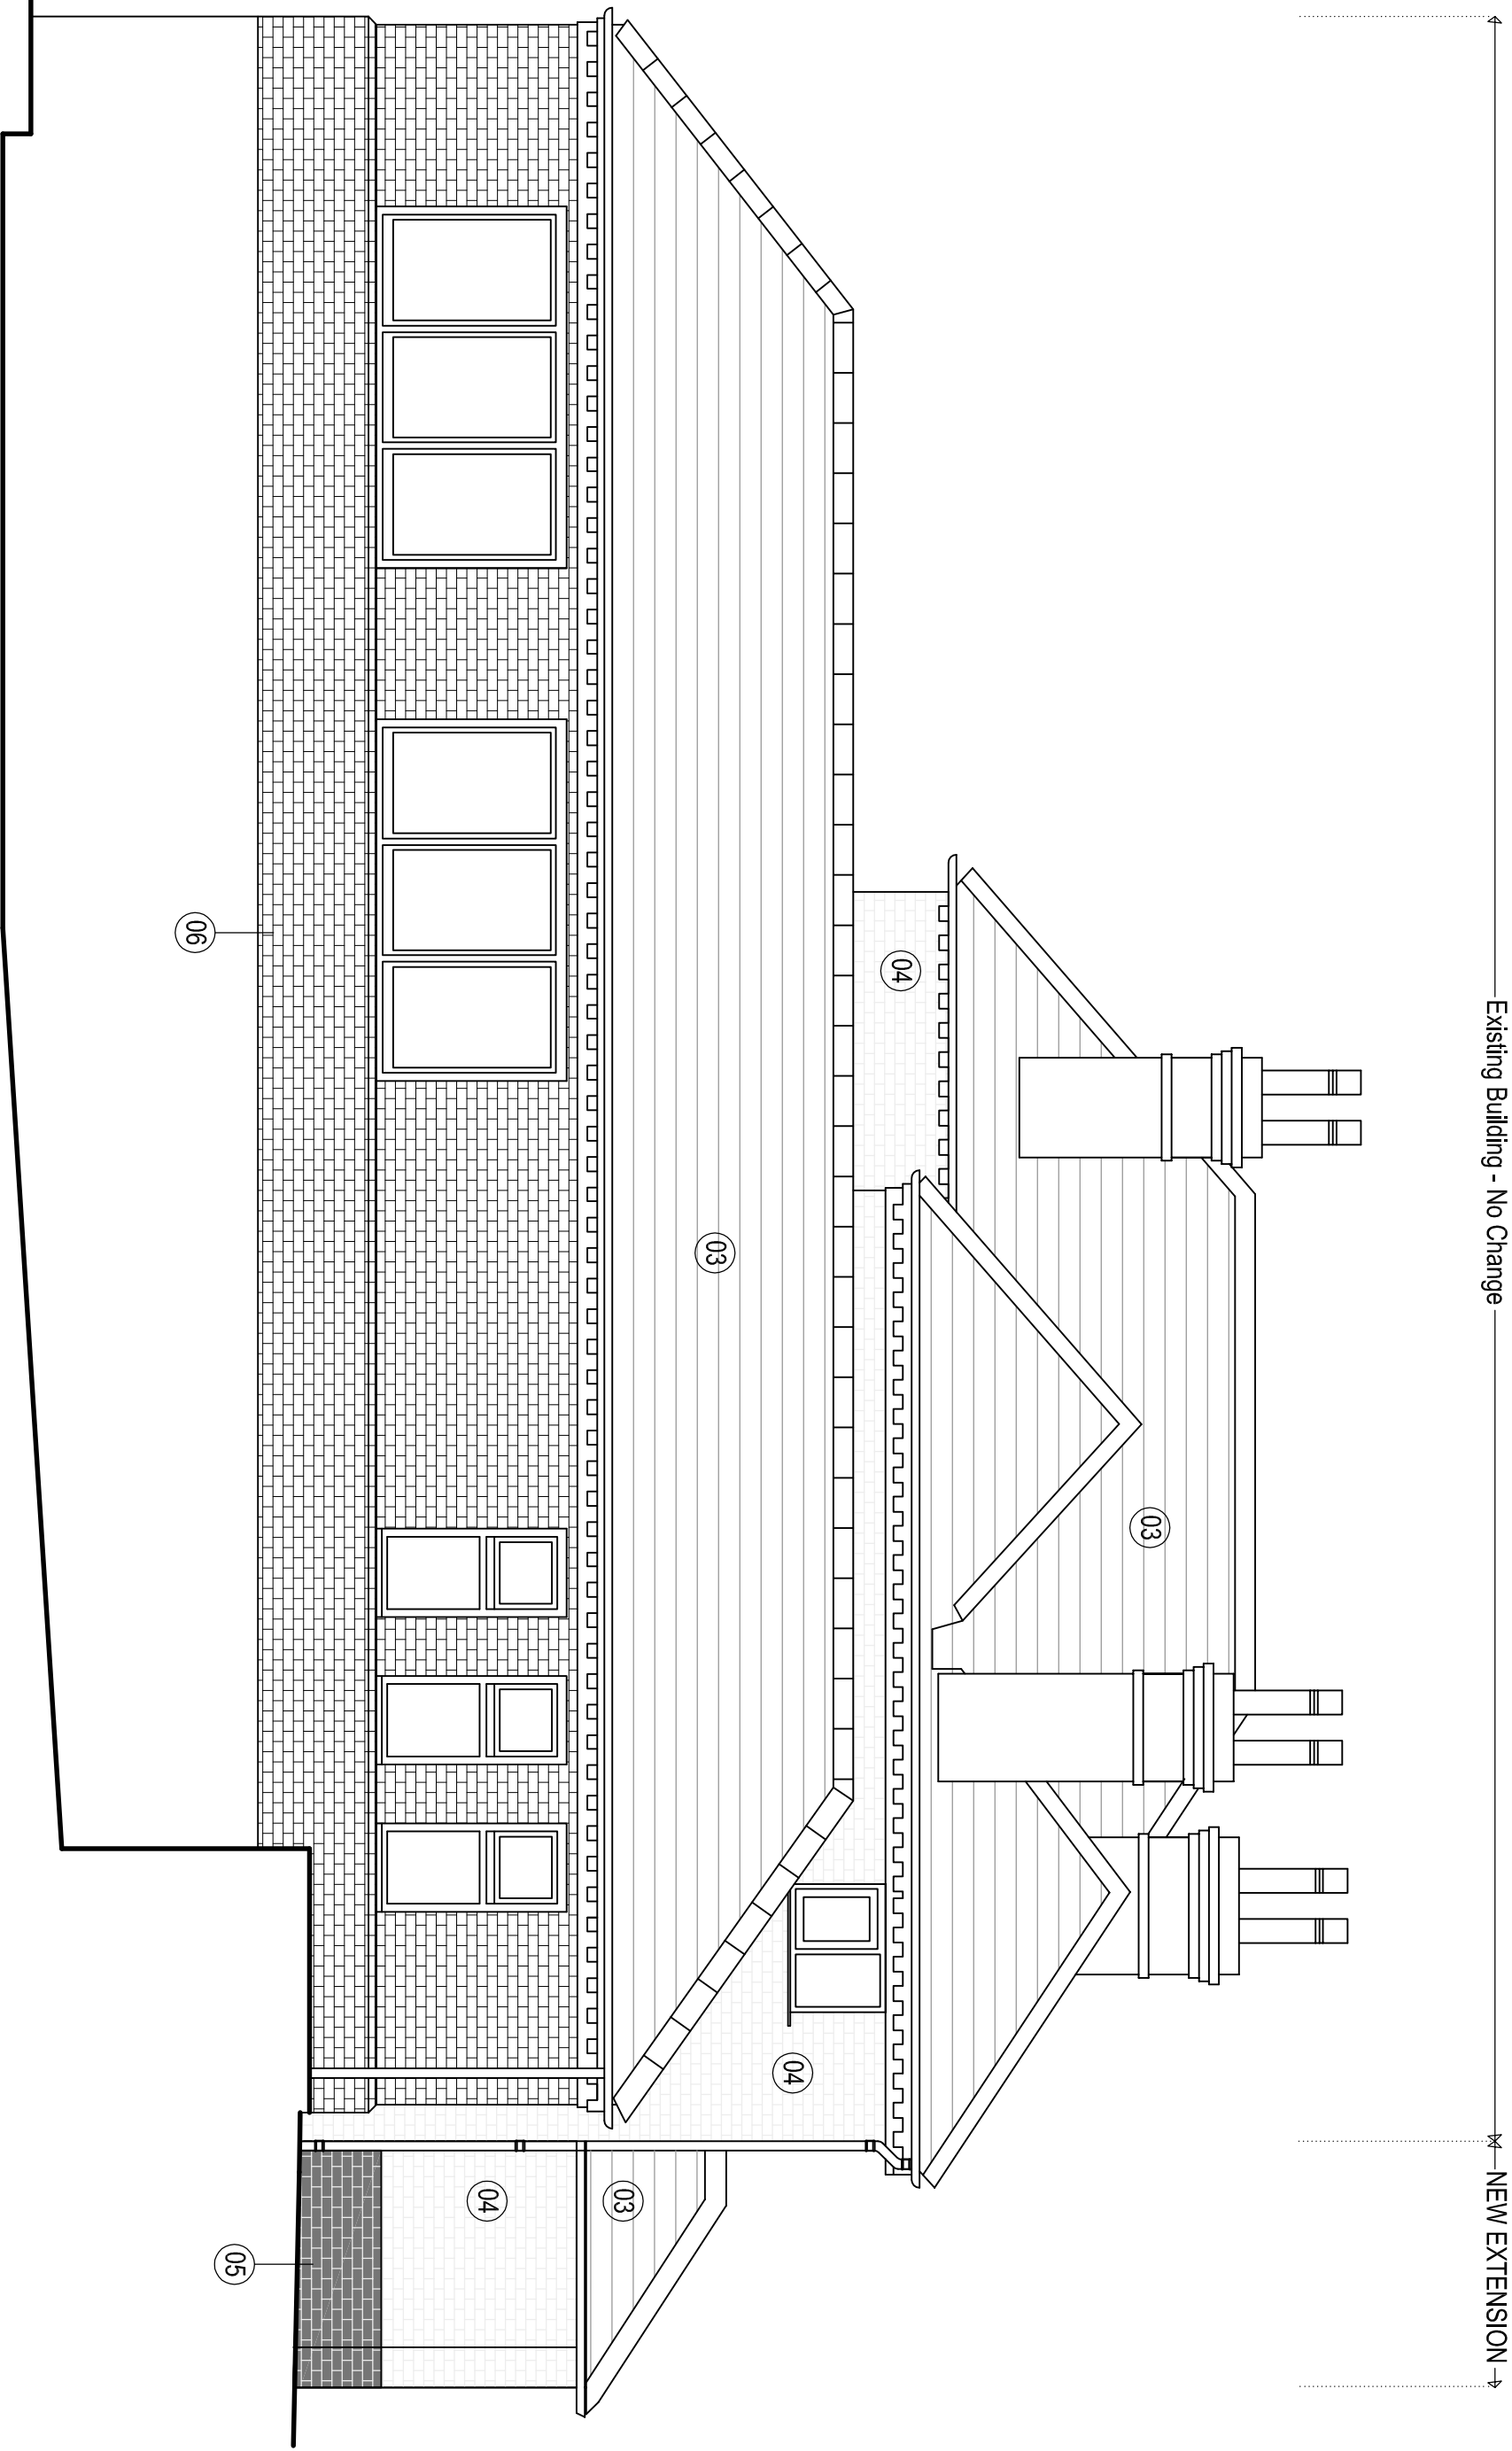

East Elevation

[illegible]