




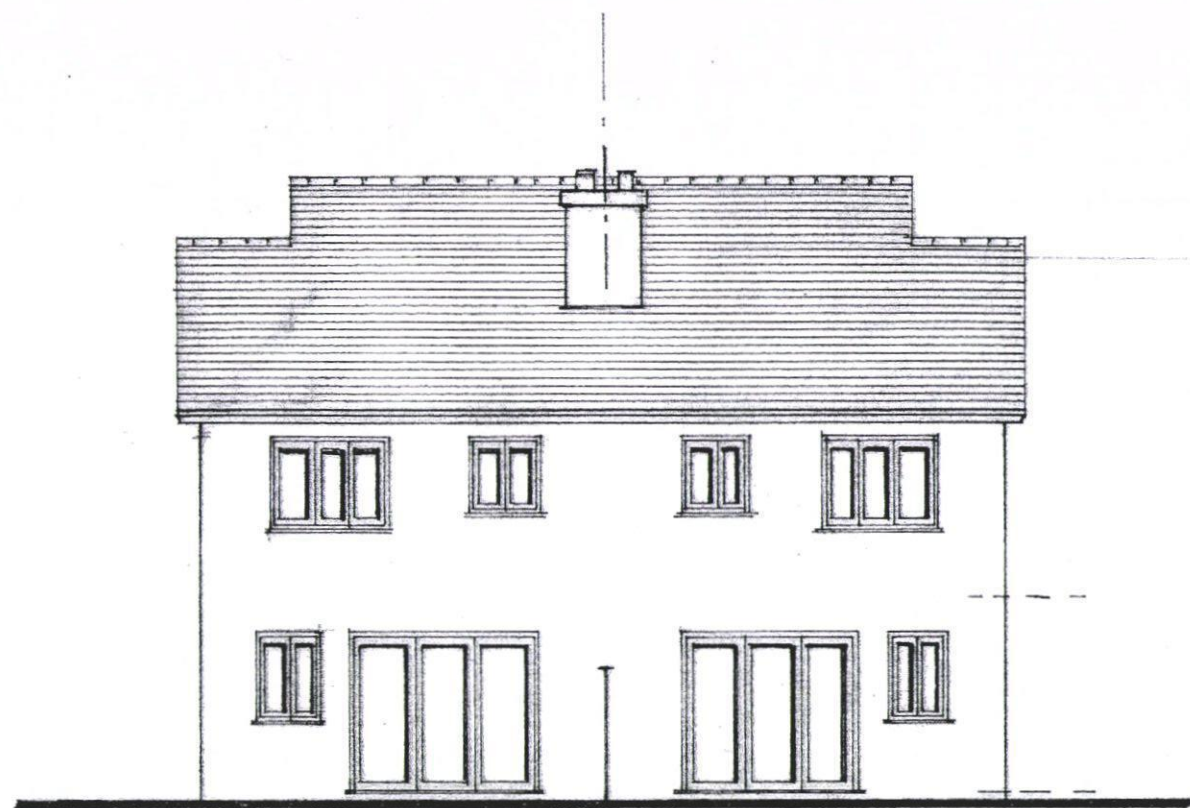

north elevation

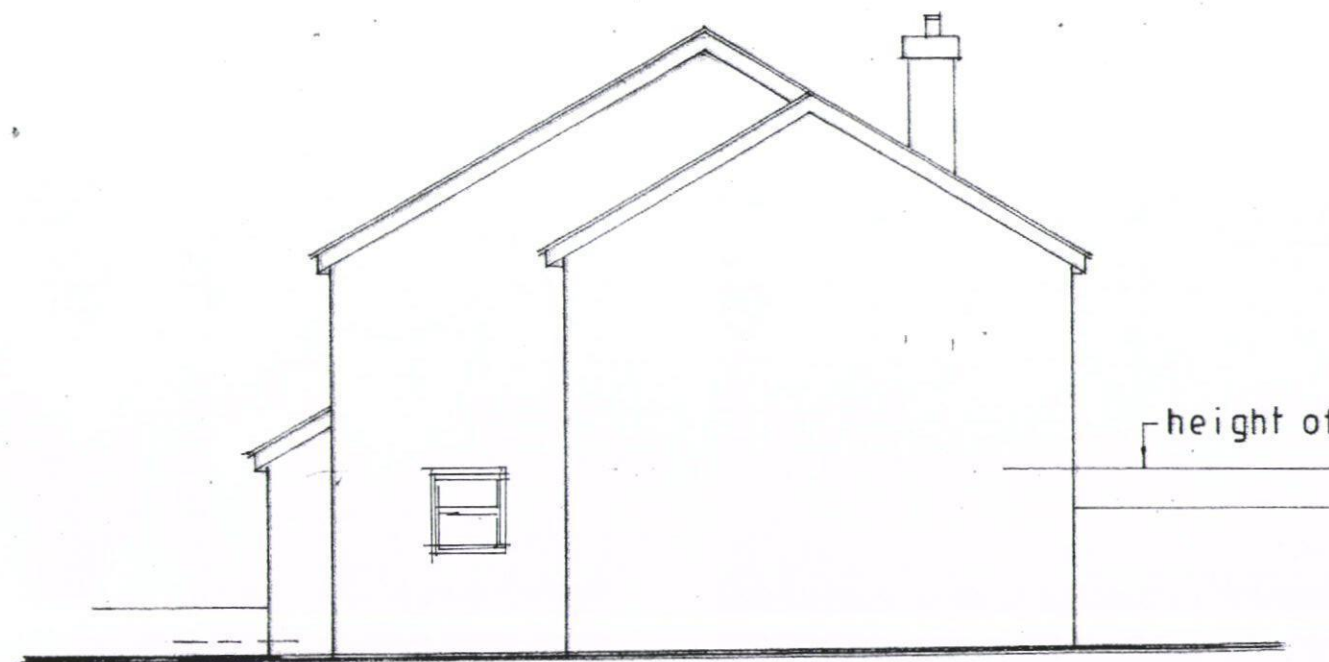

east elevation

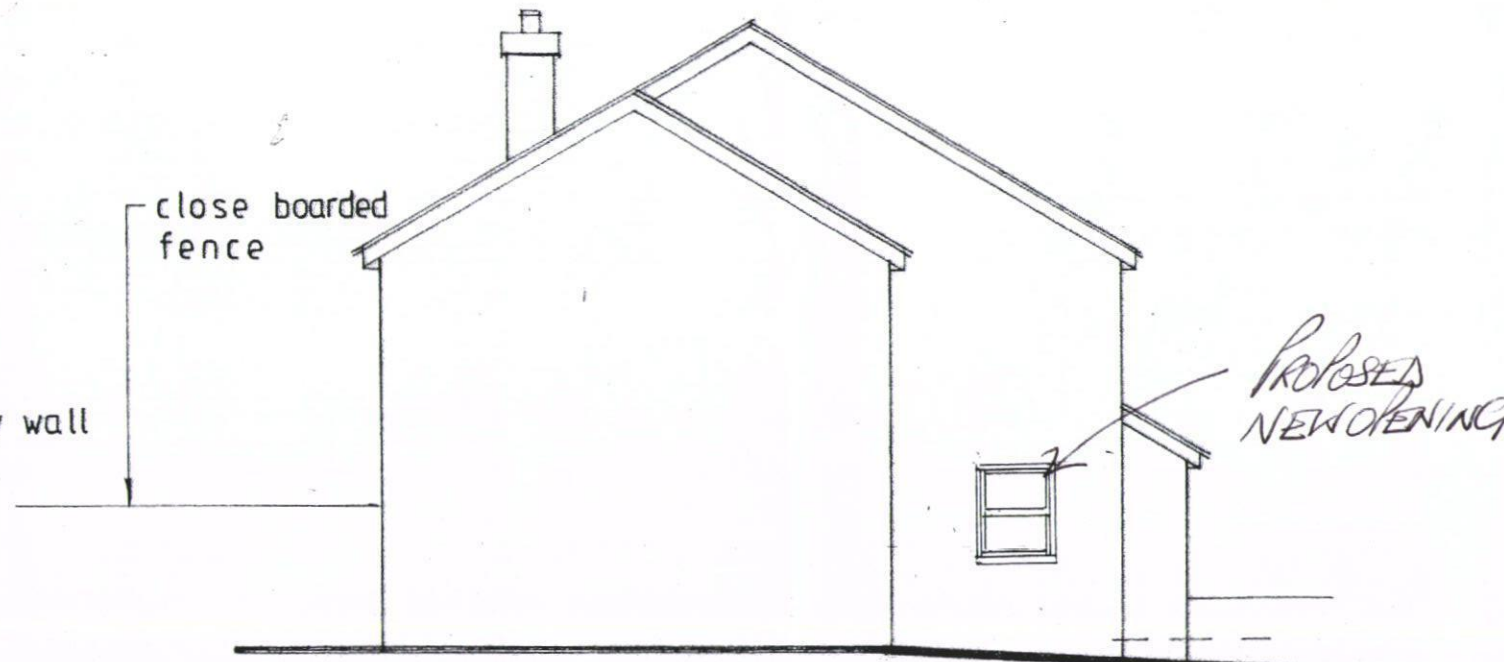

west elevation

1:100

HAVANT ELECTION BOARD
DEVELOPMENT CONTROL
18 NOV 2013
RECEIVED