
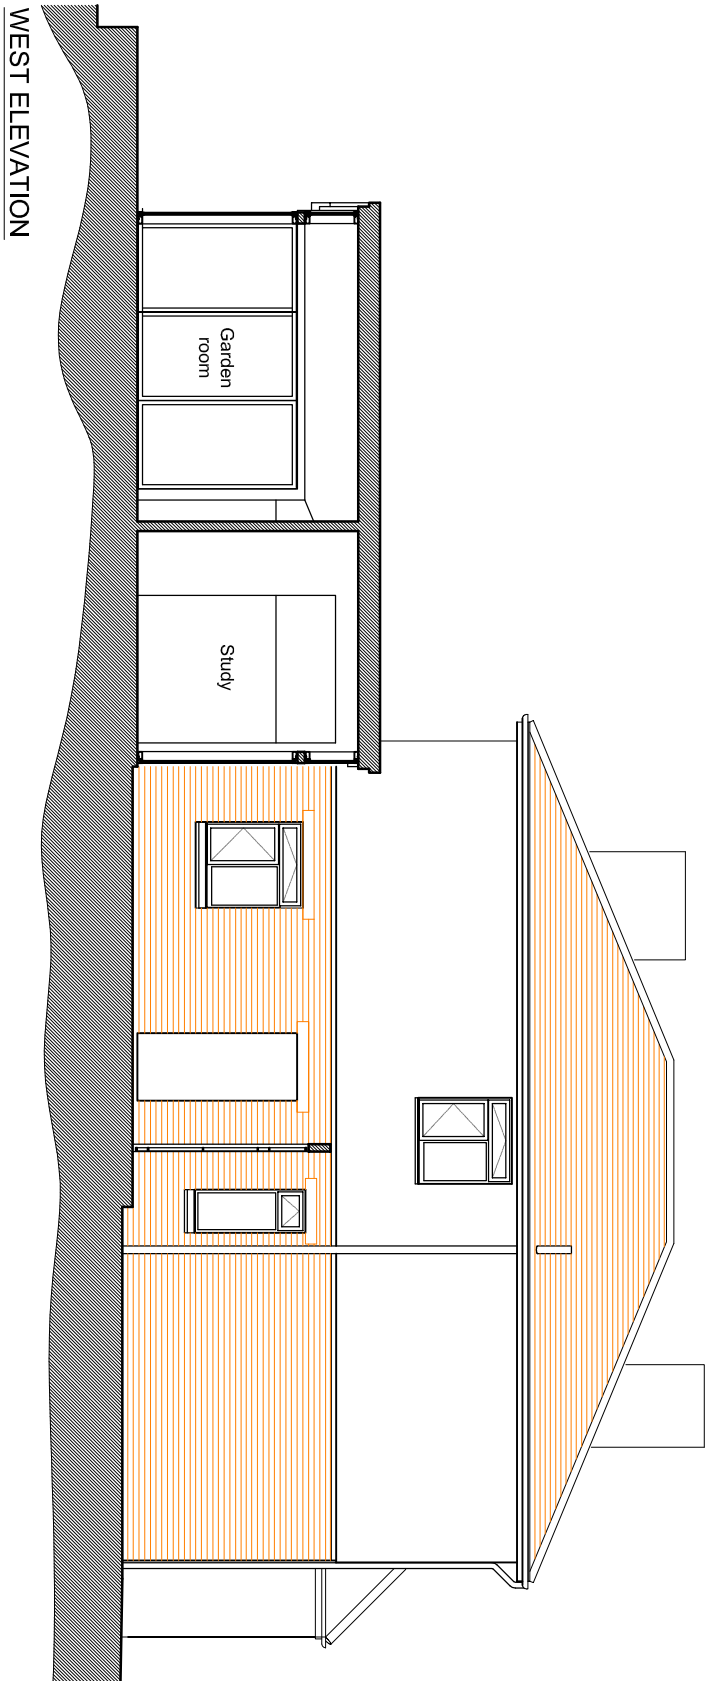
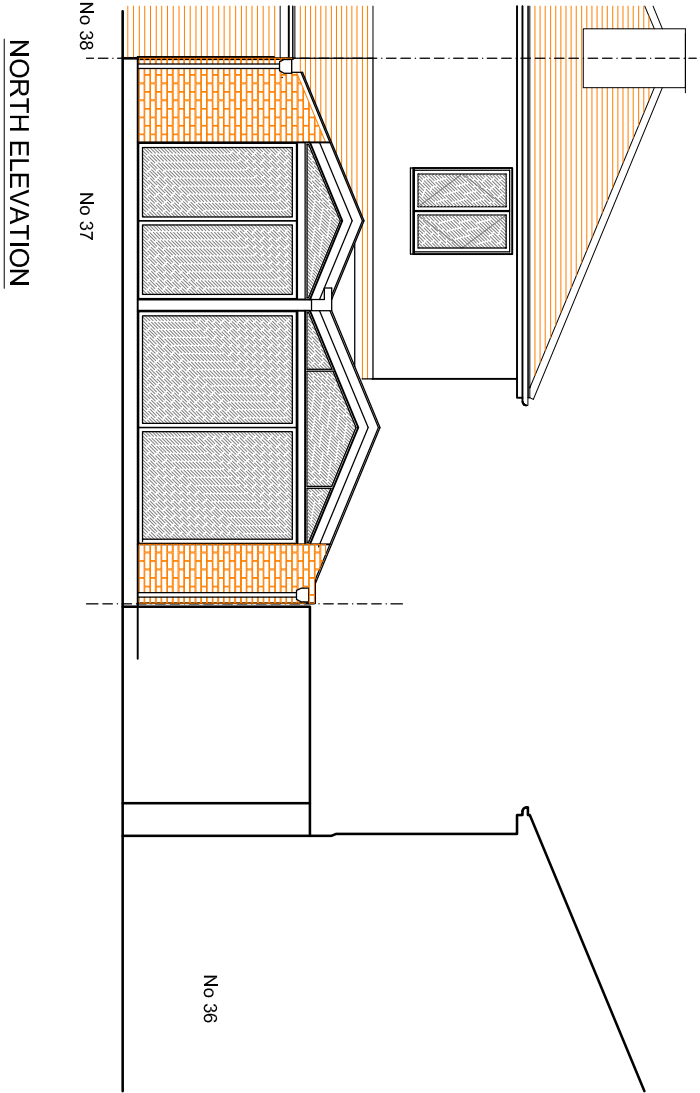


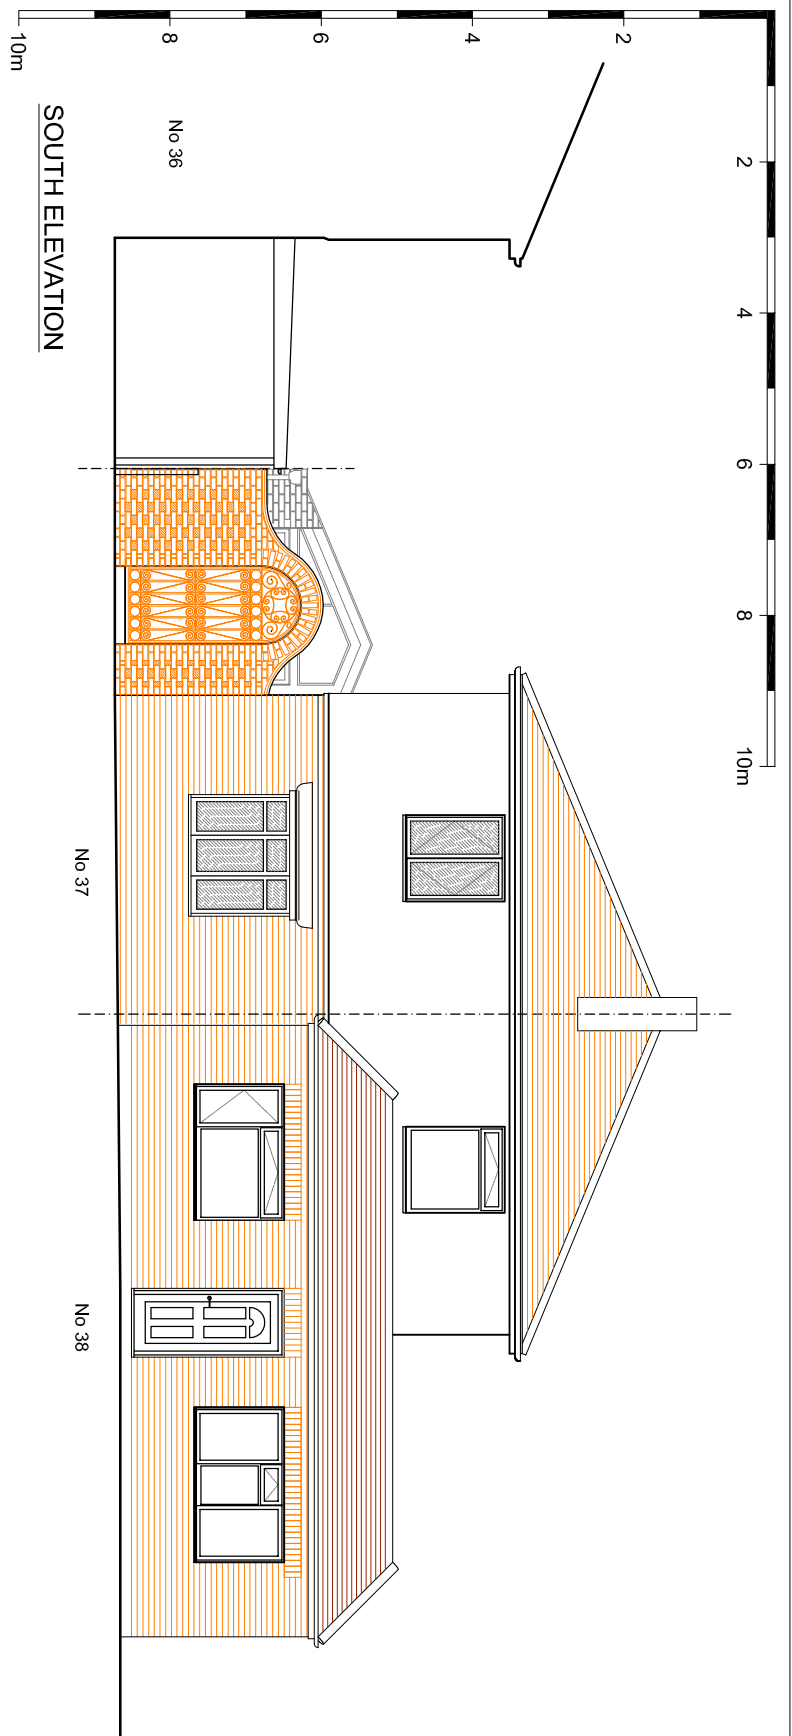

ISSUE: PLANNING

JIM GARLAND ARCHITECTS LTD
ONE DOLPHIN QUAY
EMSWORTH PO10 7BU
01243 370502
01243 378127
email: info@garland.org.uk

Ms Vivienne McCabe

37 Northey Road, Hayling Island PO11 0ND

Elevations - proposed

1:100 27/08/13 JAG

1306/1200 P1 A3