




SCALE: 1/50.

MATRIX

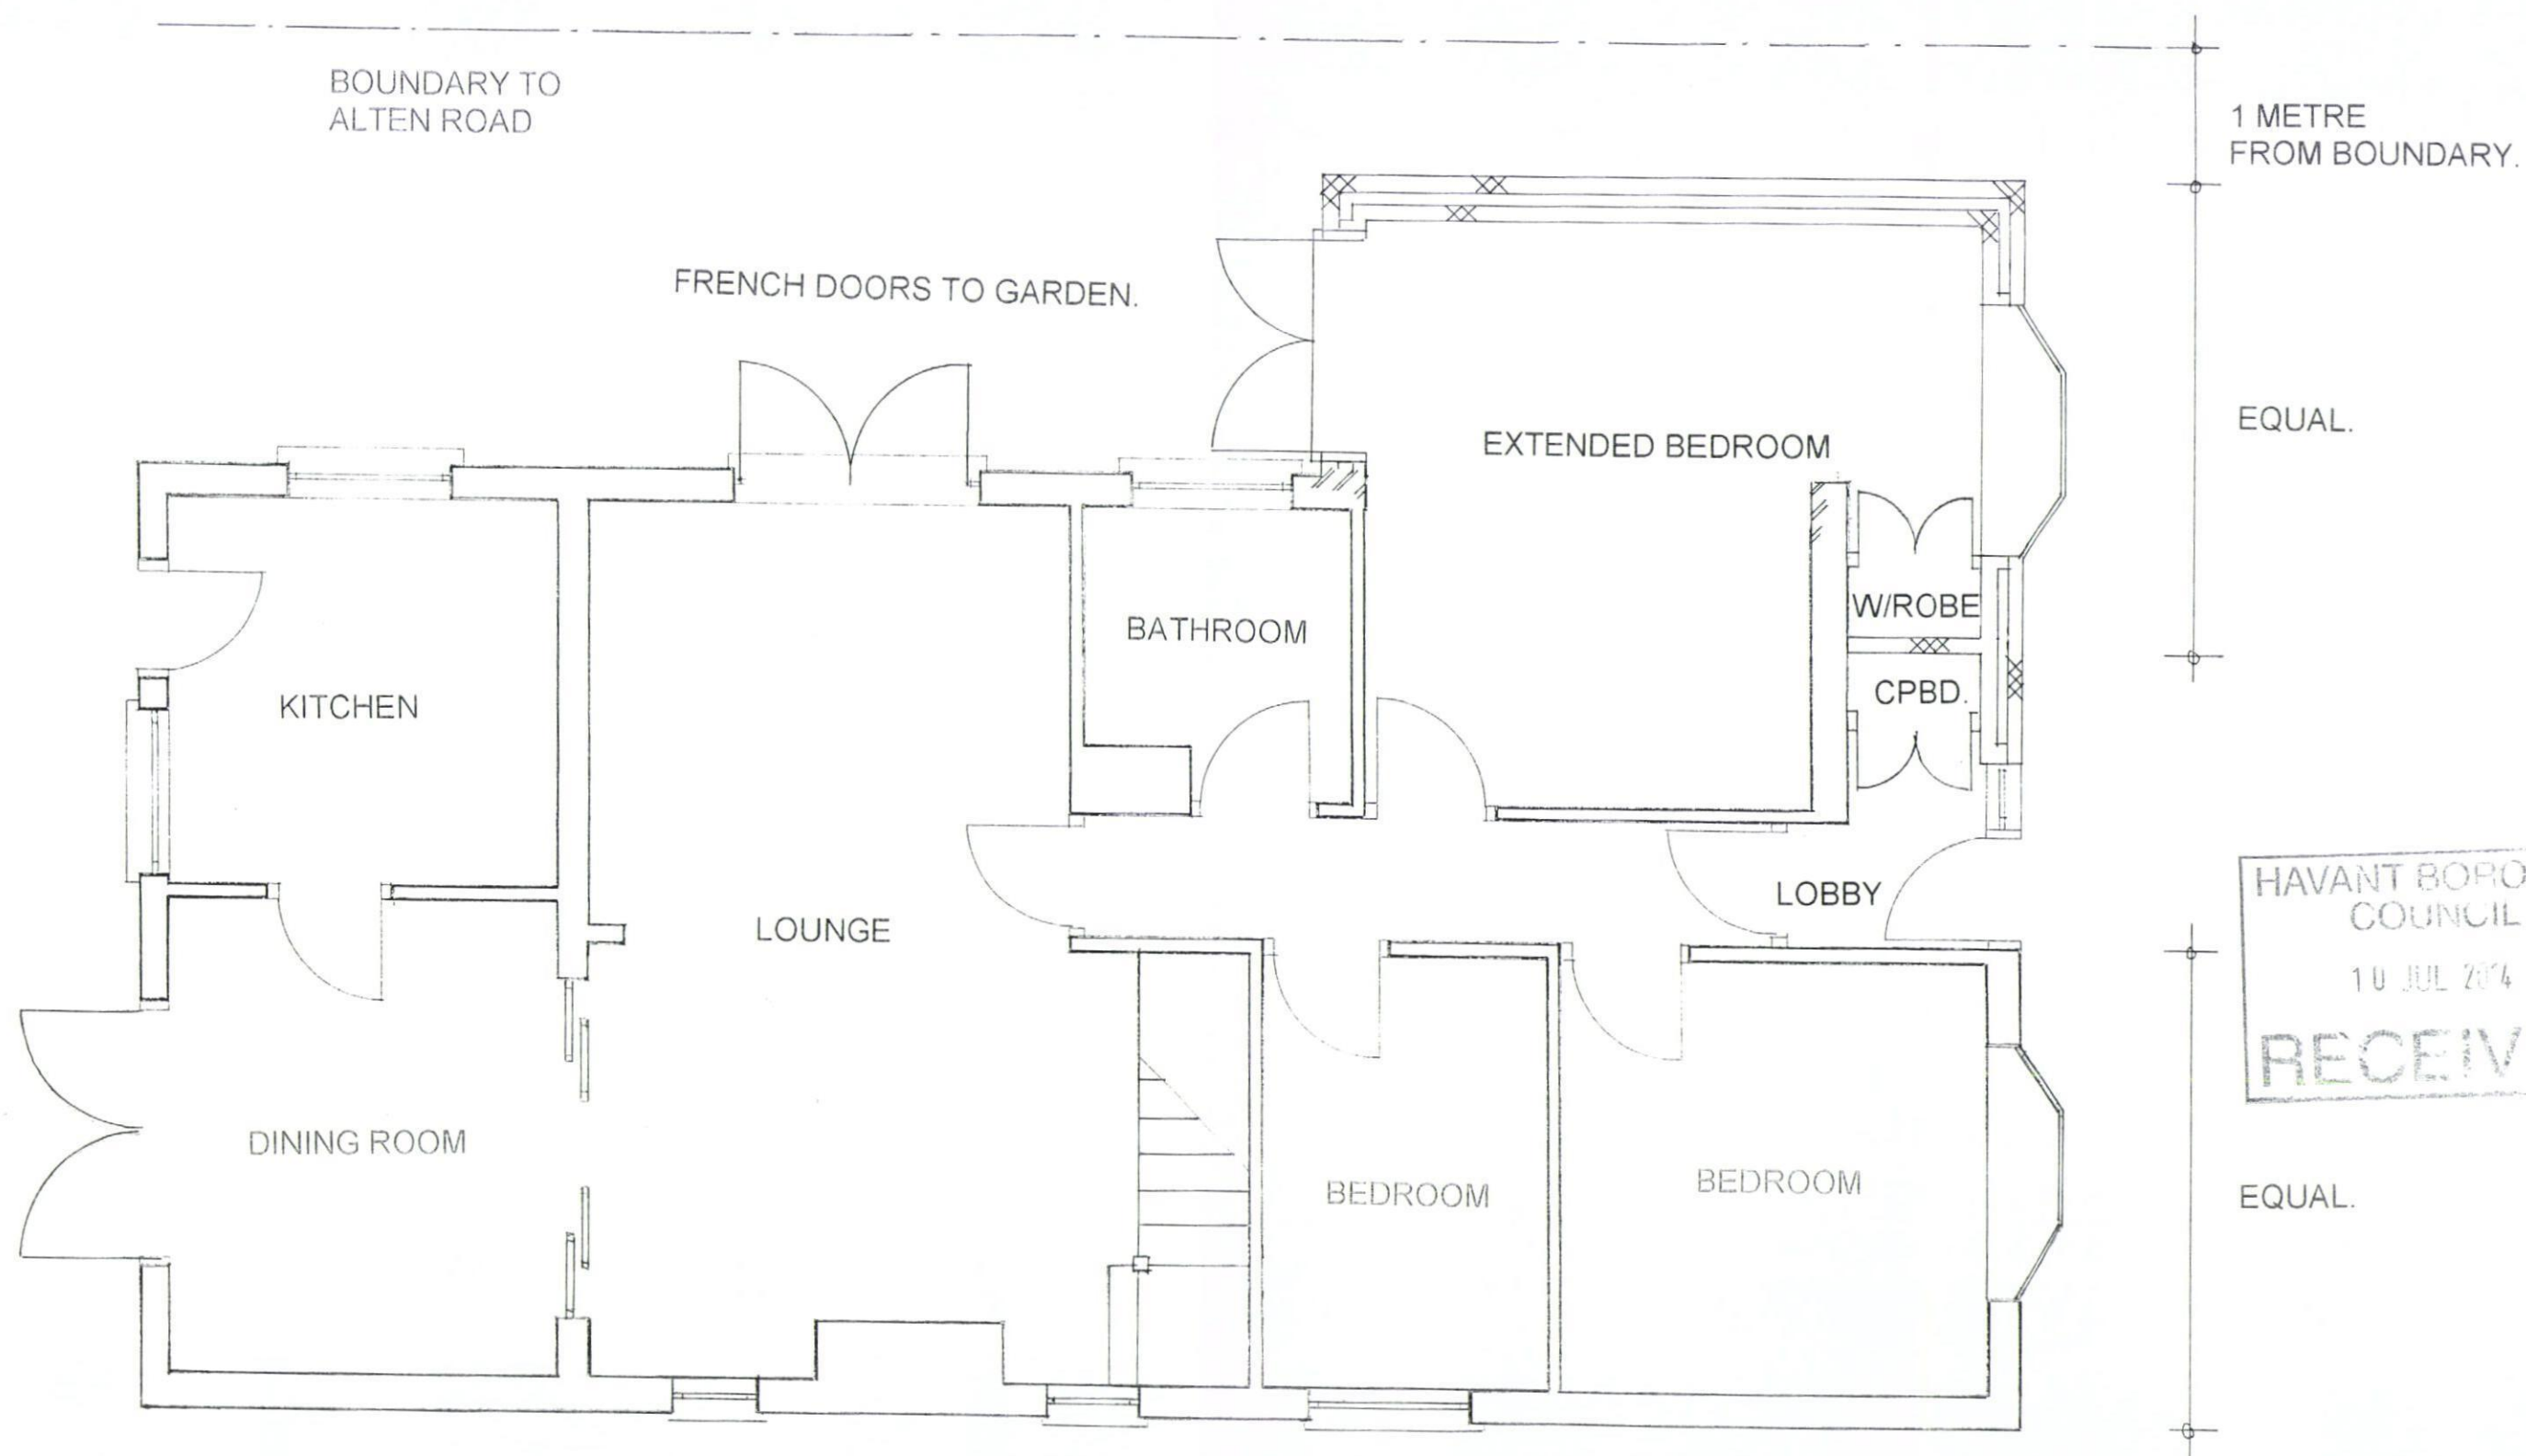

PROPOSED GROUND FLOOR.

PROPOSED SIDE EXTENSION.
58 SILVERDALE DRIVE
WATERLOOVILLE
HAMPSHIRE, PO7 6DP

DRG. No. 07/14/SD - 2.