


GENERAL NOTES


This scheme is subject to Town Planning and all other necessary consents.
Dimensions, areas and levels where given are only approximate and subject to site survey.
All dimensions are to be checked on site.
Do not scale other than for Planning purposes.
This drawing is to be read in conjunction with all relevant consultant's and/or specialist's drawings/documents and any discrepancies or variations are to be notified to the Architects before the affected work commences.
All queries relating to design of foundations, floor slabs and any structural elements are to be referred to the structural engineering consultant for resolution.
All feasibility studies are subject to full site survey.
The workmanship of all relevant trades and building operations shall comply with the recommendations of British Standard (BS) 8000:1989 part 1-5 inclusive.
All design and construction is to be in accordance with the Construction Design and Management Regulations 2007.

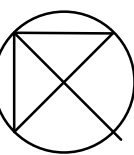


4 EL_Planning Existing North East
1 : 200




3 EL_Planning Existing North West
1 : 200

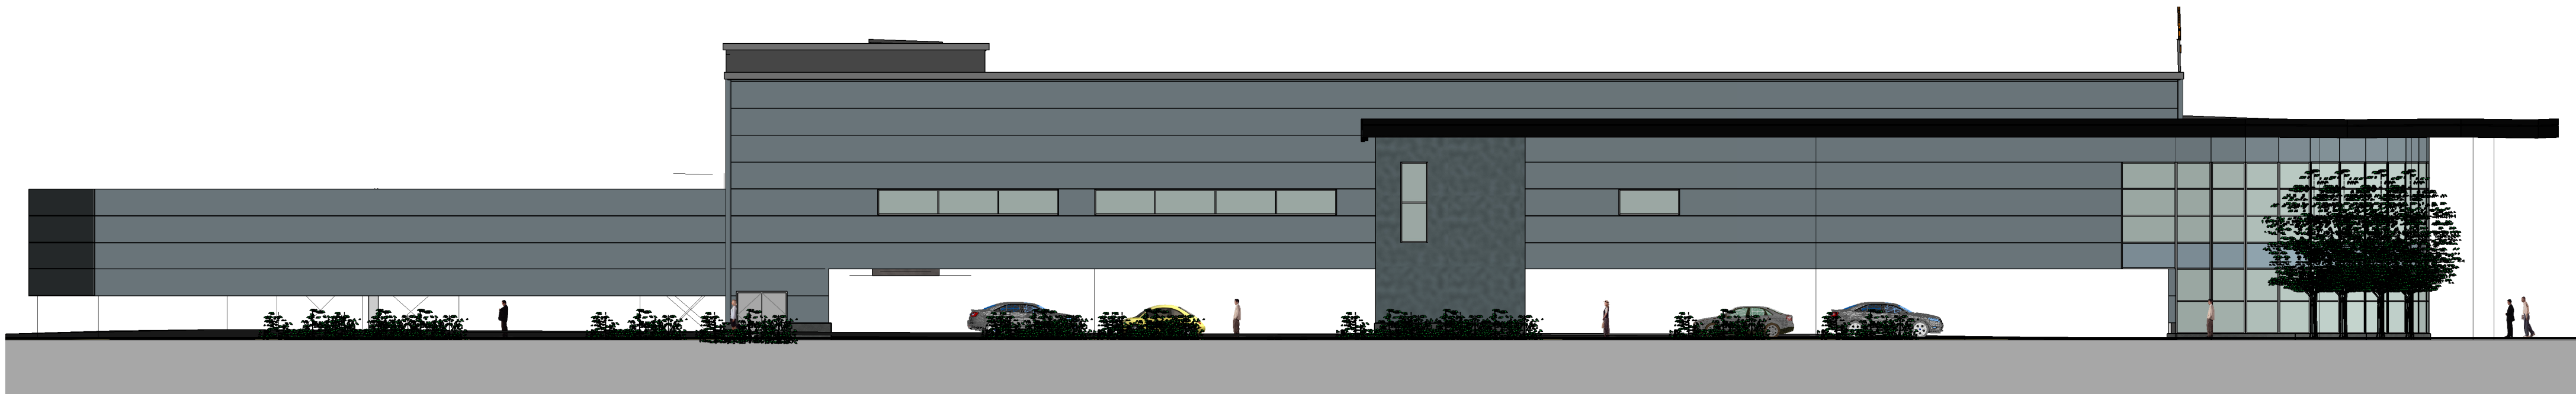

2 EL_Planning Existing South East
1 : 200

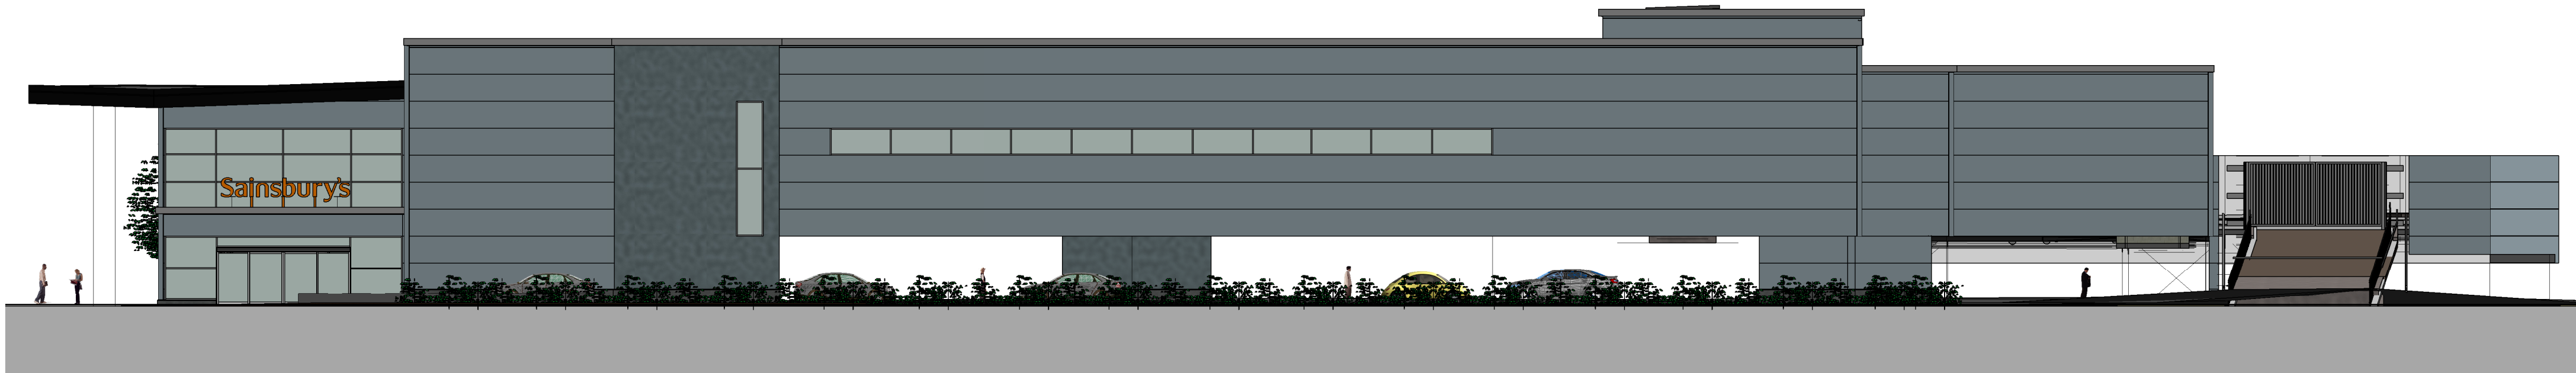

1 EL_Planning Existing South West
1 : 200

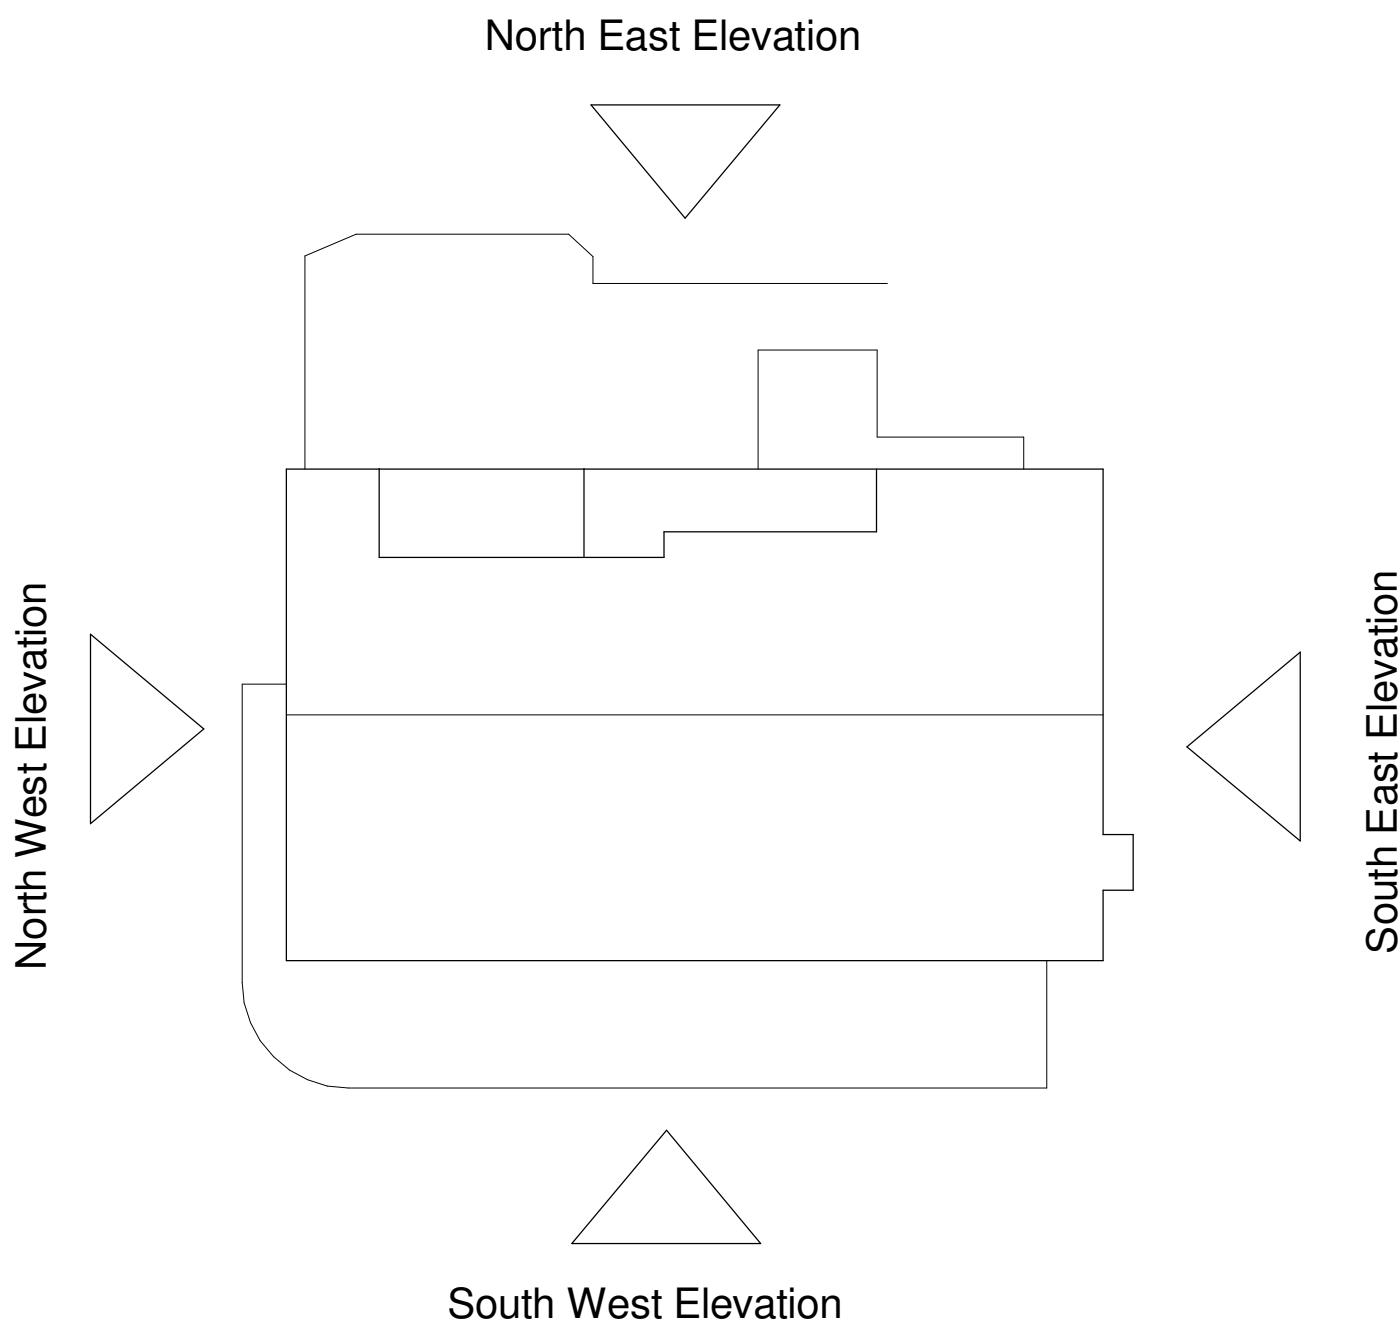

Key Plan 1/1000
1 : 1000

Planning

REV	DESCRIPTION	DATE	BY
-----	-------------	------	----

CLIENT
RG-Group

PROJECT
WATERLOOVILLE

DRAWING
Existing Elevations

CHQ

PARTNERSHIP

Architects • Building Surveyors

CHQ Partnership Ltd.

Tannery House, 23 High Street

Baldock, Hertfordshire SG7 6BE

Telephone: (01462) 695110

Facsimile: (01462) 695099

Email: design@chq-architects.co.uk

www.chq-architects.co.uk

DATE

06/20/14

DRAWN

Author

SCALE

As indicated

CHECKED

Checker

CHQ.14.10656 - PL03