


Havant Club


East Street Elevation

Bear Hotel

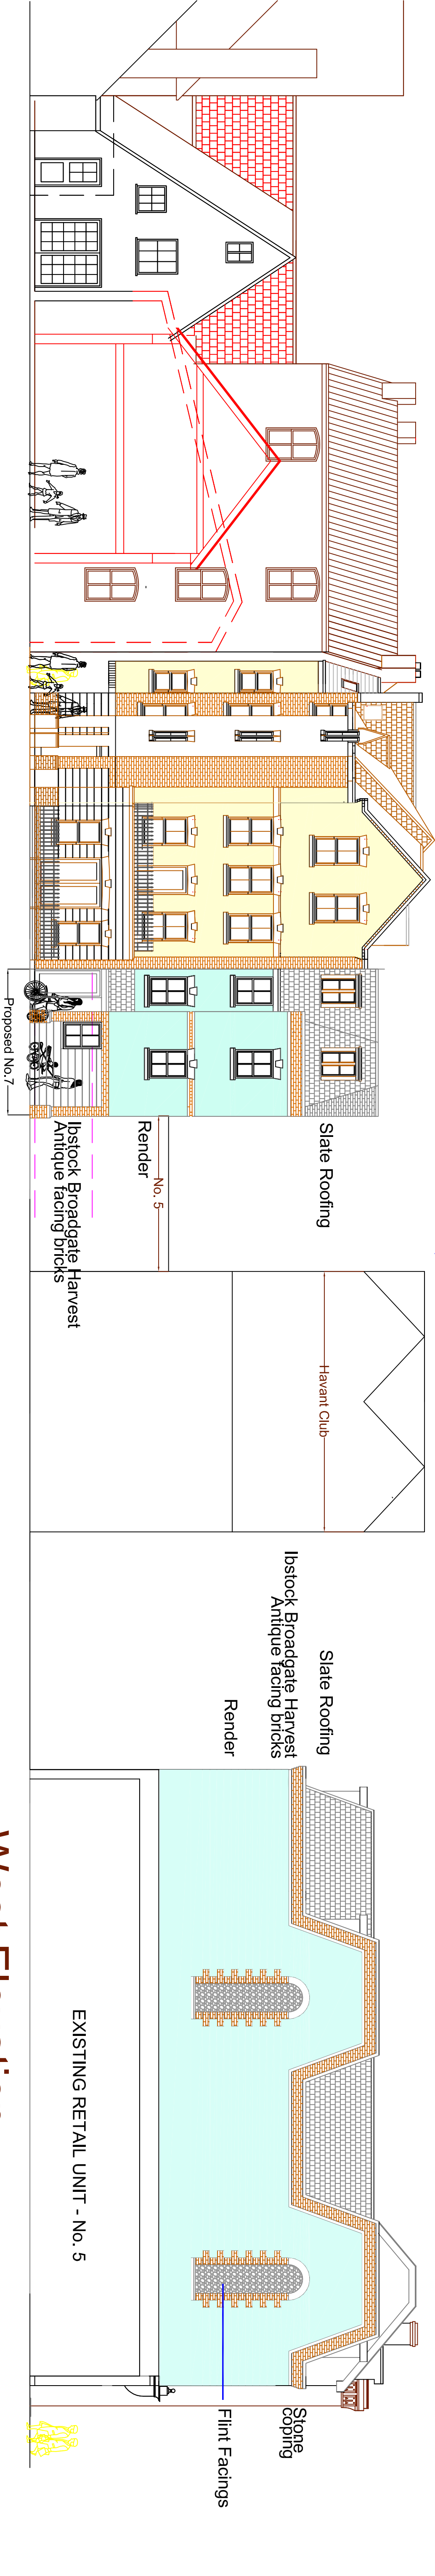

North Elevation

West Elevation

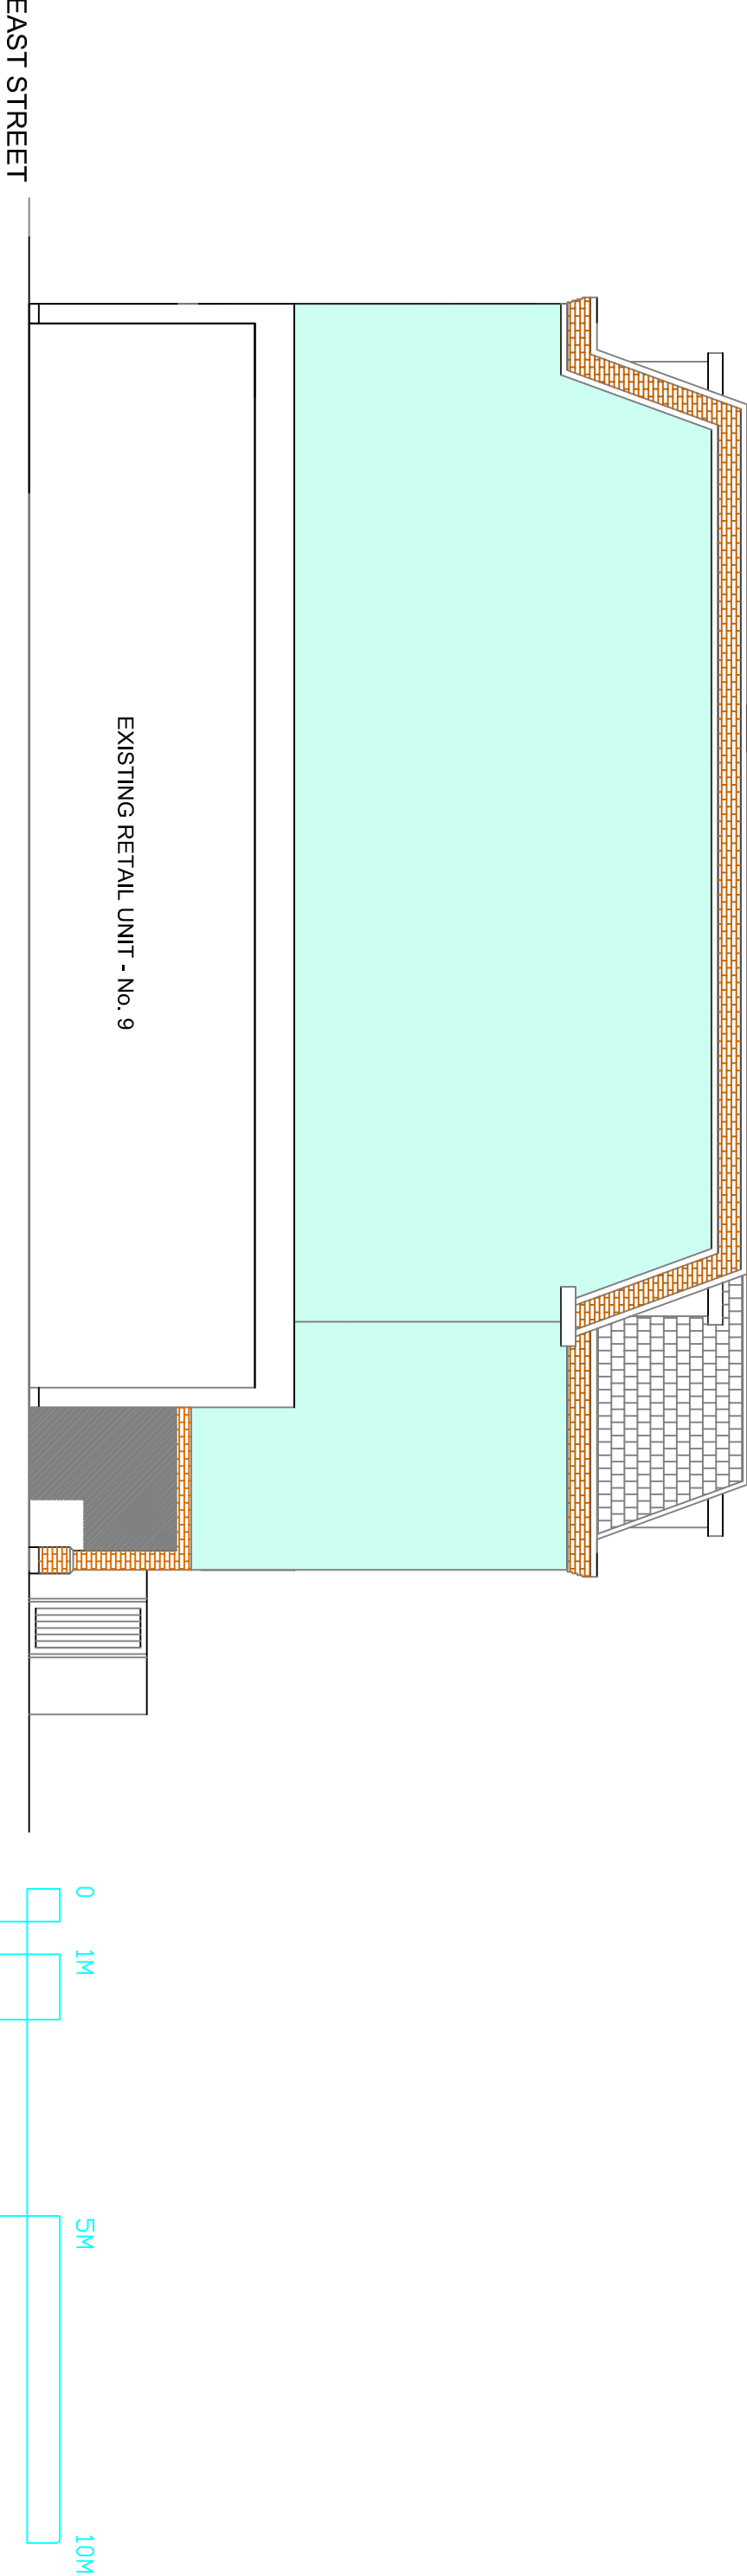

EAST STREET

East Elevation

REVISION D: EAST ELEVATION AUGMENTED - 23/06/2014 - PG		PETER GALLDWAY	
REVISION C: EAST ELEVATION AUGMENTED - 23/06/2014 - PG		ARCHITECT	
REVISION B: AMENDED 23/05/2014 - PG		HAVANT	
REVISION A: EAST ELEVATION ADDED - 20/12/2013 - PG		MDR 07808 462362	
SCALE		E-MAIL: peter@p3a-architects.co.uk	
1/100	TITLE	Residential Proposals	
DATE	7. East Street - Havant		
Dec. 13	Elevations		
AUTHOR	14/34/P03		
PG			