

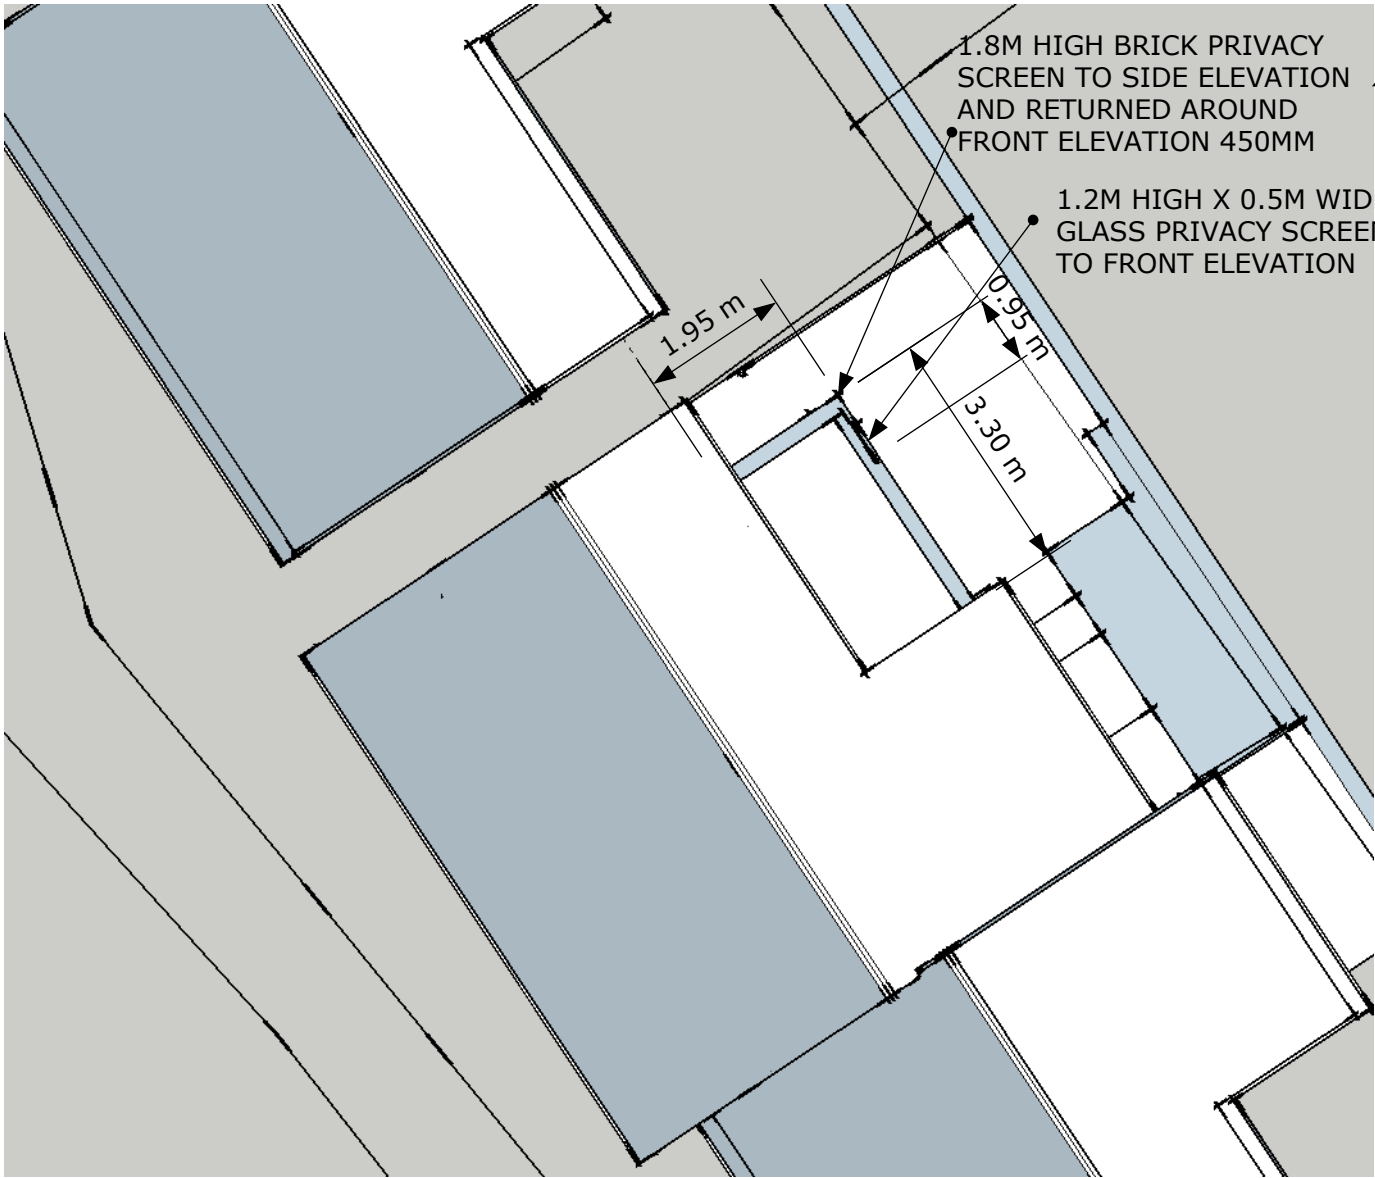


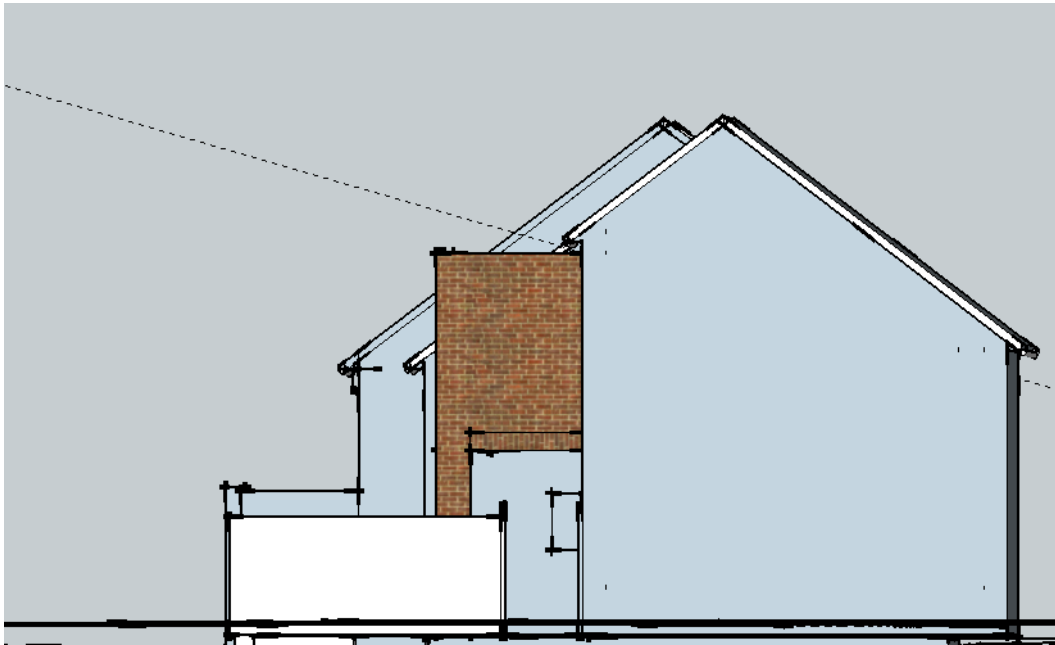

PROPOSED PLAN 1:100

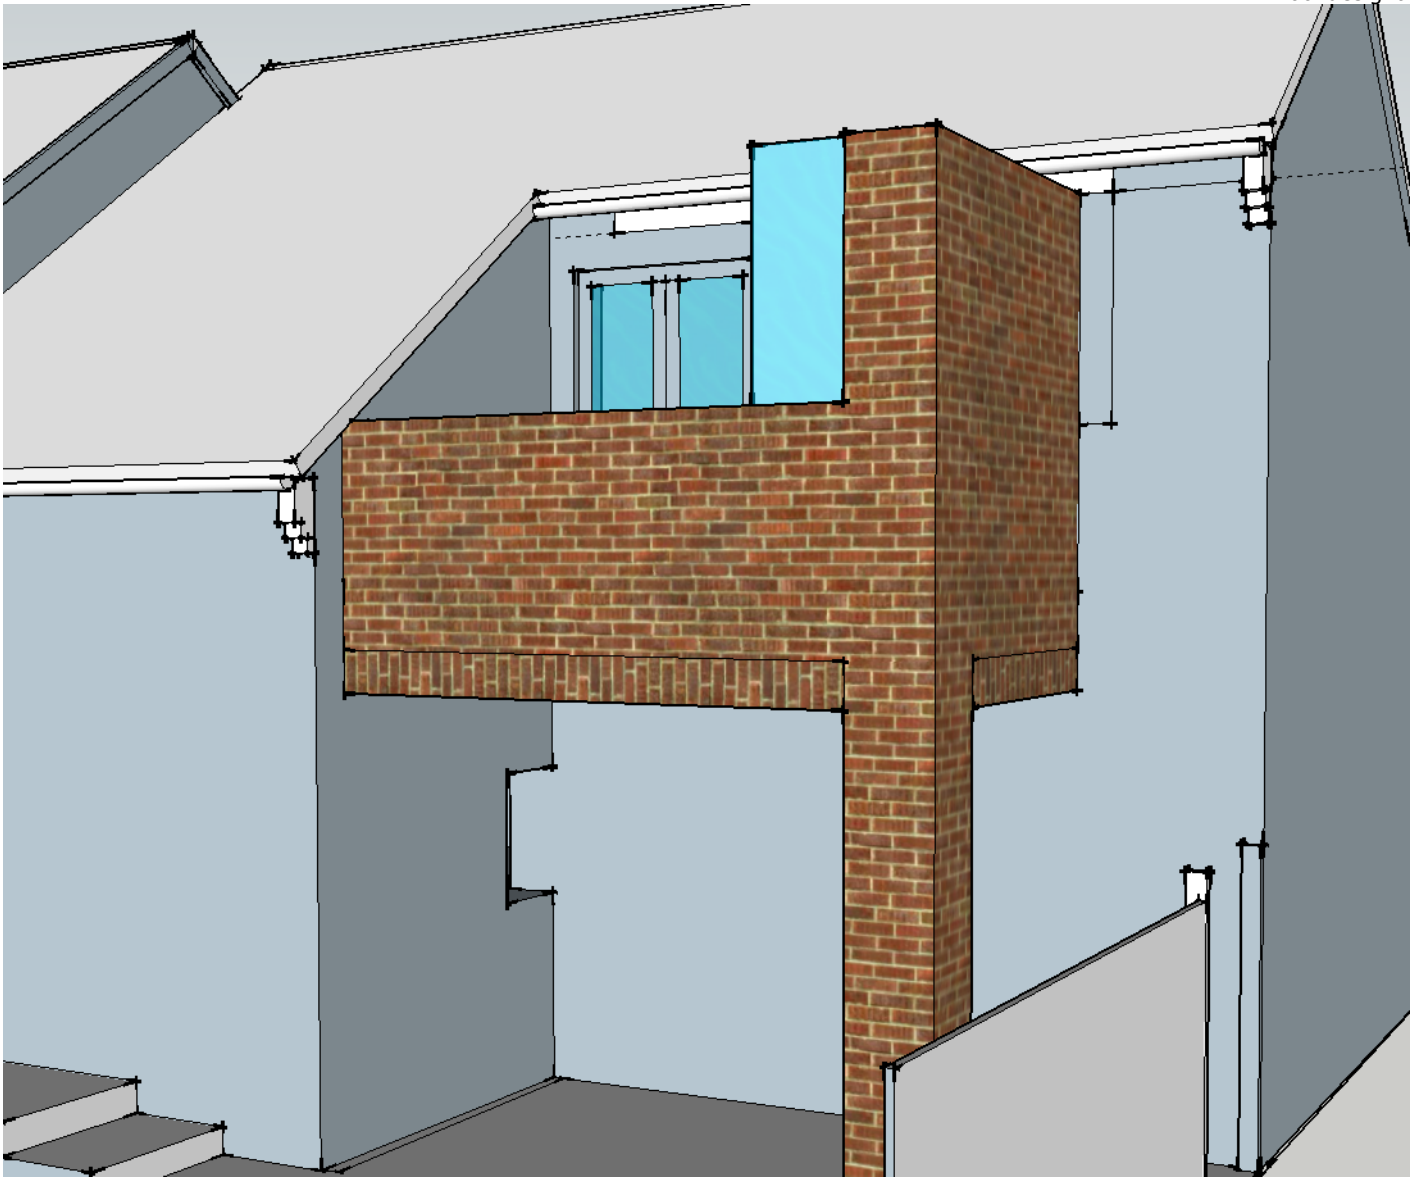

PROPOSED REAR ELEVATION 1:100

May 2014
scale @ A3 1:50
PLANNING APPLICATION
PA-047-03A



rev a - scheme amended further to planning officer comments 15.05.14

PROPOSED REAR BALCONY TO REAR OF
21 FRANKLAND TERRACE

TYPICAL ELEVATIONS AND PROPOSED PLAN