


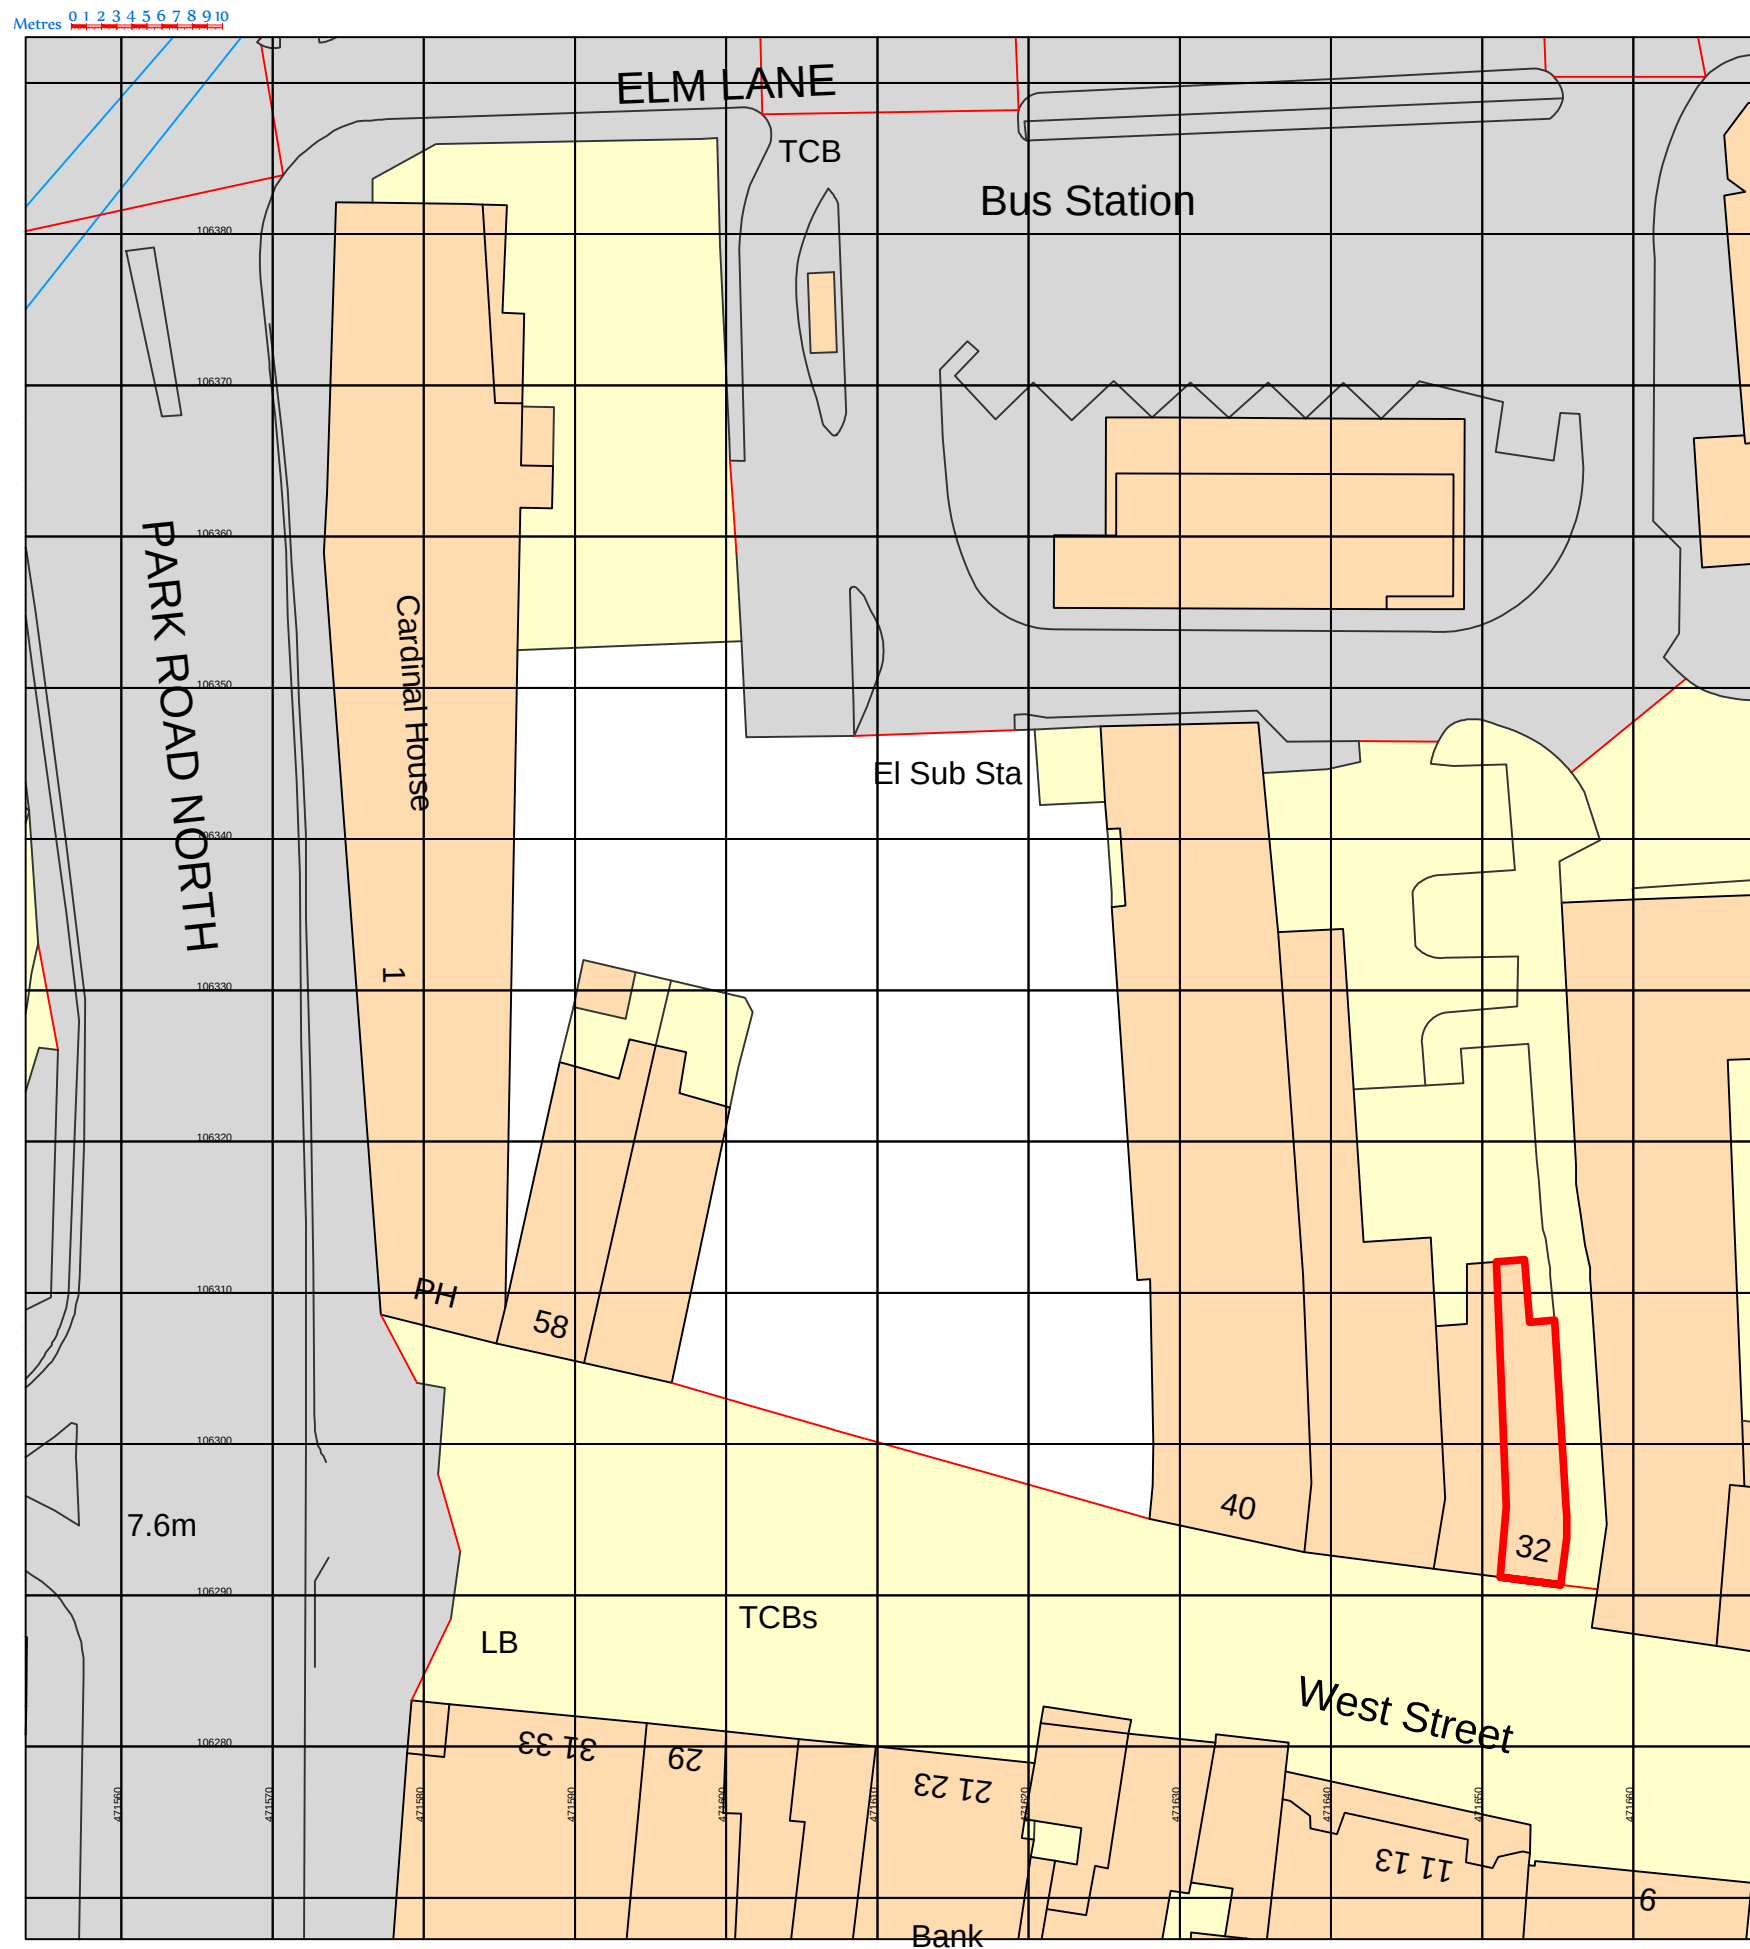

Ordnance Survey, (c) Crown Copyright 2014. All rights reserved. Licence number 100022432

Do not scale. All dimensions to be checked on site.

© This drawing is copyright
Bond Davidson

Revisions

ref	comments	date	drawn / chkd
-----	----------	------	--------------

SUBWAY
32 West Street
Havant
PO9 1PG

SITE LOCATION MAP

scale: 1:500@A3 date: APRIL 2014

drw no. B2472.101 Rev. . drawn by. RN chkd by. NJ

BOND DAVIDSON
Regency House
Church Road
Esher
Surrey
KT10 8QS
Tel: +44 (0) 1372 469985
Fax: +44 (0) 1372 469985
Web: www.bond davidson.com

