



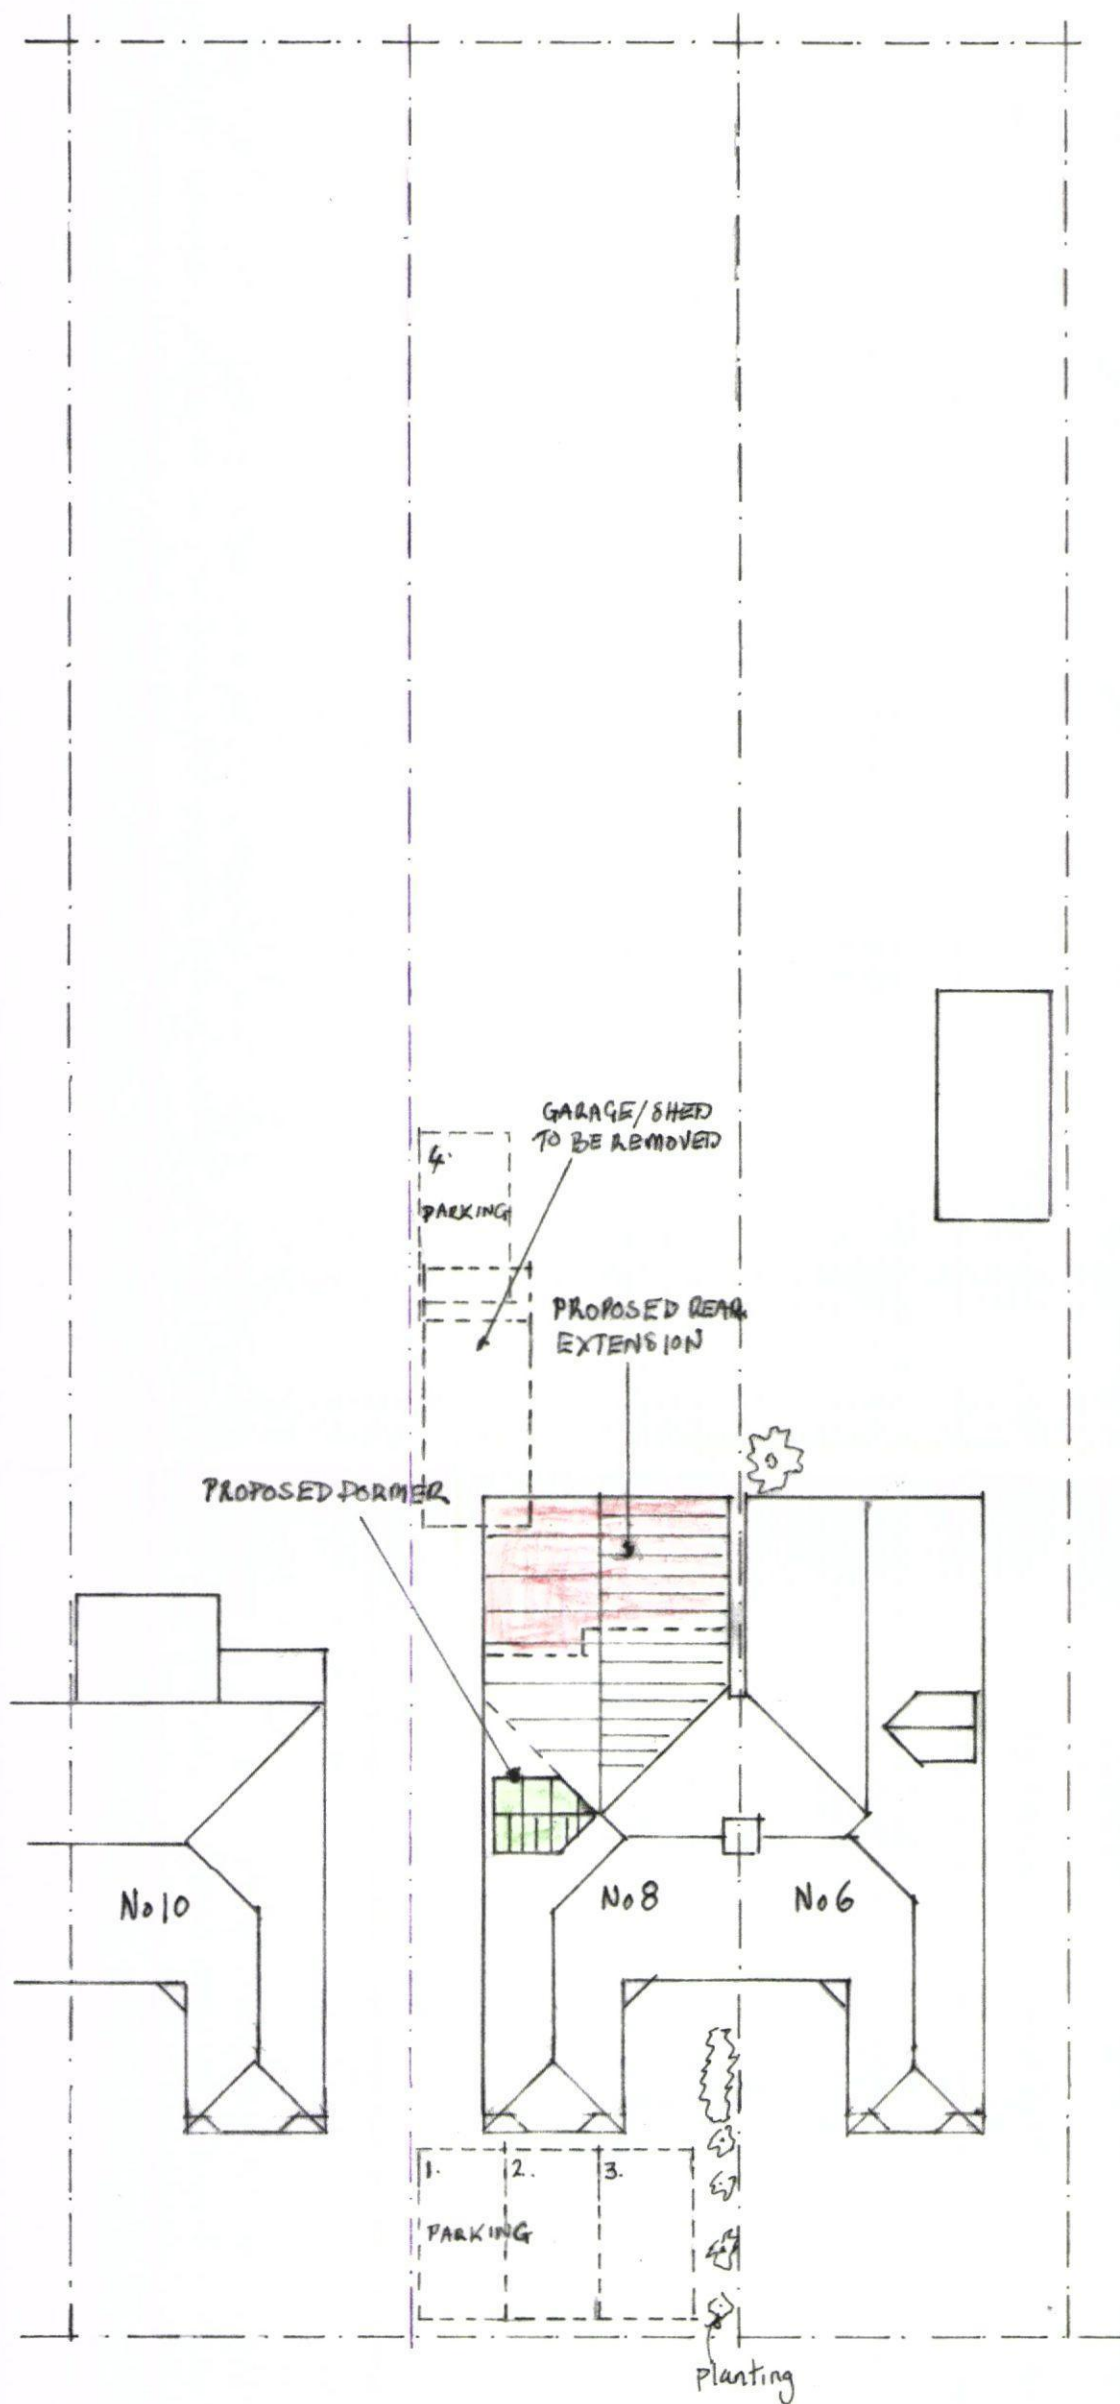

Amendments 13-07-2013
1. Three parking spaces provided to front garden.

BLOCK PLAN

SCALE 1:200 @ A3

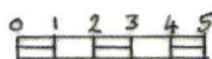

Title: **PROPOSED REAR EXTENSION
& LOFT CONVERSION
(Block Plan)**

Address: **8 BEECHWOOD AVENUE
WATERLOOVILLE
HANTS PO7 7LR**

Client: **MR J MARDON**
Tele: 023 92 474507

Scale: 1:200 Date: 11 May 2013

