


**PROPOSED COVERED WAY INCORPORATING BALCONY TO FLAT OVER
GORSEWAY NURSERY SCHOOL, FARRINGTON HOUSE, MANOR ROAD, HAYLING ISLAND, HANTS.
FOR MRS S. TIDD.**



PROPOSED ELEVATIONS

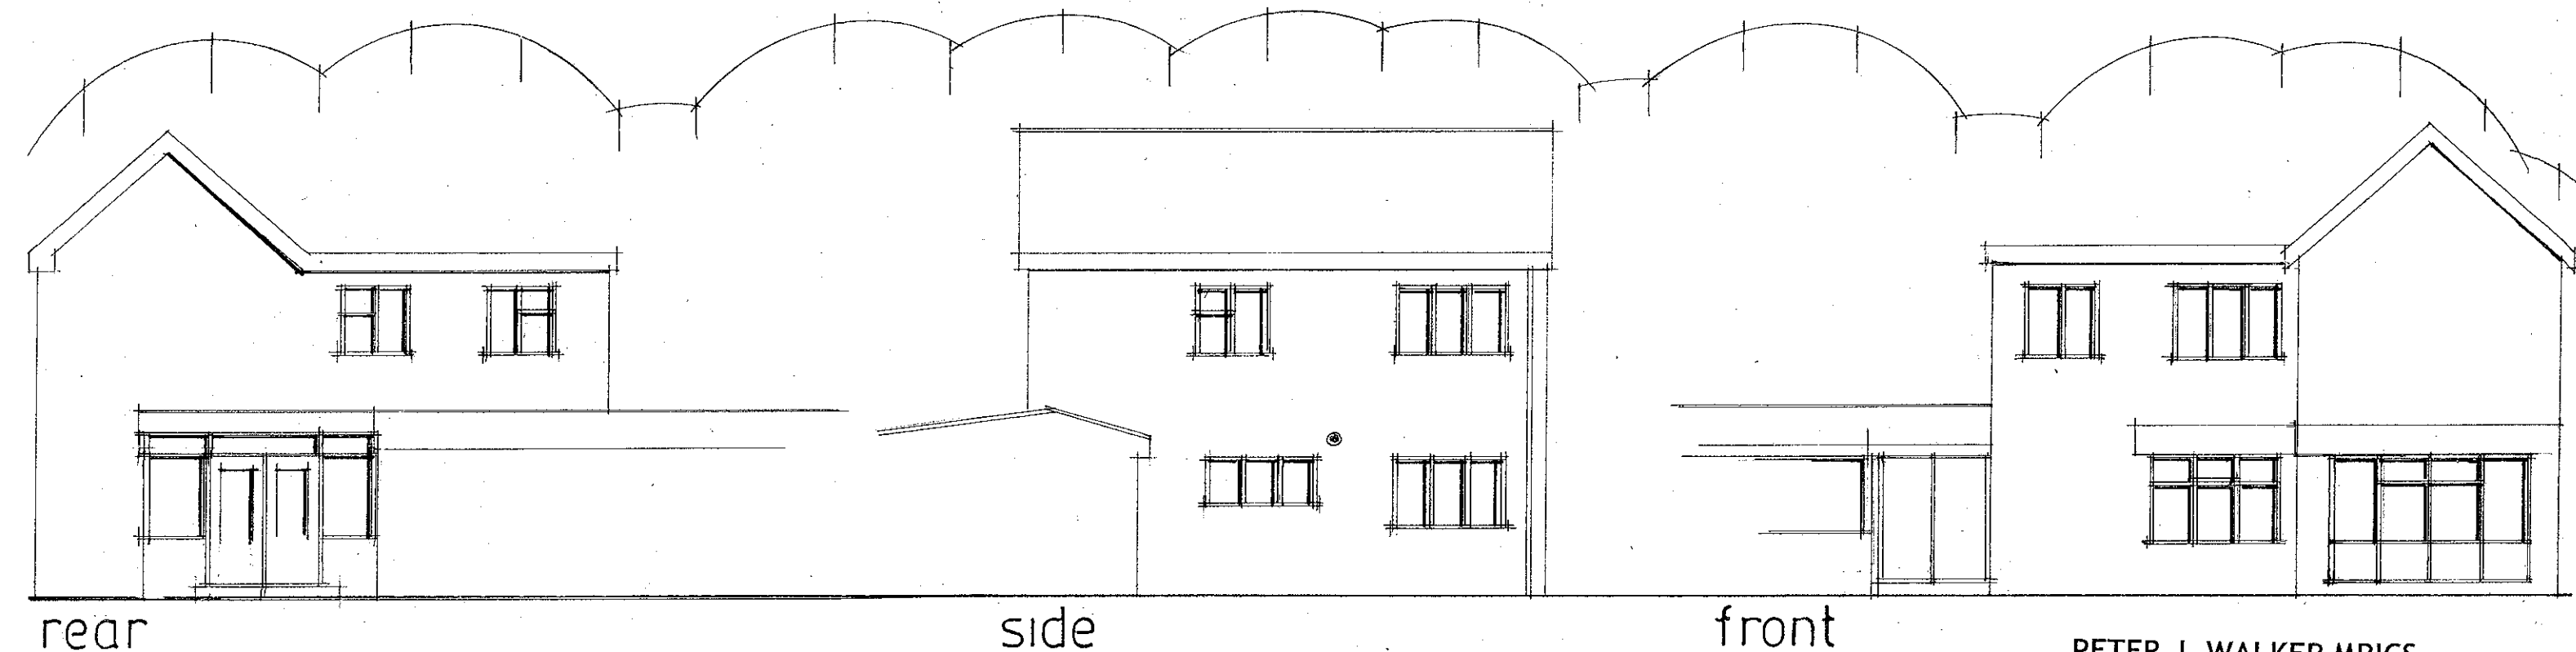

EXISTING ELEVATIONS

date sept 2012
scale 1:100

*balcony area proposed in
PPE 2m screen + roof
PPE 2m screen + roof
PPE 2m screen + roof*

PETER J. WALKER MRICS
CHARTERED SURVEYOR
182 SEAFRONT, HAYLING ISLAND, HANTS
PO11 9 AN