
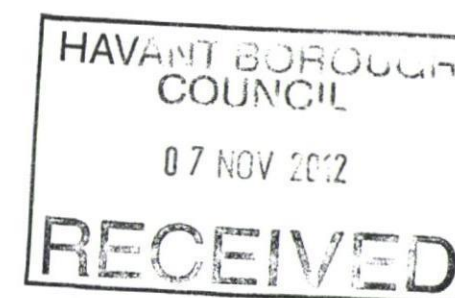
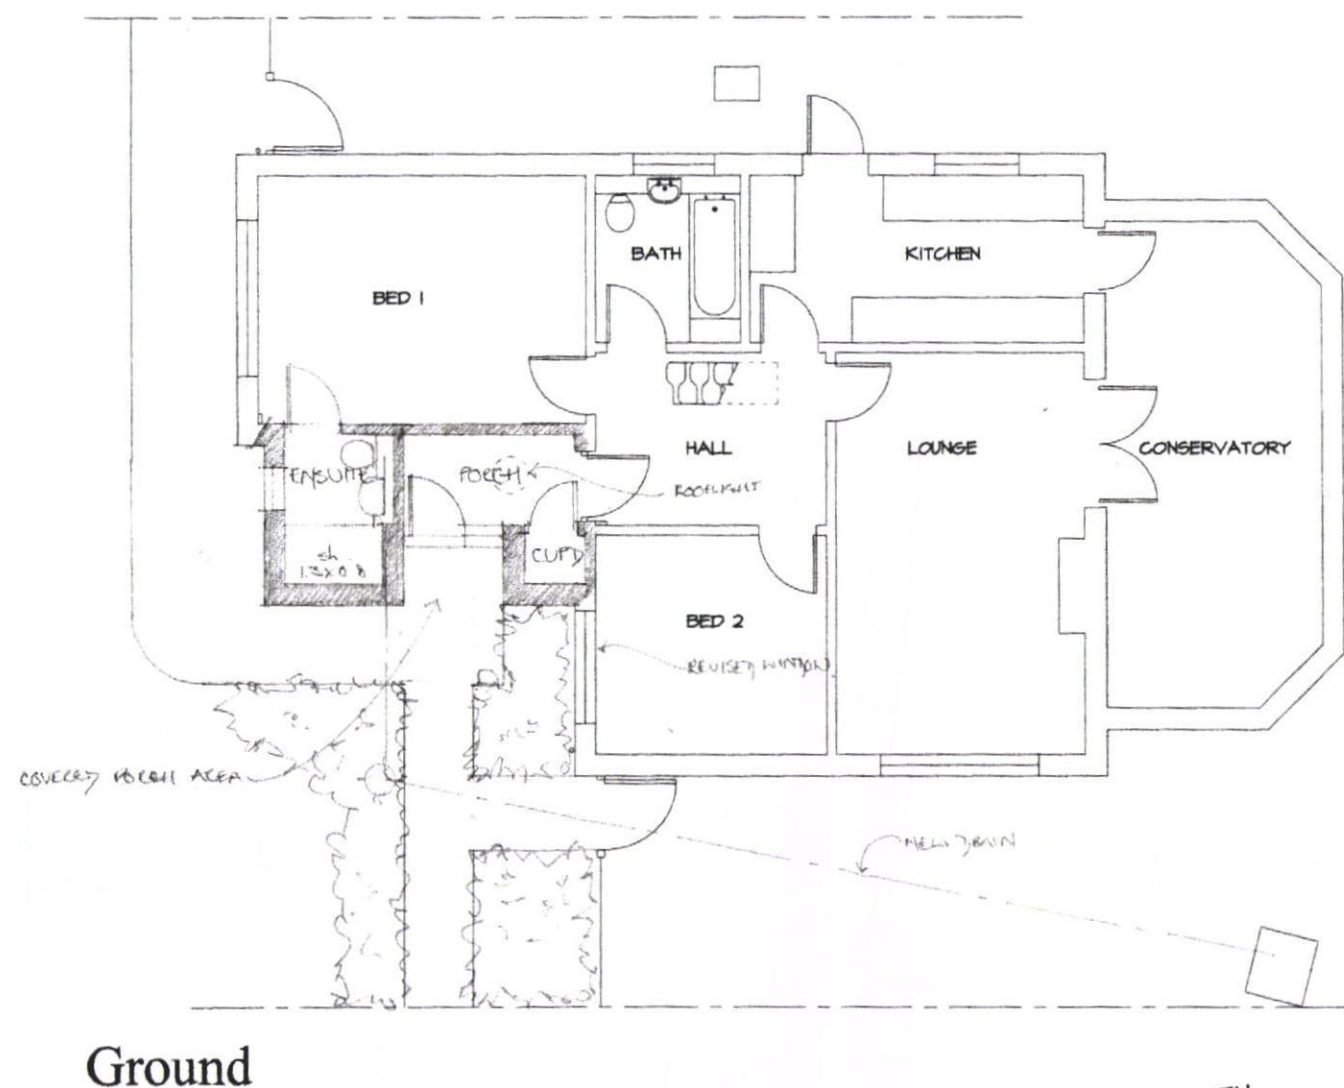


This drawing has been produced solely for PLANNING/DESIGN.
Do not Scale from this Drawing except for planning purposes.
This drawing is the copyright of MF Designs Ltd.

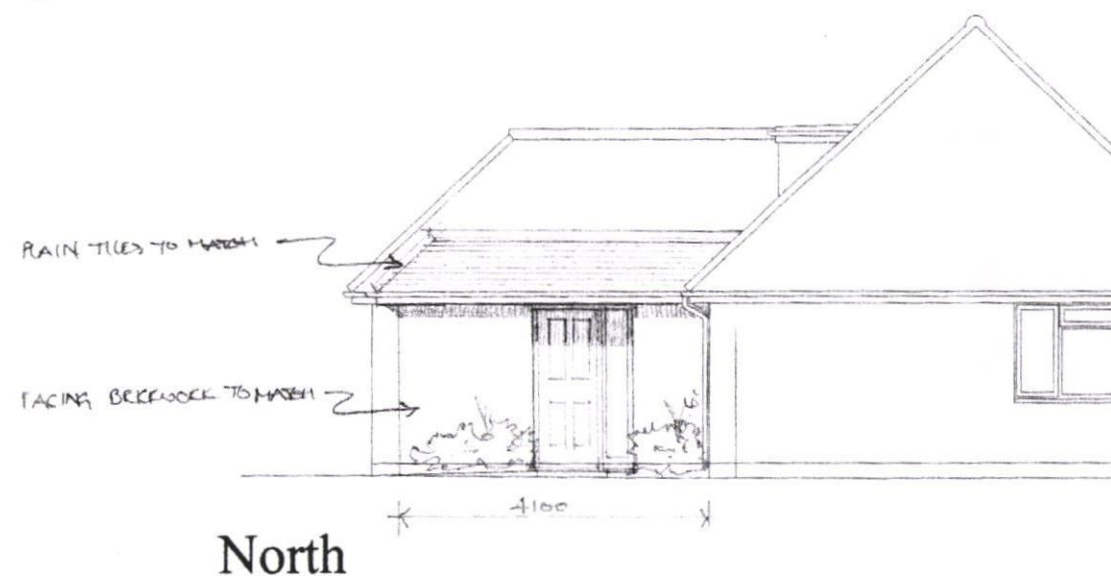

Proposed Porch with Side/Front Extension
1a Berkeley Square, Warblington. PO9 2RT

mf designs ltd

Chartered Architects

12 Wensley Gardens • Emsworth • Hampshire • PO10 7RA t/f 01243 377766

Director: Martin Farrer RIBA • Co Registration No.4507379 e admin@mfdesigns.org.uk

Date: Oct 2012

Scale: 1:100

Job No: 3055

Drg No: 02