


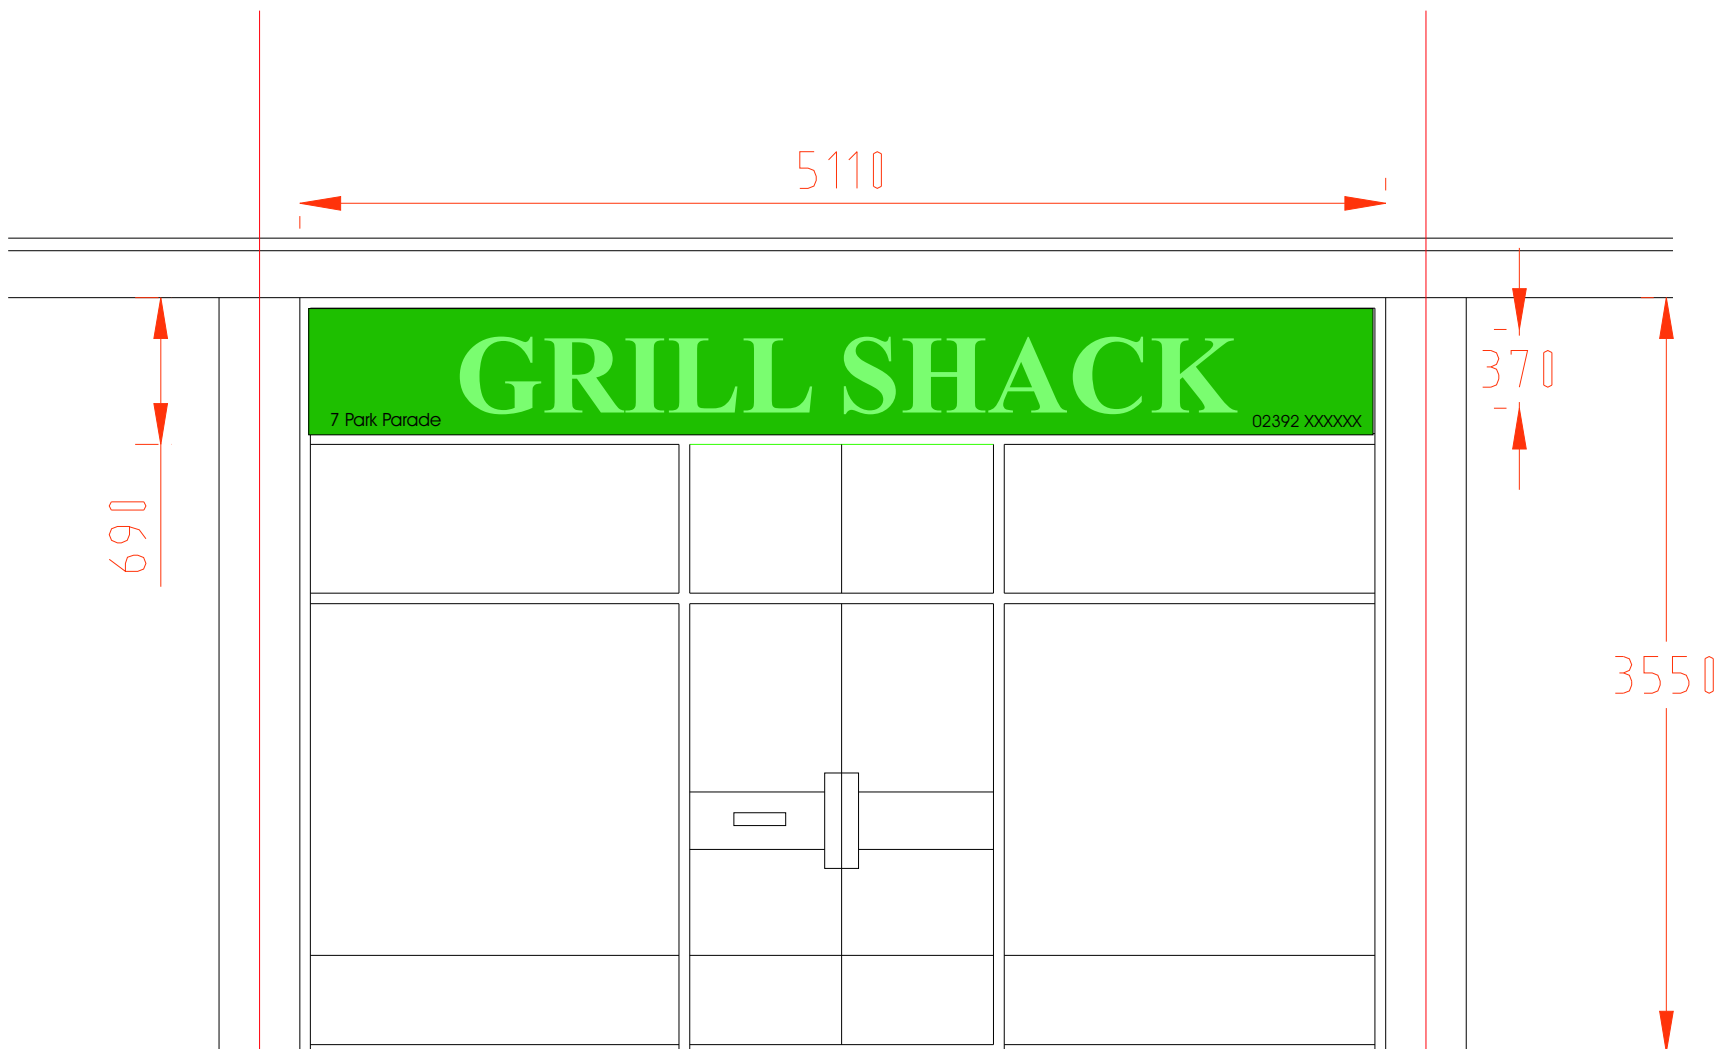

Proposed North elevation

GRILL SHACK Shop Front, Sign and Colours