



Revision	Drawn	Comments	Date
----------	-------	----------	------

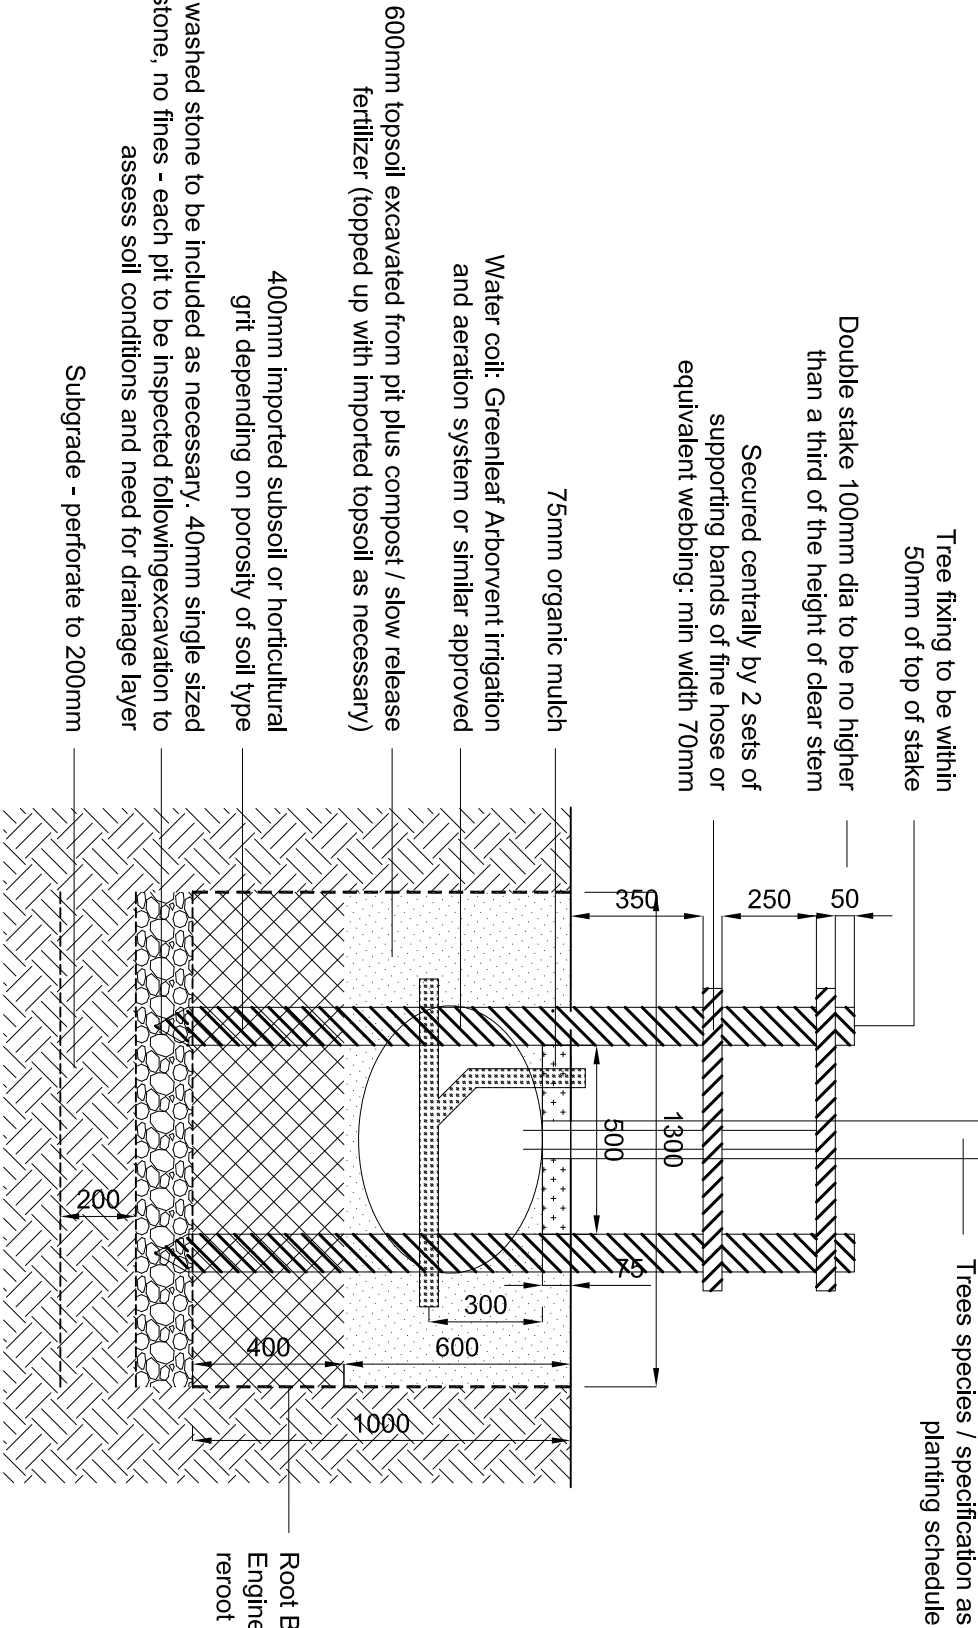

Tree pit detail: Soft landscaped areas

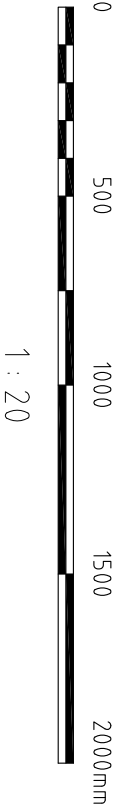

STATUS FOR PLANNING



landscape architecture - urban design - environmental planning

midlands office Influence CLA Hedderley's Wharf, Millgate, NCS4, AUL E 01683 702152	London office 100 St. Pauls Churchyard, London, EC4M 6BU E 0203 1827770	Southern office Farnham, Portsmouth, Wisham Road, E 01329 550145
---	--	---

www.influence-cla.co.uk

PROJECT
Dukes Meadow
Waterlooville

CLIENT
Highwood Group

TITLE
Tree Pit Detail

SCALE 1:20	DATE 04/08/2014
DRAWN SL	CHECKED PD

JOB NO: S167	DWG NO: (96)003	REV NO:	ORIGINAL SIZE A3
--------------	-----------------	---------	------------------