


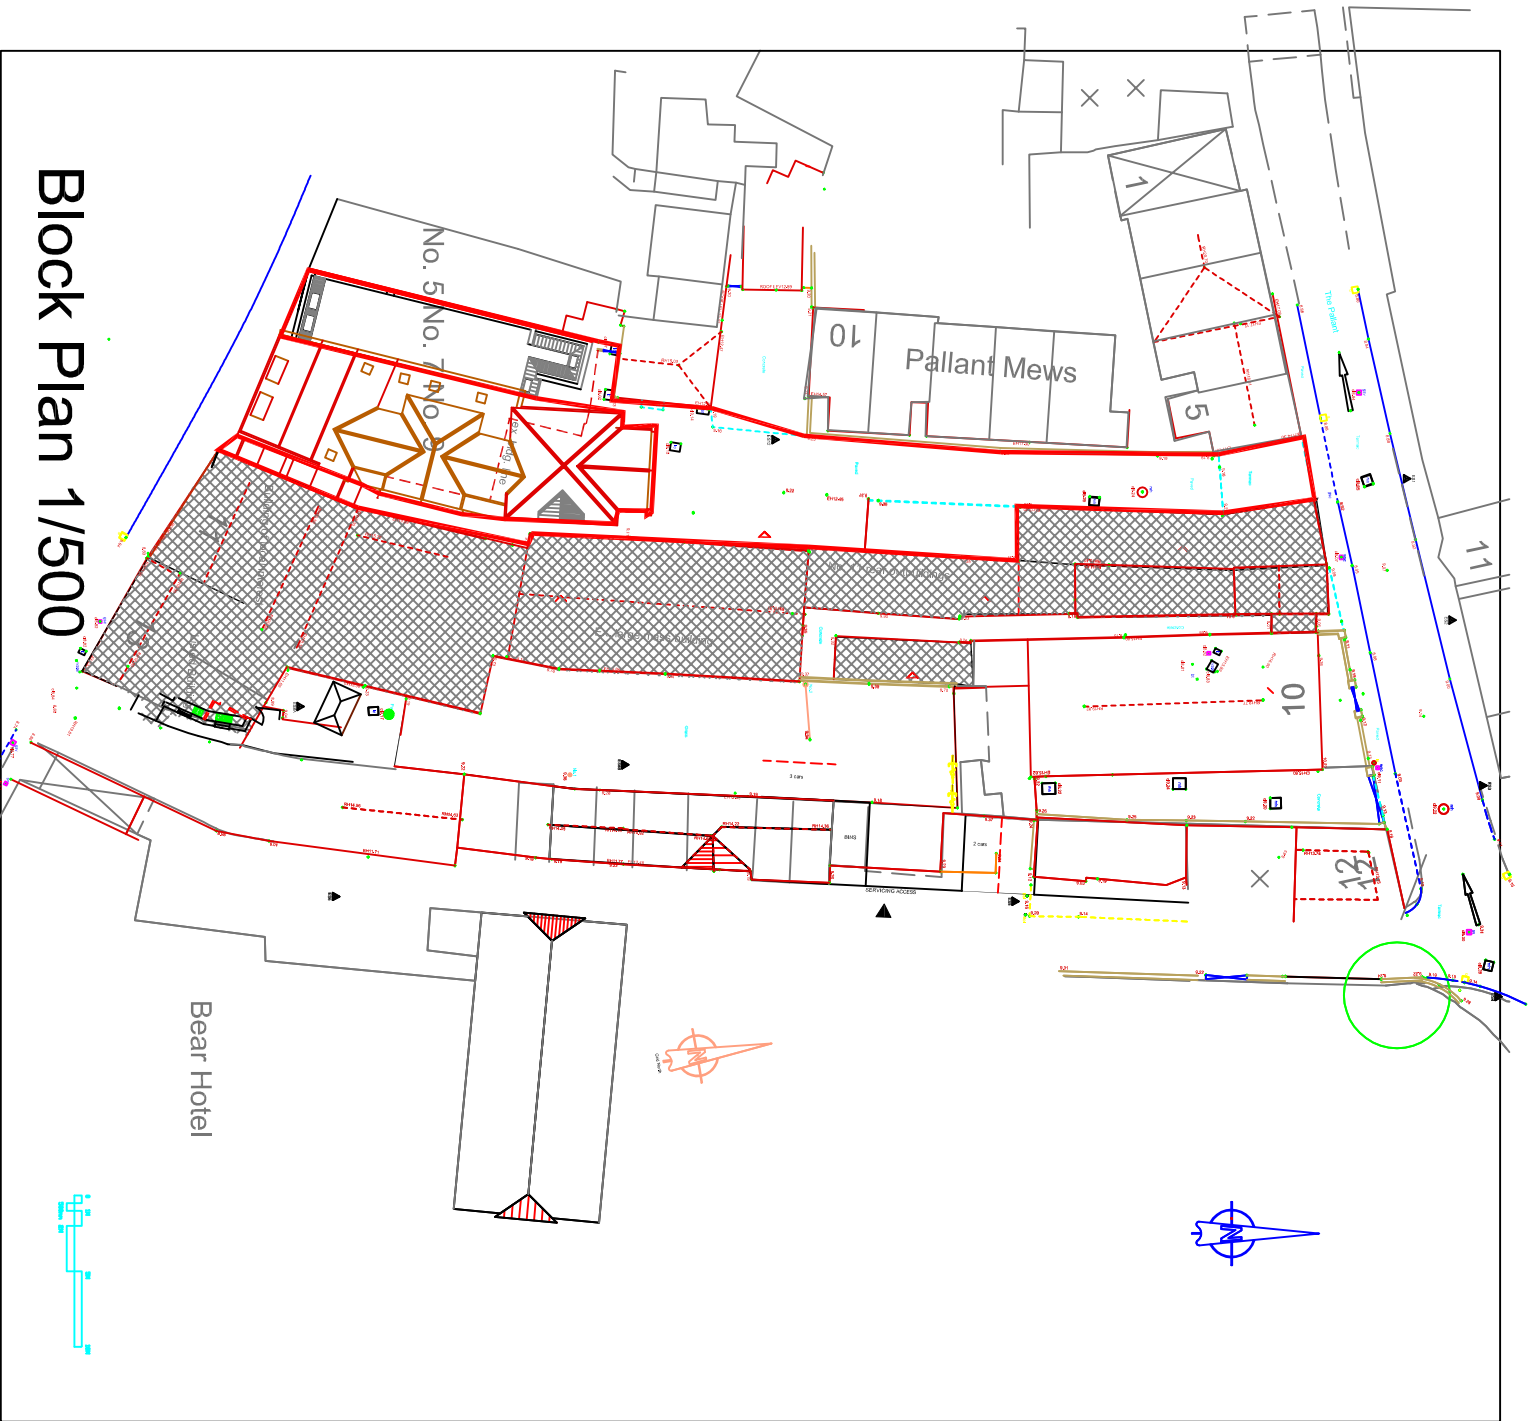

© Crown Copyright 2006. All rights reserved. Licence number 100020449

SCALE	TITLE
1/500 @ A3	Residential Proposals
DATE	DETAIL
Dec. 13	9, East Street - Havant
	Block Plan
AUTHDR	DRAWING No
PG	14/34/B01
	ABCDEFGHI JKLMNOPQR STUVWXYZ

PETER GALLOWAY



A R C H I T E C T

TEL 02392 483153

HAVANT

MOB. 07808 483362

E-MAIL: peter@pgparchitects.co.uk