



PLEASE NOTE:-
Figured dimensions to take preference to stated dimensions. The contractor is responsible for checking all figured dimensions against actual dimensions on site prior to starting any work.
This drawing is the Copyright of the architect and must not be reproduced without the architect's permission.
CONSTRUCTION STANDARDS
All work shown on this drawing must be carried out to conform with the relevant British Standards or Codes of Practice or any National or International standards applicable, then the higher standard shall apply.



Views from the Sea

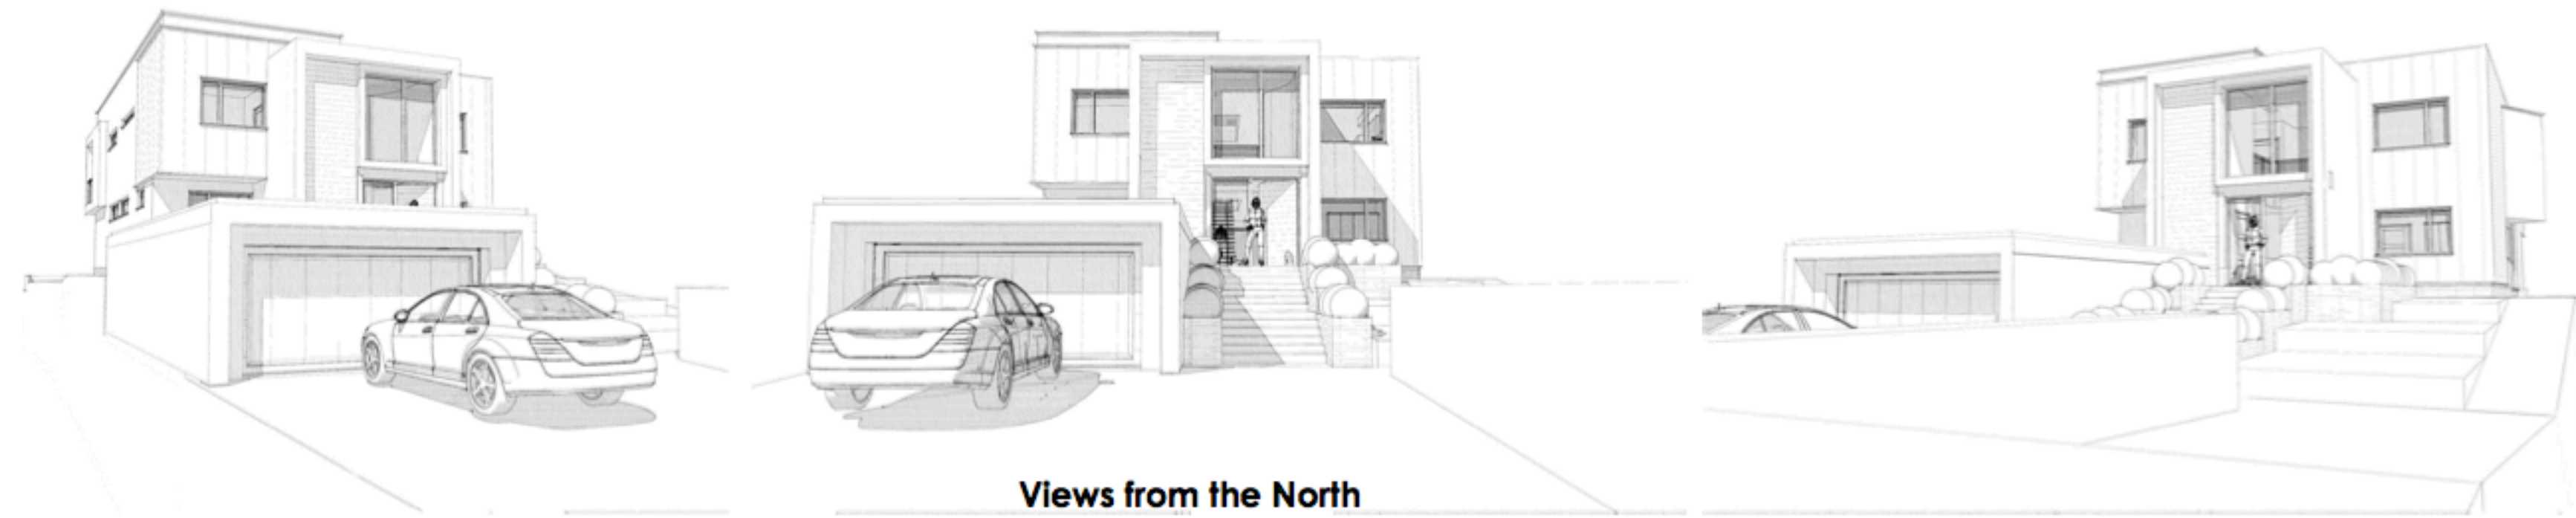

Views from the North

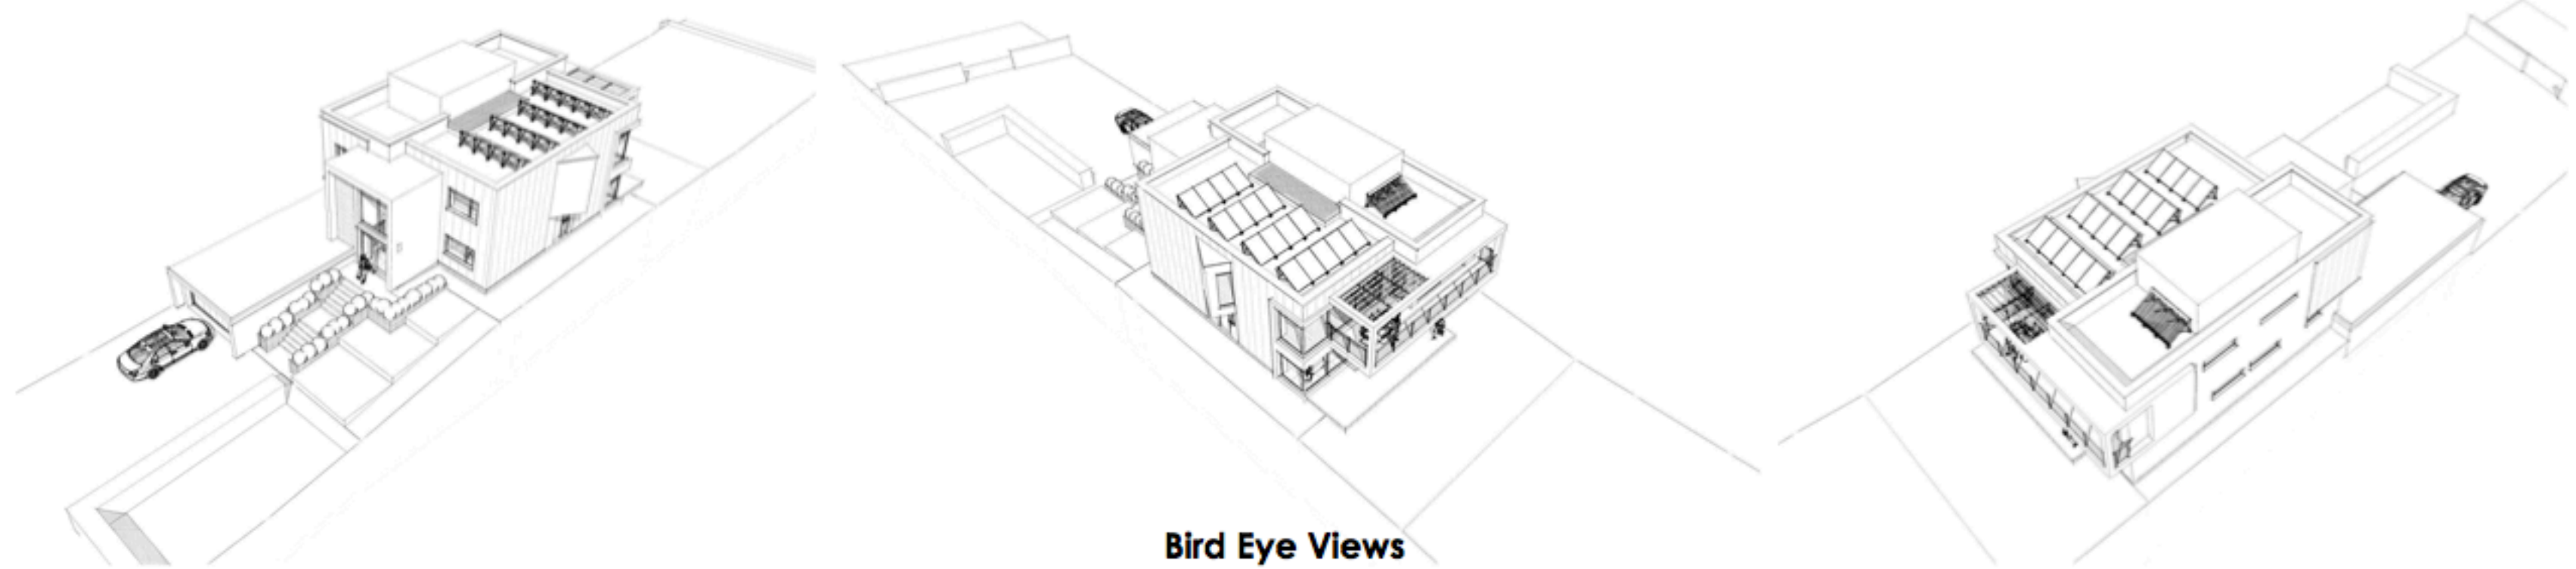

Bird Eye Views

Revision C. Revised following further discussion with Neighbours 05/08/2014
Revision B. Revised following further discussion with Neighbours 11/06/2014
Revision A. Revised following discussion with Neighbours 29/04/2014

MTA
MTA ARCHITECTS LTD
The Boal House 1 Admiralty Cottages
Fort Road Gosport Hampshire PO12 2AP
Tel:- 023 9258 8696 Fax:- 023 925 20322
E-mail:- mta@mtaarchitects.co.uk
Web Site:- www.mtaarchitects.co.uk

Project
**Proposed Replacement Dwelling
At, 78 Southwood Road Hayling
Island Hampshire PO11 9QF
For
Mr N Bending & Mrs S Elder**

Drawing Name
3D Model Perspective Views

Drawing Status
Planning Drawing

Drawn by Date
JMT March 2014

Drawing Scale
As shown @ A1 size

Layout ID Status Revision
3369/02C

Also at 52 Fore Street Brixham South Devon TQ5 8DZ
Tel:- 01803 851010