


SUPERSEDED

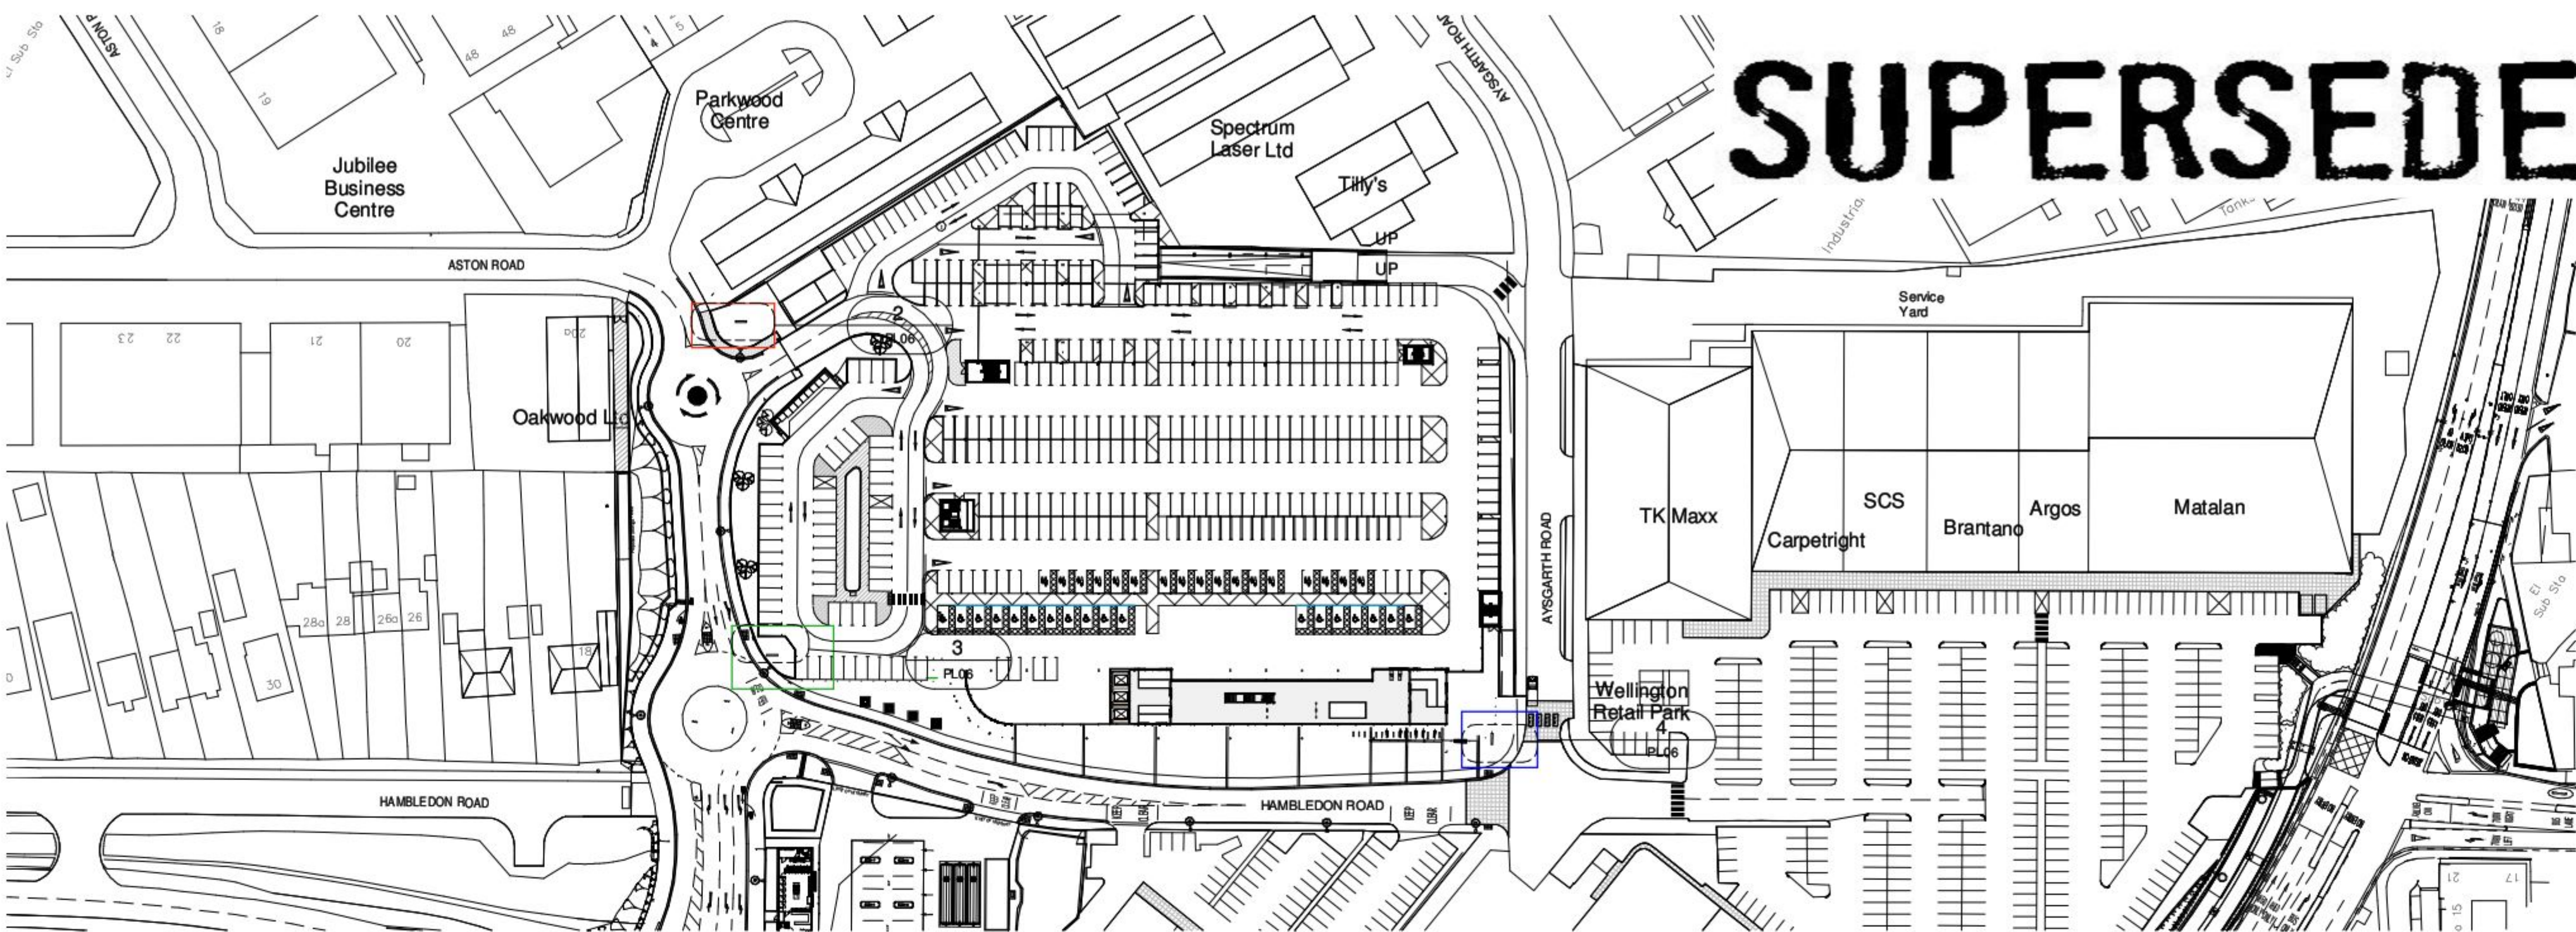


- TOTEM SPECIFICATION**
- Decoration**
- Panels finished standard orange applied to face only with digitally printed sunburst graphics complete with a clear laminate.
- Feature Ends**
- Both sides of totem to have radius bull nose manufactured and rolled from sheet aluminium. Bull nose finished RAL 7022 and fitted to RHS via keyhole fixings.
- Illumination**
- Totem internally illuminated by means of LED light units. Note: Illumination levels for the illuminated totem = 246.68 Cd/m2 or 774.66 Lux

GENERAL NOTES

This scheme is subject to Town Planning and all other necessary consents.
Dimensions, areas and levels where given are only approximate and subject to site survey.
All dimensions are to be checked on site.
Do not scale other than for Planning purposes.
This drawing is to be read in conjunction with all relevant consultant's and/or specialist's drawings/documents and any discrepancies or variations are to be notified to the Architects before the affected work commences.
All queries relating to design of foundations, floor slabs and any structural elements are to be referred to the structural engineering consultant for resolution.
All feasibility studies are subject to full site survey.
The workmanship of all relevant trades and building operations shall comply with the recommendations of British Standard (BS) 8000:1989 part 1-5 inclusive.
All design and construction is to be in accordance with the Construction Design and Management Regulations 2007.




1 L_00-Ground Floor_Planning Totem
1 : 1000

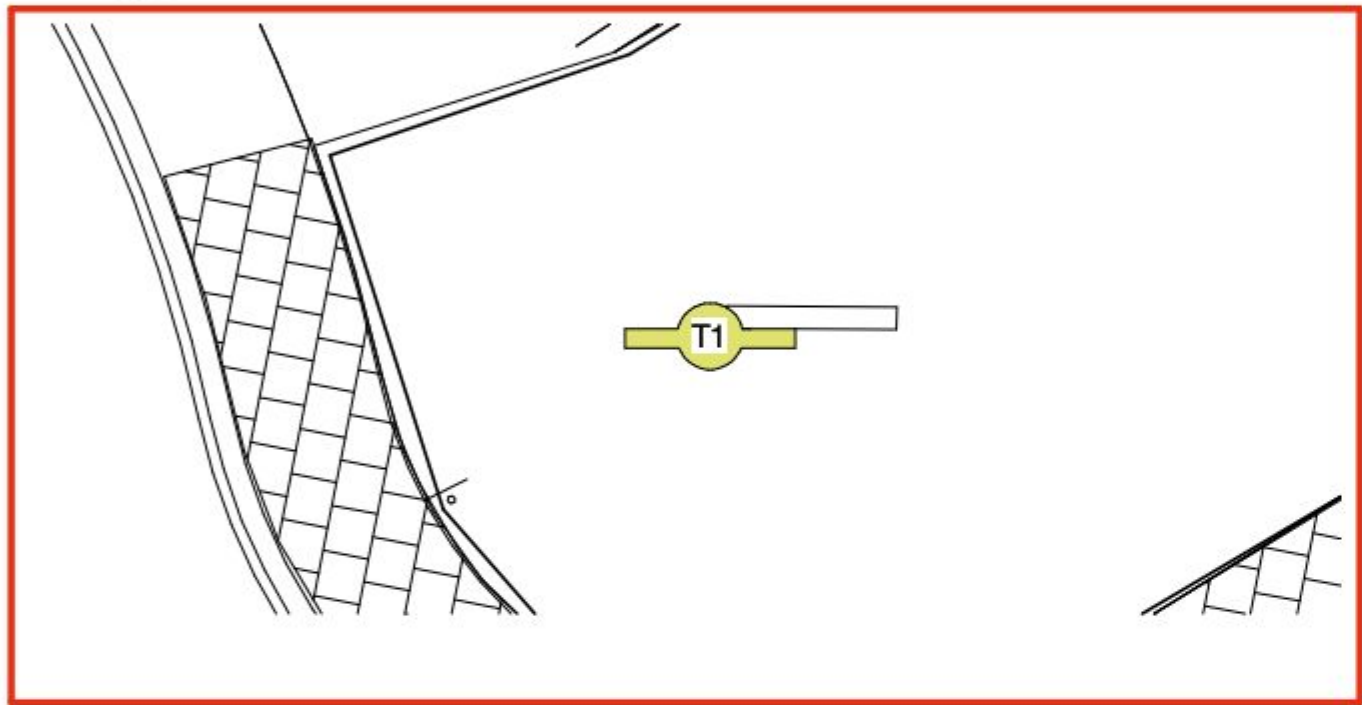


2 D_Sign Totem 1
1 : 100

New 5m Standard Totem, plus arrow and car park entrance white text. Correct sizes and proportions to be checked on site. Double sided. Note: Listing and opening hours are to be confirmed from Brand Manager.
Internal ladder frame steelwork manufactured from 200mm x 100mm x 10mm RHS steel including base plates.
Framework to be suitably treated and finished RAL 7022.
Framework fitted with folded aluminium panels having overall size of 1940mm x 4400mm.

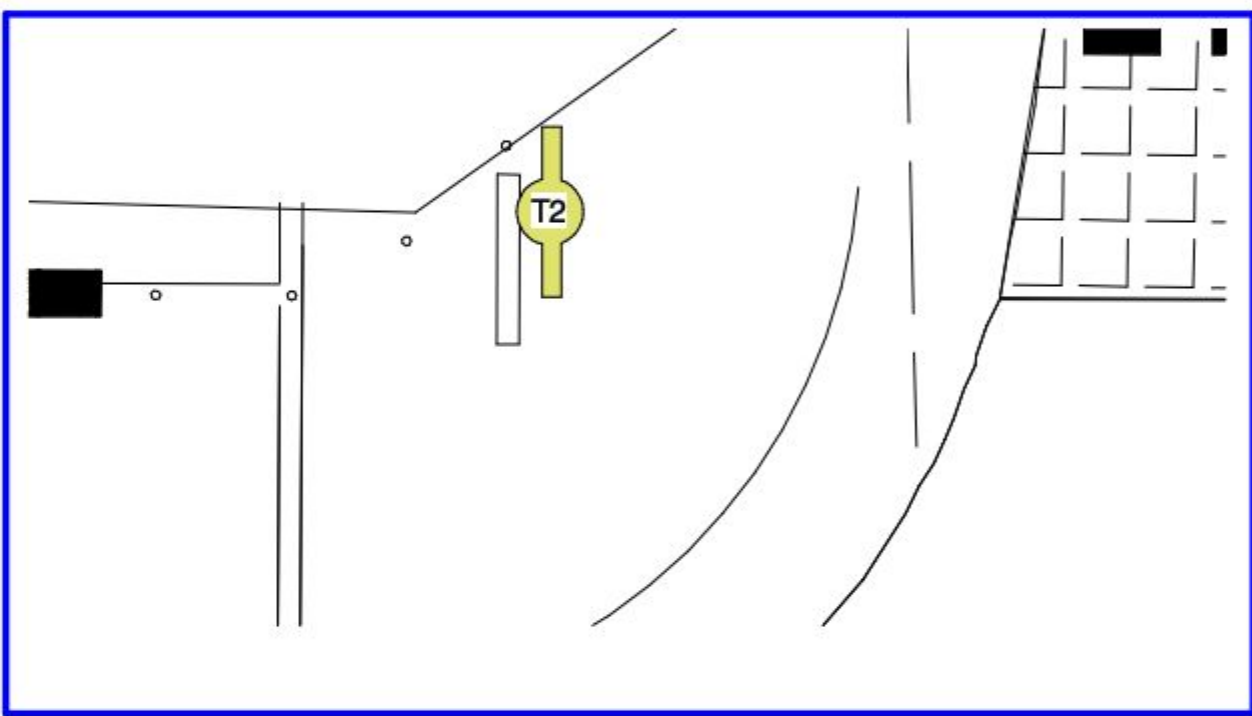


4 D_Sign Totem 3
1 : 100

New Pedestrian Totem, Double sided.
Listing and opening hours are to be confirmed from Brand Manager.
Folded 3mm x 600mm x 1500mm aluminium panel further applied with digitally printed face applied vinyl graphics.
Face of panel to feature store offers and open hours.
Single post 75mm x 2000mm from GFL consisting of extruded anodised aluminium.

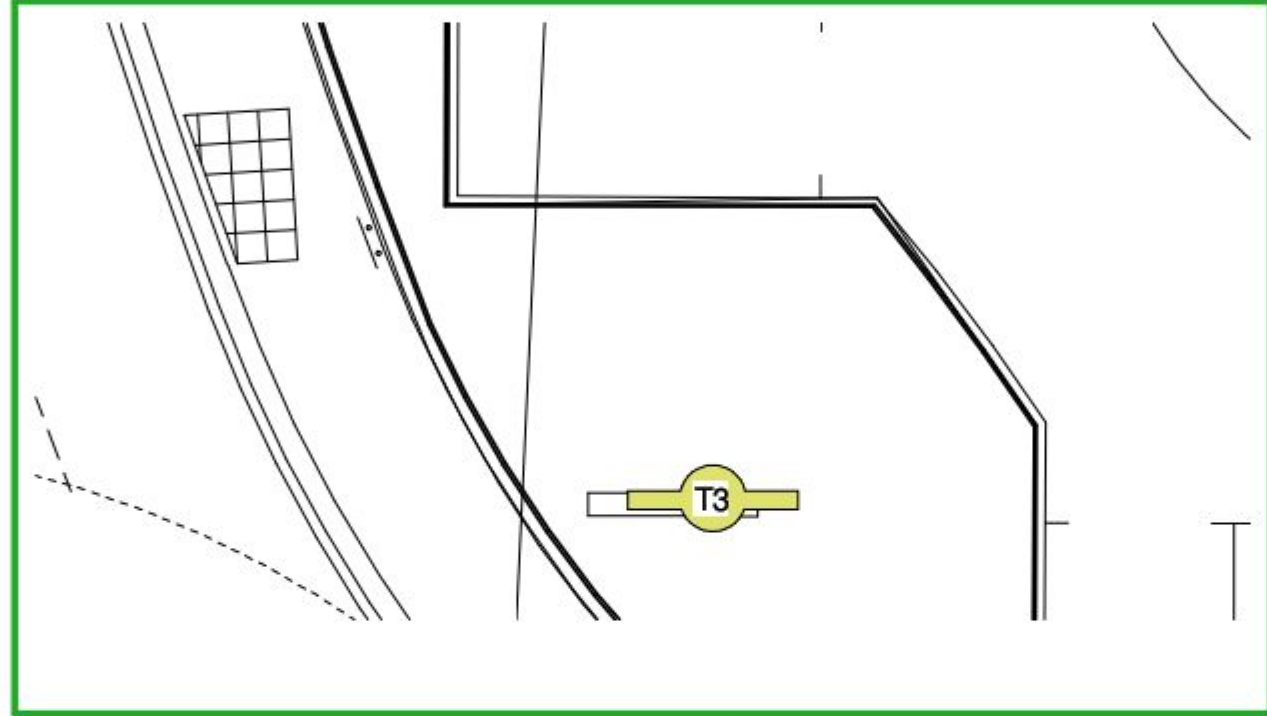

3 D_Sign Totem 2
1 : 100

New 5m Combined Totem, double sided.
Note: Listing and opening hours are to be confirmed from Brand Manager.
Internal ladder frame steelwork manufactured from 200mm x 100mm x 10mm RHS steel including base plates.
Framework to be suitably treated and finished RAL 7022.
Framework fitted with folded aluminium panels having verall size of 1940mm x 4400mm.

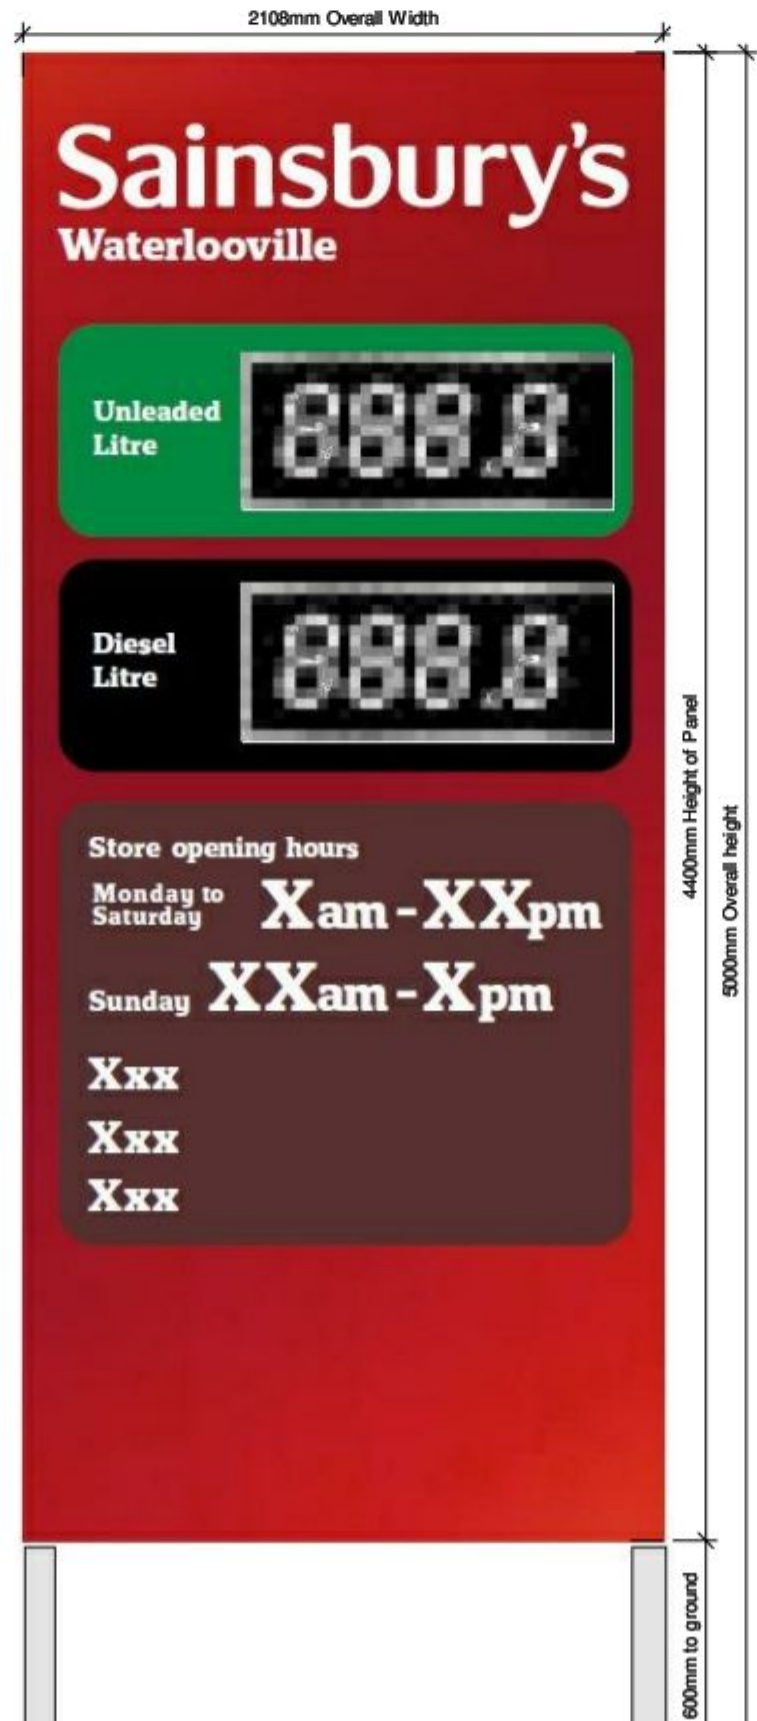

Planning

REV	DESCRIPTION	DATE	BY
-----	-------------	------	----

CLIENT
RG-Group

PROJECT
WATERLOOVILLE

DRAWING
Proposed Totem Location
and Details

CHQ
PARTNERSHIP
Architects • Building Surveyors
CHQ Partnership Ltd.
Tannery House, 23 High Street
Baldock, Hertfordshire SG7 6BE
Telephone: (01462) 895110
Facsimile: (01462) 895099
Email: design@chq-architects.co.uk
www.chq-architects.co.uk

DATE	05/19/14	DRAWN	RR
------	----------	-------	----

SCALE	As indicated	CHECKED	MG
-------	--------------	---------	----

CHQ.14.10656 - PL06