

SUPERSEDED

NOTES

Permission is granted to scale from this drawing for the purpose of Local Authority Planning Approval only. In all other circumstances DO NOT scale from this drawing. Please contact this office for any additional information required.

Contractors, Sub Contractors and Suppliers are to check all relevant dimensions and levels of the site and building before commencing any shop drawings or building work. Any discrepancies should be recorded to the Architect.

Where applicable this drawing is to be read in conjunction with the Consultants' drawings.

This drawing is the copyright of Tetlow King Ltd ©. All rights reserved.

Ordnance Survey Data © Crown Copyright. All rights reserved. Licence No. 100007359

REV	DESCRIPTION	DATE	AUTH	CHKD
A	Boundary Treatments & Preferred Roof Tiles Note	19.06.14	LV	
B	Material layout updated to suit site layout (Rev C)	25.06.14	YC	
C	Material layout updated to suit site layout (Rev E)	03.07.14	YC	
D	Material layout updated to suit site layout (Rev H)	11.07.14	YC	
E	Material layout updated to suit site layout (Rev L)	15.07.14	YC	
F	Fencing detail amended & key updated to suit; Road type added to key & boundary detail added to plan	18.07.14	YC	



Key:

- Buff brick block
- Surrey Cream Multi
- Red brick block
- Surrey Russet
- 1.8m Timber close boarded fence
- 1.8m Brick wall (Buff brick block Surrey Cream Multi)
- 1.8m Brick wall (Red brick block Surrey Russet)
- Powder coated estate railing
- 2.4m Close boarded fence to boundary
- 2.4m Close boarded fence to boundary
- Roof Type**
 - Redland Grovebury Breckland Brown
 - Redland Stonewold Slate Gray
- Road Type**
 - Block Paving Russet coloured (Footway, driveway & roads to be Tarmac unless shown otherwise)

scale 1:500




PLANNING




PROJECT
Barncroft Way,
Havant
Bellways Homes (Wessex)

DRAWING
Material/ Boundary Layout


SCALE	DATE	AUTHOR	CHKD
1:500 @ A2	30/04/14	WA	
JOB NO.	DRAWING NO.	REV	
BELL140421	ML01	F	

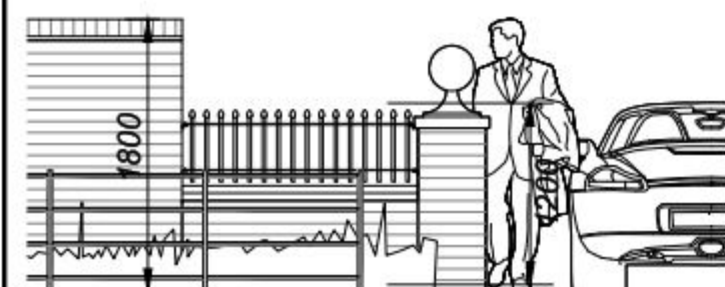

Brick wall & Estate Railing Scale 1:50

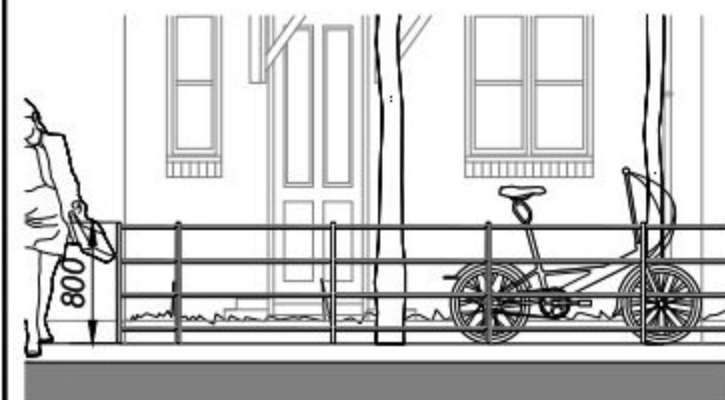

Boundary Rail Scale 1:50

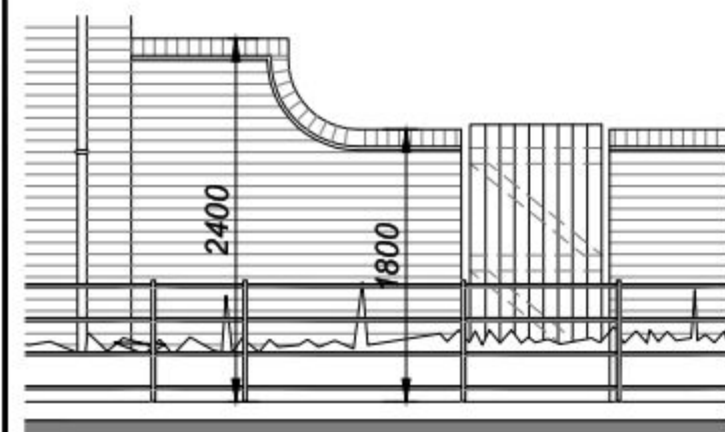

Brick wall & Estate Railing Scale 1:50

