
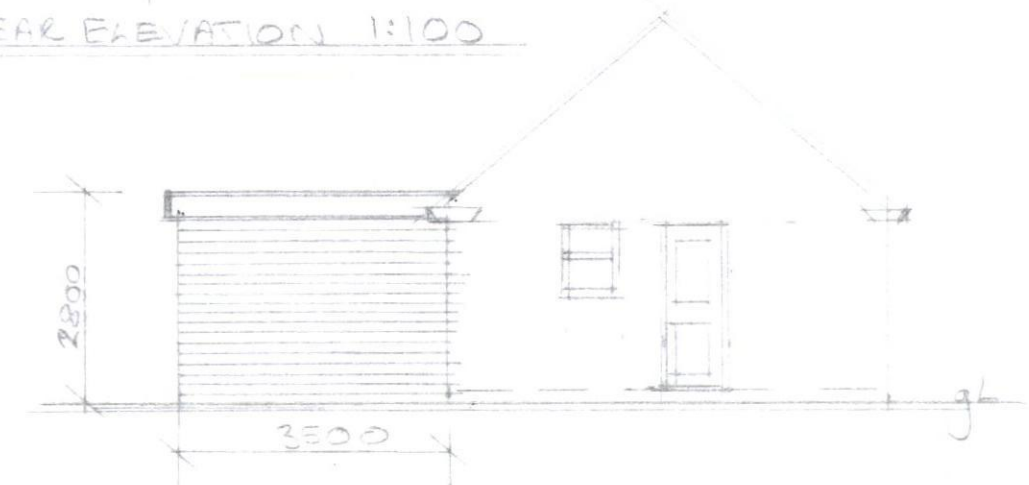


HAVANT BOROUGH
COUNCIL
20 MAY 2014
RECEIVED

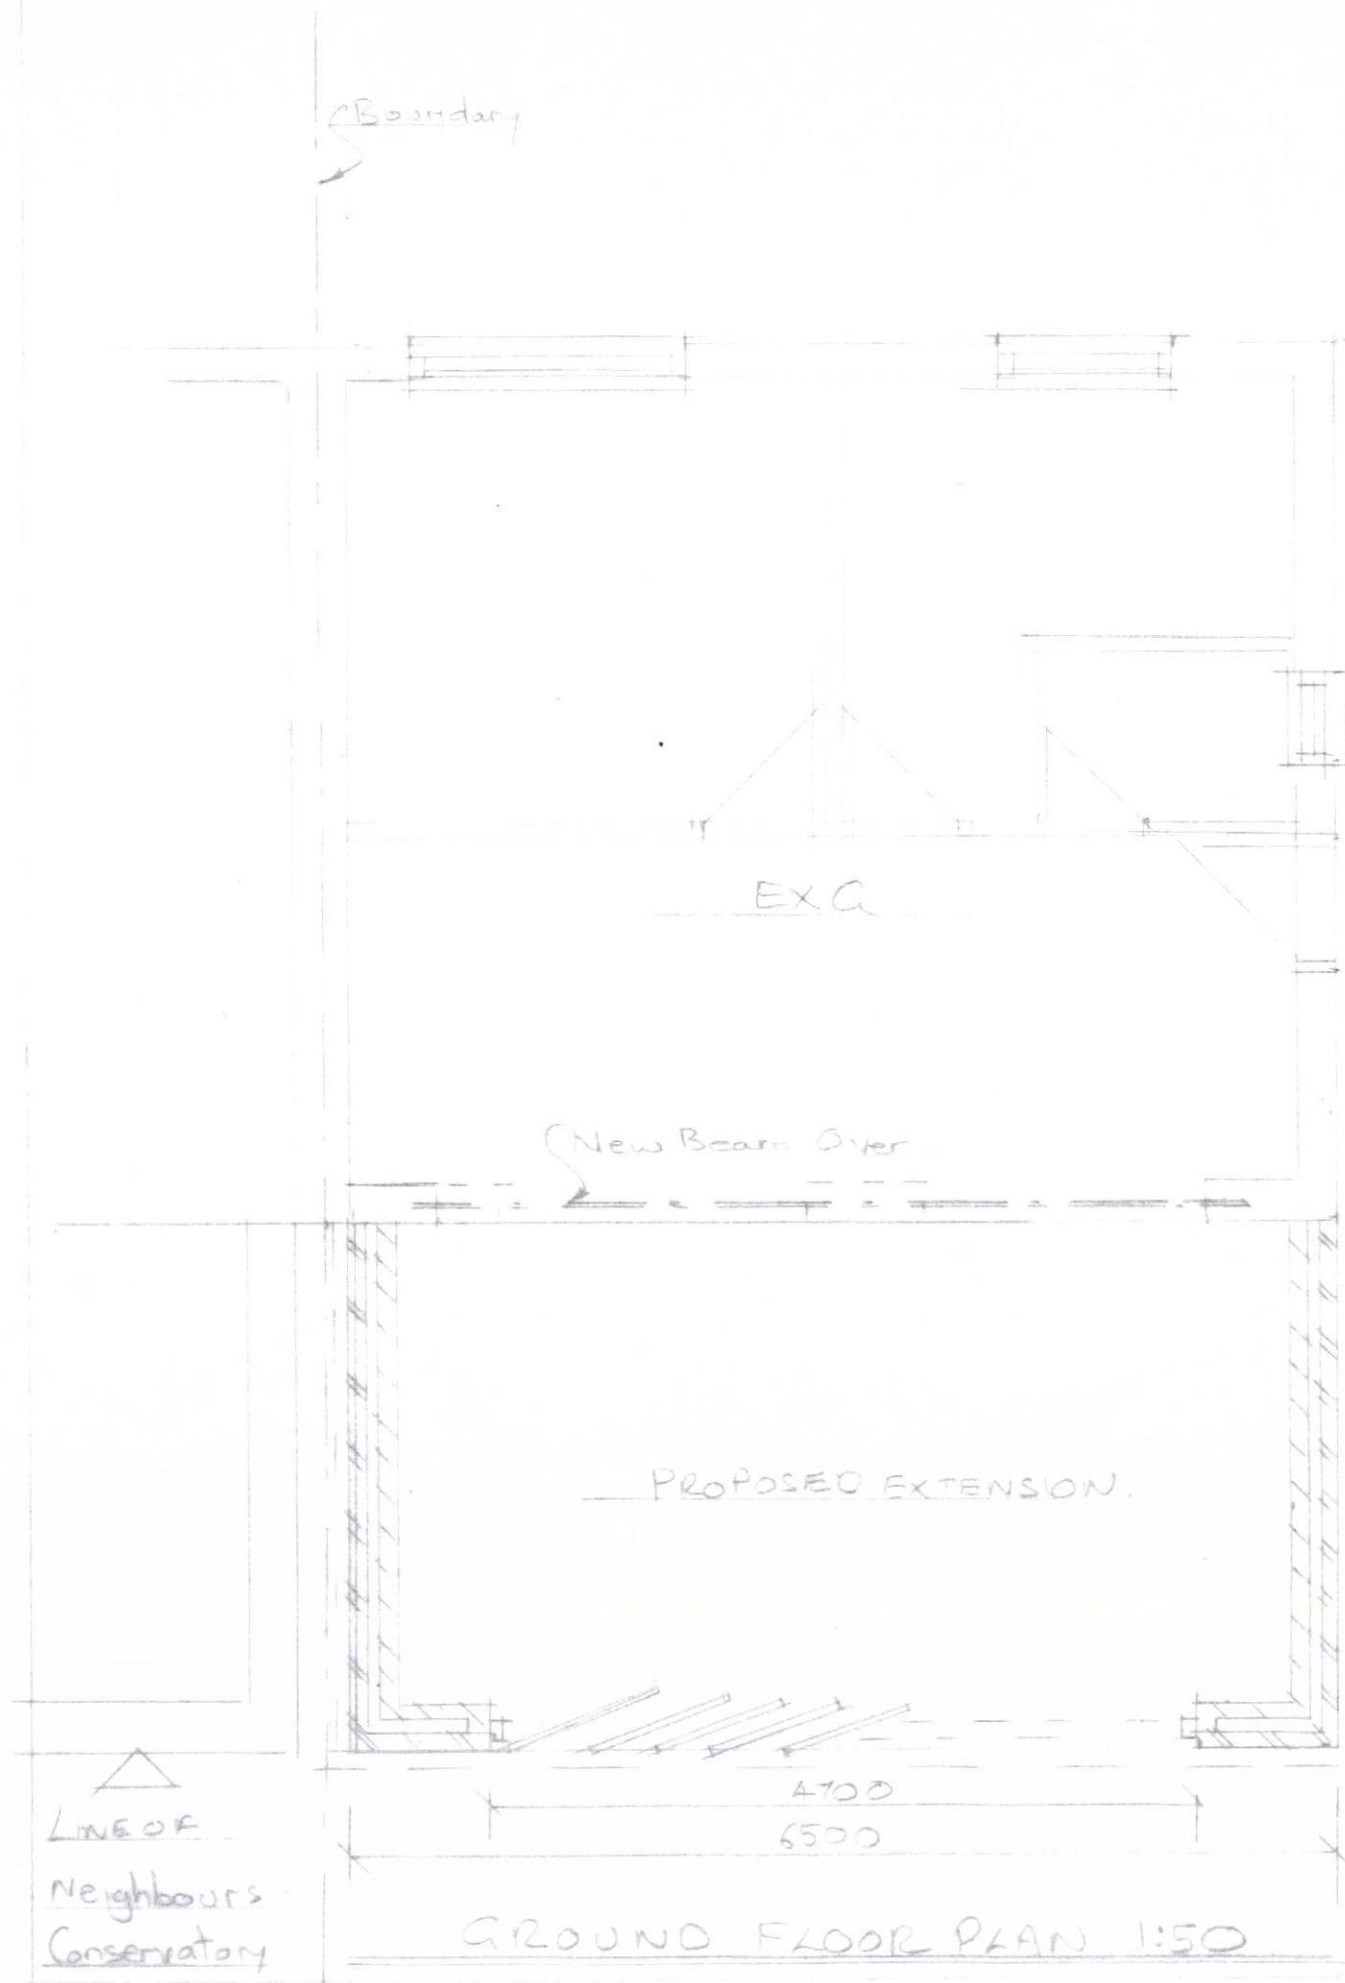

EXG HOUSE LINE

PROPOSED REAR EXTENSION
125 SILVERDALE DRIVE
WATERLOOVILLE.