



**PROPOSED SINGLE STOREY REAR ADDITION.
9, WESTWAYS, BEDHAMPTON, HAVANT, HANTS.
FOR MR & MRS M. LINDOPP.**

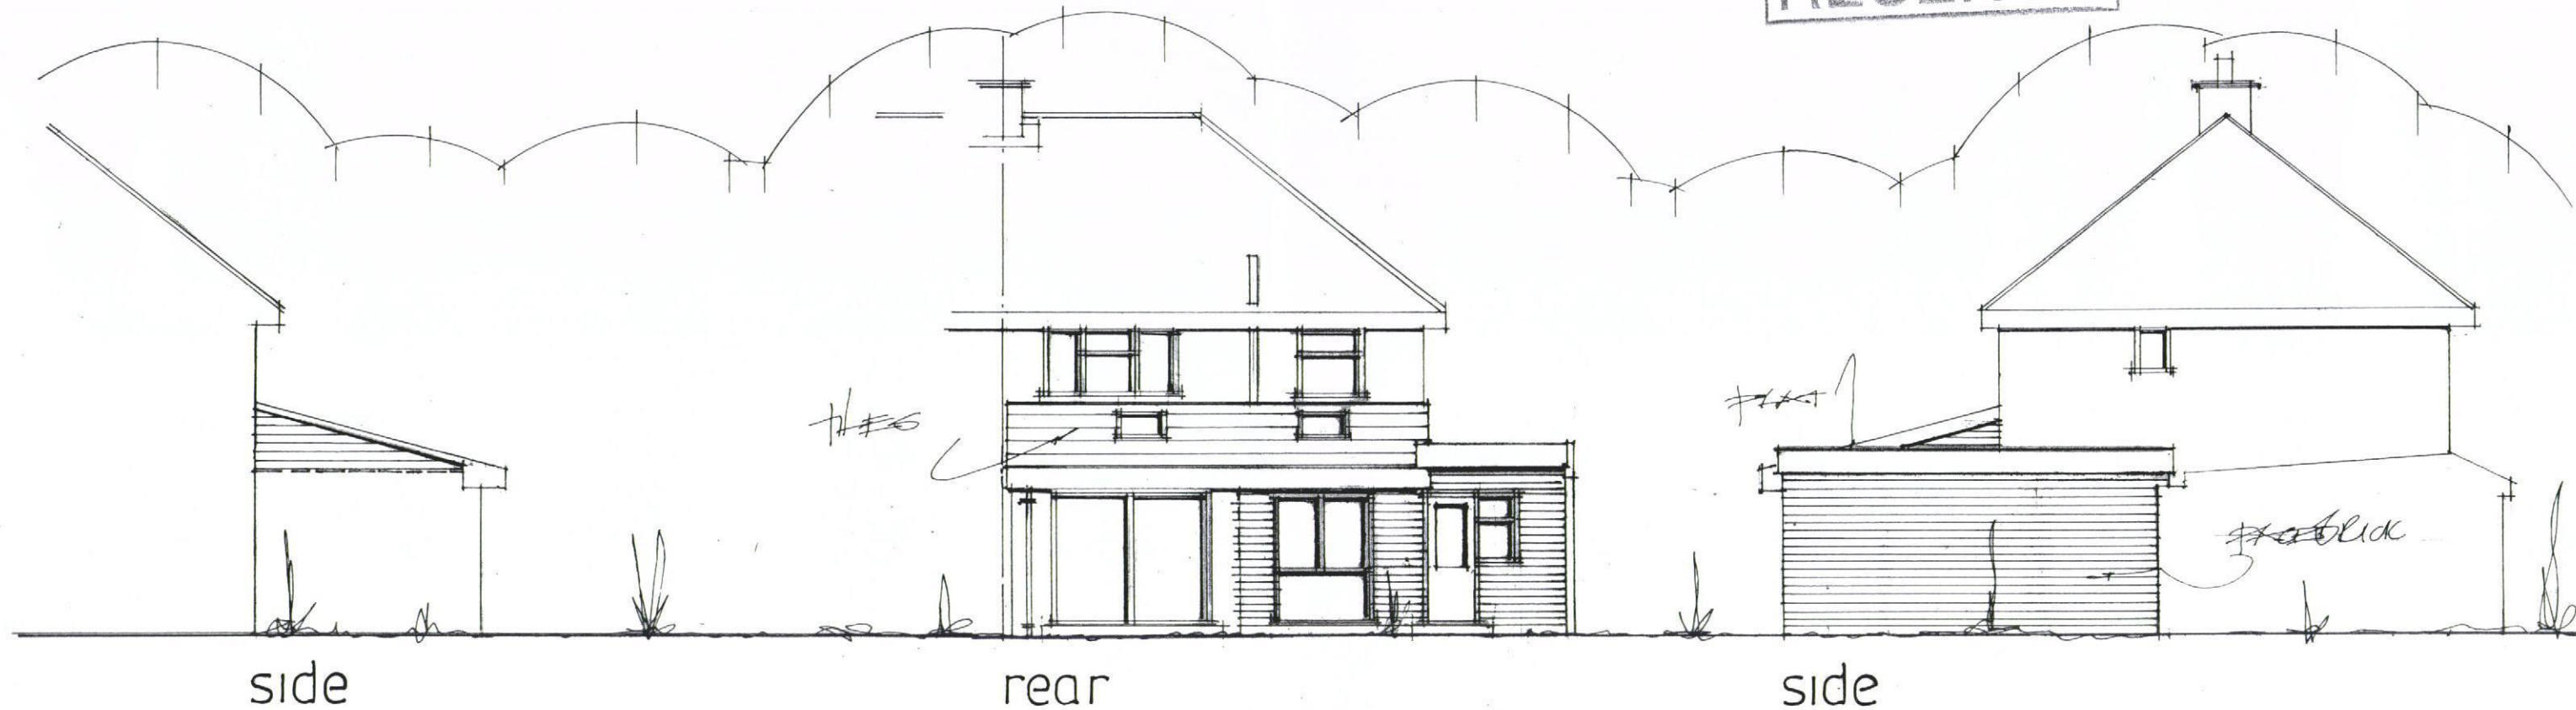

Proposed elevations

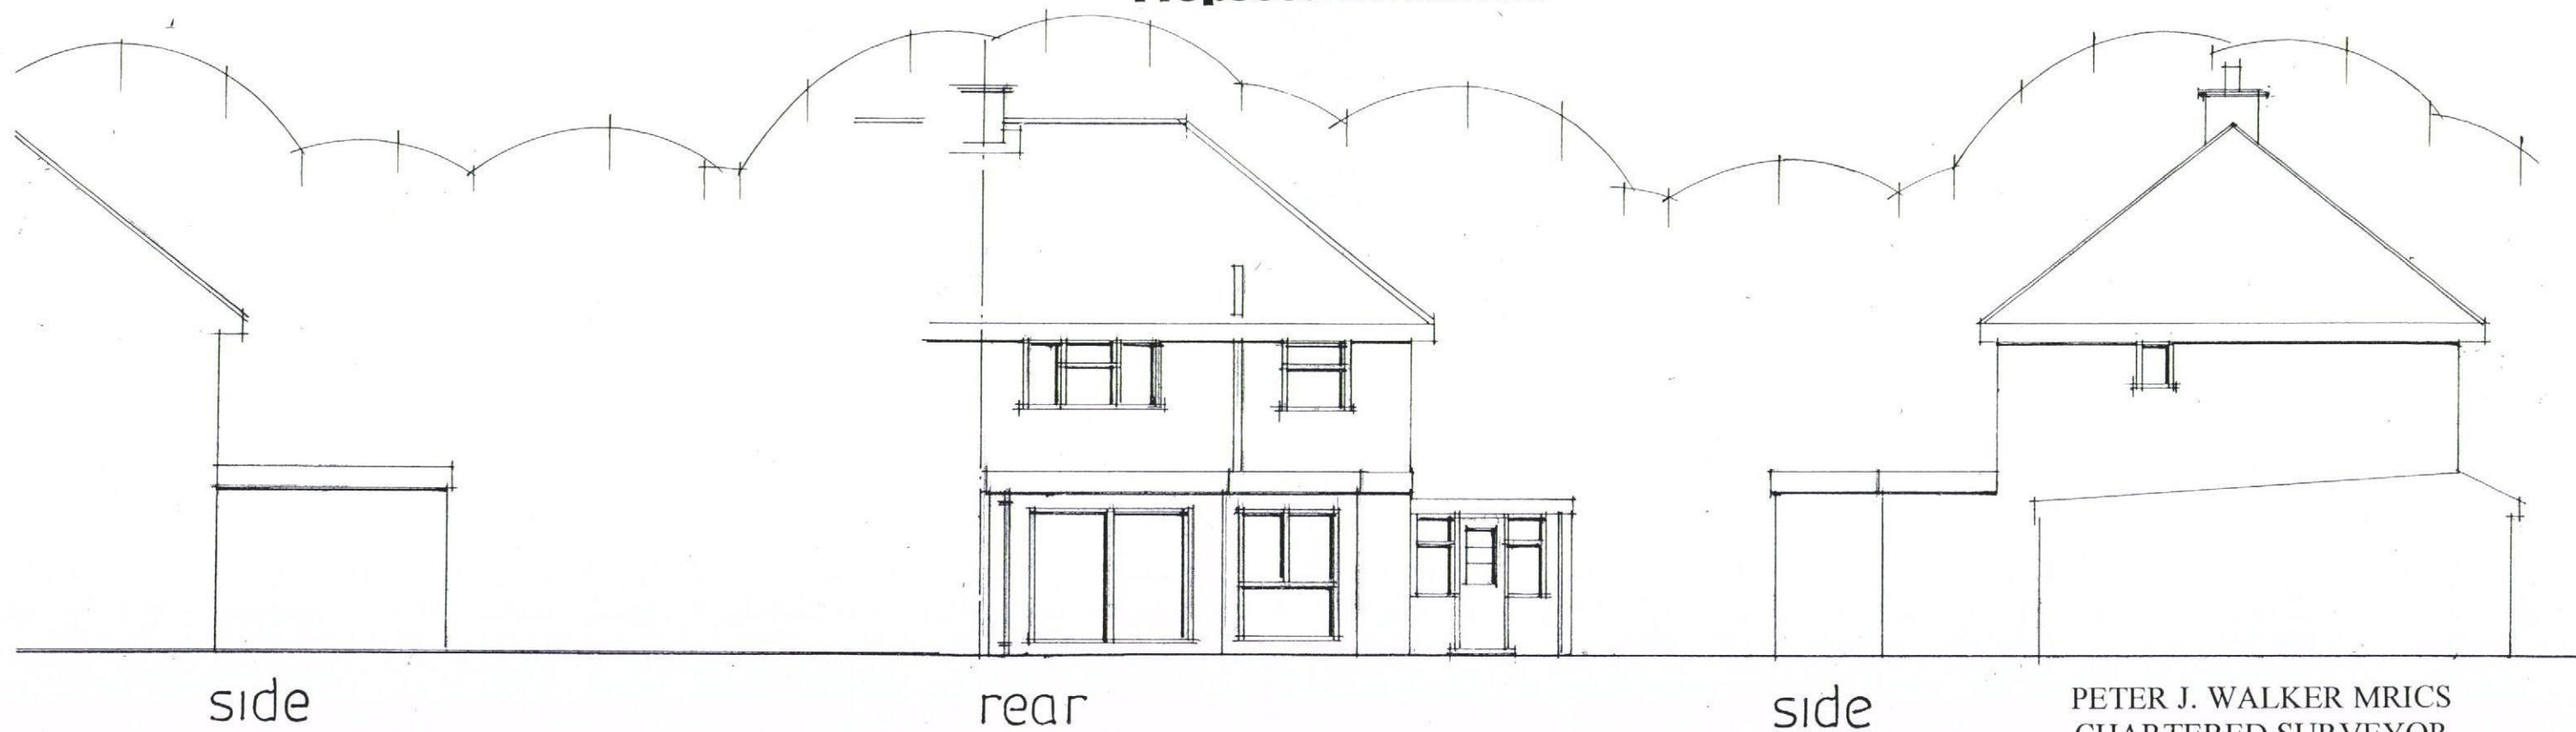

Existing elevations

date may 2014
scale 1:100

PETER J. WALKER MRICS
CHARTERED SURVEYOR
182 SEAFRONT, HAYLING ISLAND, HANTS
PO11 9 AN

TEL: 02392 467571