




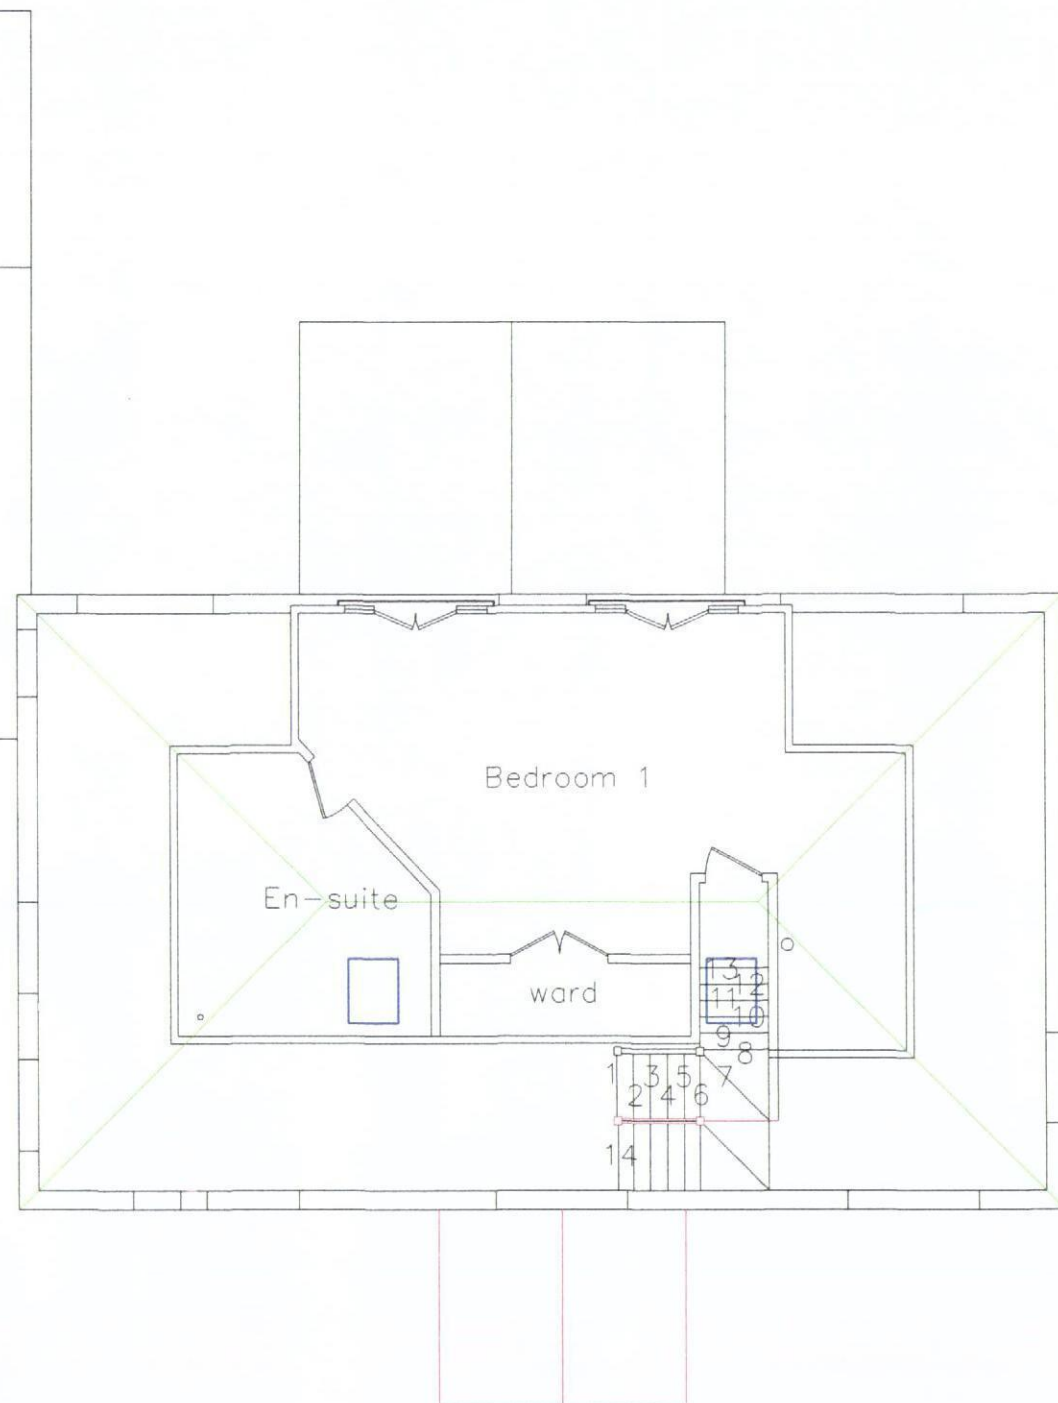

EXISTING LOFT FLOOR

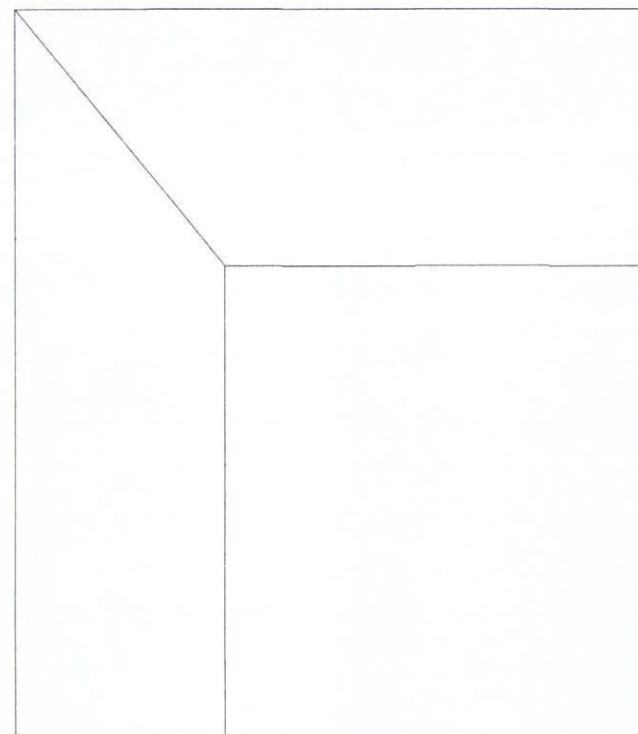

scale 1:100

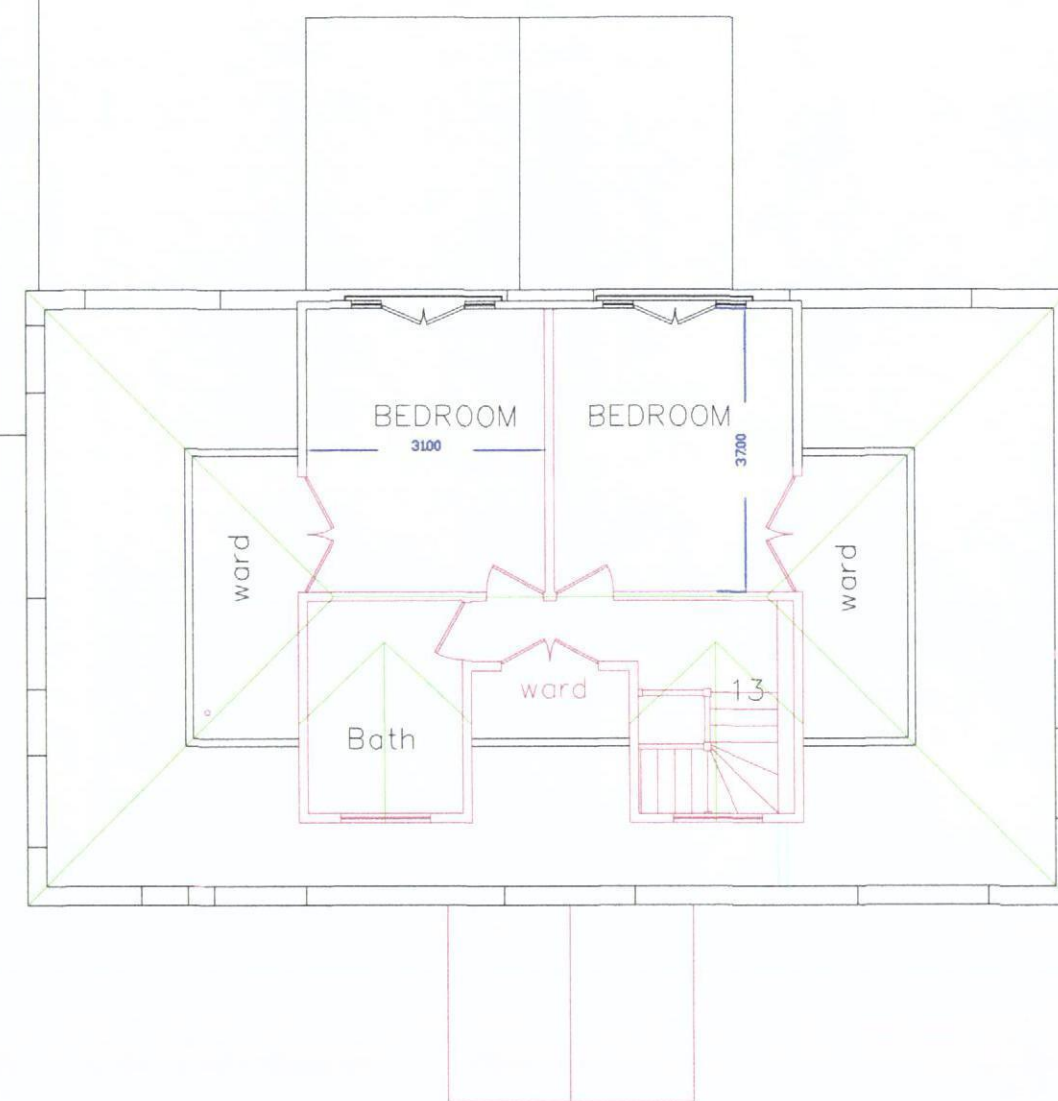

PROPOSED LOFT FLOOR

