
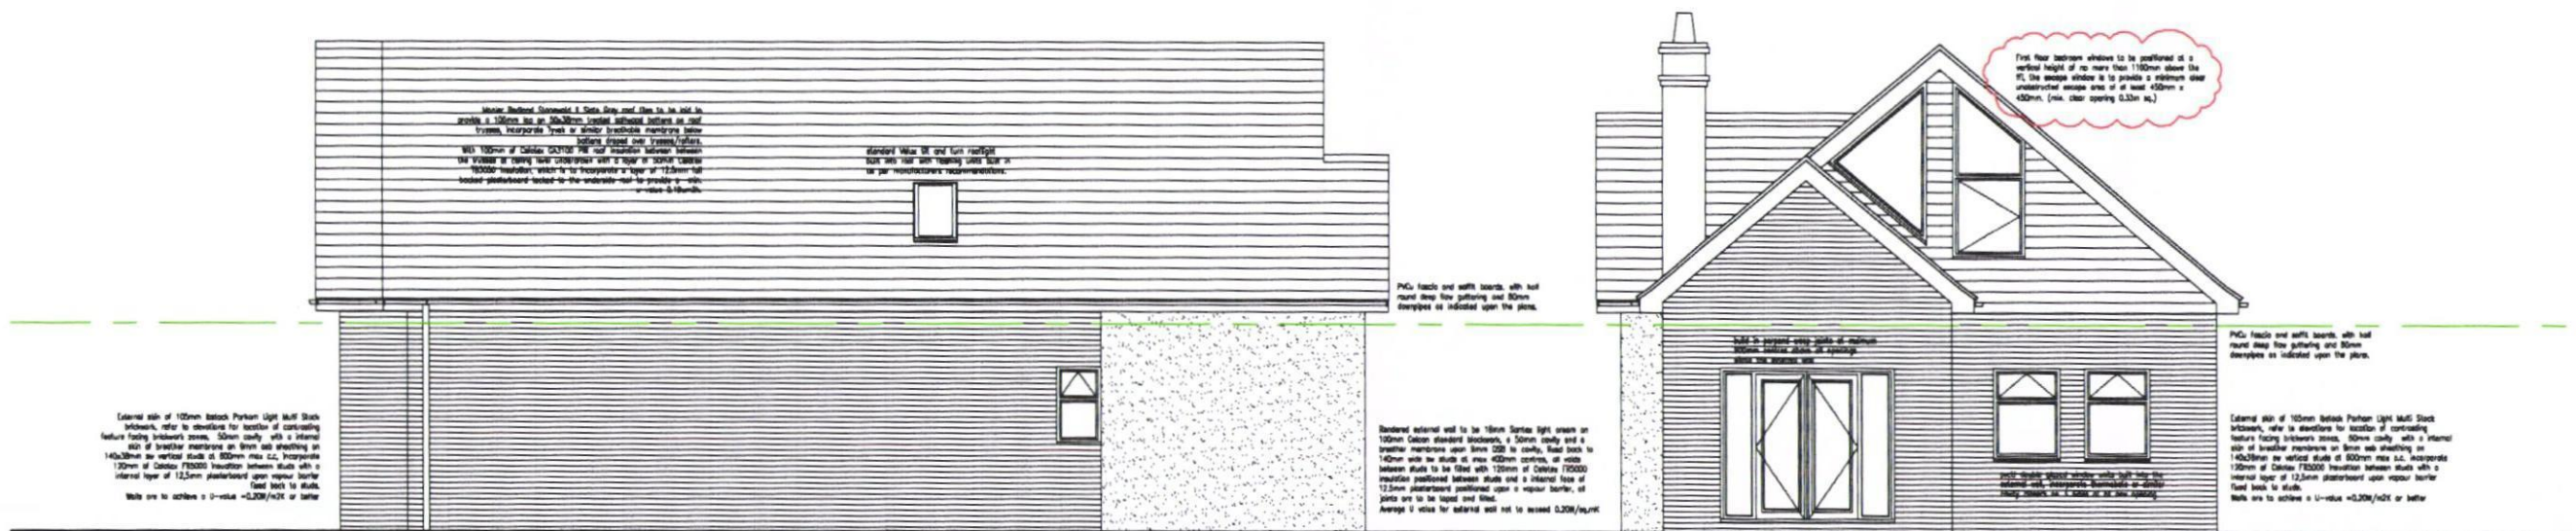


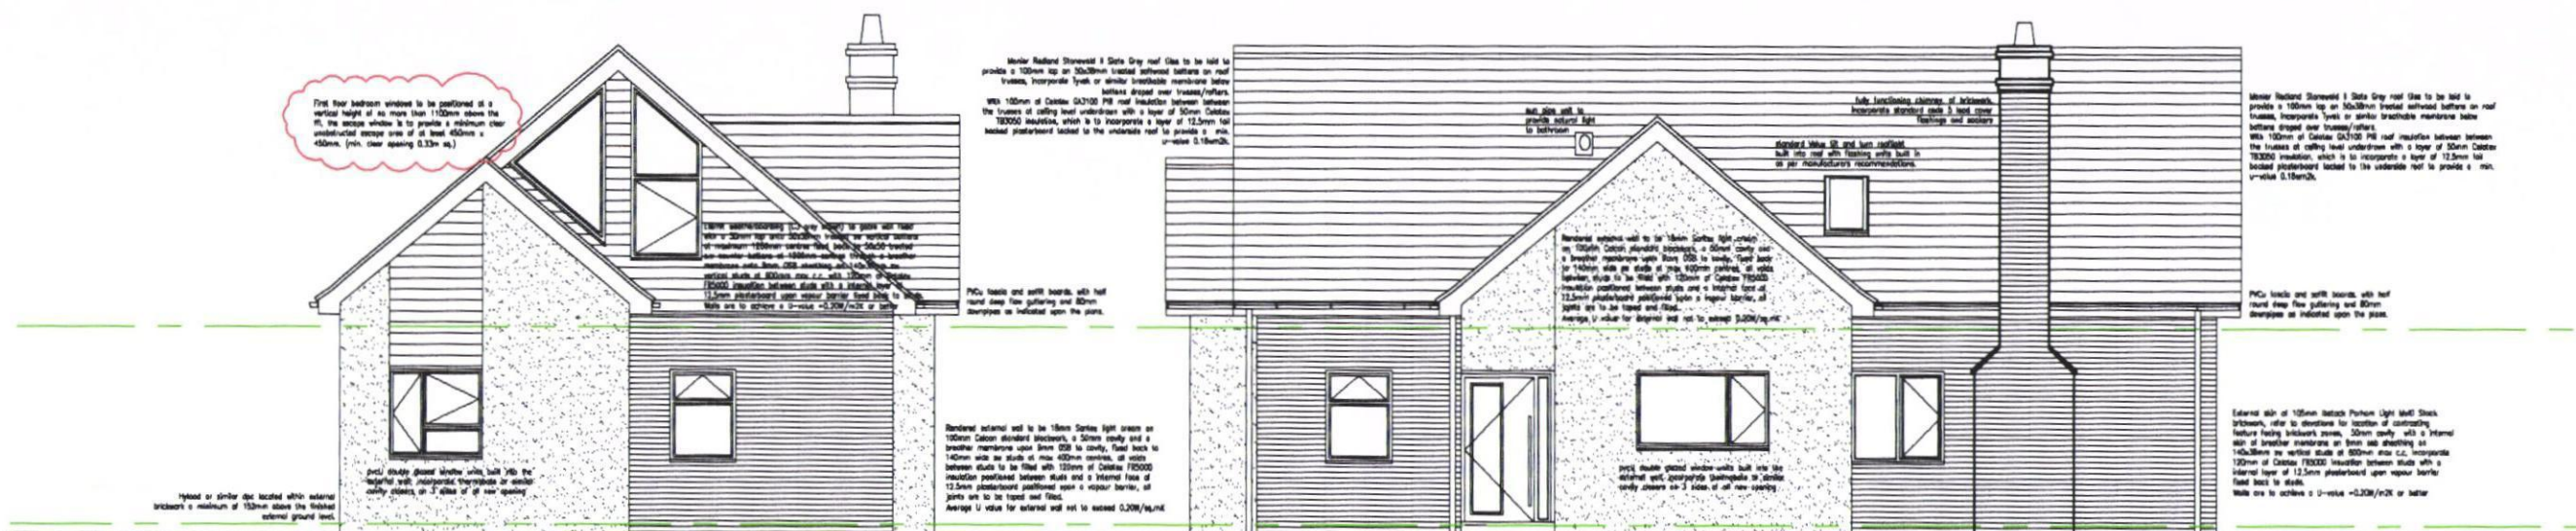

revision	notes	date	drawn	check	revision	notes	date	drawn	check	revision	notes	date	drawn	check	client
A	Building Regs amendments shown clouded	20.03.13	mmh	PS											Boundstone
Notes: 1. This drawing is the copyright of the Holman Reading Partnership LLP and must not be reproduced in whole or part or used for the execution of works without their permission. 2. All dimensions to be checked on site prior to commencement of construction works and the architect notified of any discrepancy. 3. Figured dimensions are to be used in preference to scaled dimensions. 4. No deviation from this drawing will be permitted without prior consent of the architect. 5. All drawings are prepared subject to a full measured and structural survey of the buildings and site. 6. All structural work is subject to the appointment of a structural engineer to confirm and agree the structural proposals. 7. OS promap licence no. 100020449.															
scale width: 100mm @ a1 - 50mm @ a3															
Project: Proposed 3 no. dwellings Land adjacent Crows Nest Waterlooville Unit One elevations															
drawn: mmh checked: Jan 13 status: Const															
as shown															
8307 -13															
A															

hrp architects

holman reading partnership llp

18 Limerline Spur
hilesea, portsmouth, hampshire, po3 5hj

tel: 023 9269 1843
fax: 023 9263 9722
email: info@hrp-architects.com
website: hrp-architects.com