

This drawing is the copyright of HJ CONCEPTS LTD and may not be copied, altered or reproduced in any way without their written authority. ©HJ Concepts limited 2012

Do not scale this drawing. Use written dimensions only. All dimensions shall be checked on site prior to commencement of work.

IF IN DOUBT ASK

DO NOT SCALE: This note may be omitted for **PLANNING PURPOSES ONLY**. Original documents only may be taken upon. Distortions may occur due to printing, scanning and other forms of copying.
This drawing has been produced for **Debtbook Solutions** for the works at **20 Forest Avenue, Cowplain PO8 8JD** and is submitted as part of a planning application and is not intended for use by any other person or for any other purpose.

This drawing has colour elements which are important. If this note is not RED, please request a colour print

PREVENTION OF HERRIS ONTO THE PUBLIC HIGHWAY

Prior to departure from site ALL vehicles are to be inspected for mud and debris on the wheels and under the vehicle chassis.



All loose mud and debris is to be either dry brushed off or in being to be used in extreme cases as the operation in itself creates more mud and mess for the earth coming vehicles. All loads leaving the site are to be checked to ensure that they are below the top rim of the container of the vehicle or skip material during travel.

Should any mud or debris reach the highway then they will be removed immediately by brush or shovel (depending upon extent). This operation should be carried out after every departing vehicle.



A contract with an approved road sweeper or similar contractor should be implemented by the contractor to ensure that the site is swept and the surrounding highway area of the site is also cleaned up efficiently. This will also apply should manual sweeping not be effective, i.e. following periods of inclement weather.

WORKING HOURS


Monday - Saturday: 0800 Hrs - 1800 Hrs
Sunday & Bank holidays: No working
FRIES
No turning of any items is to take place on site

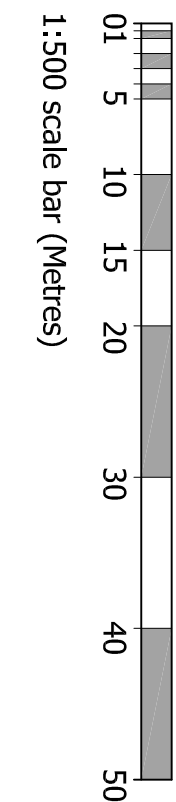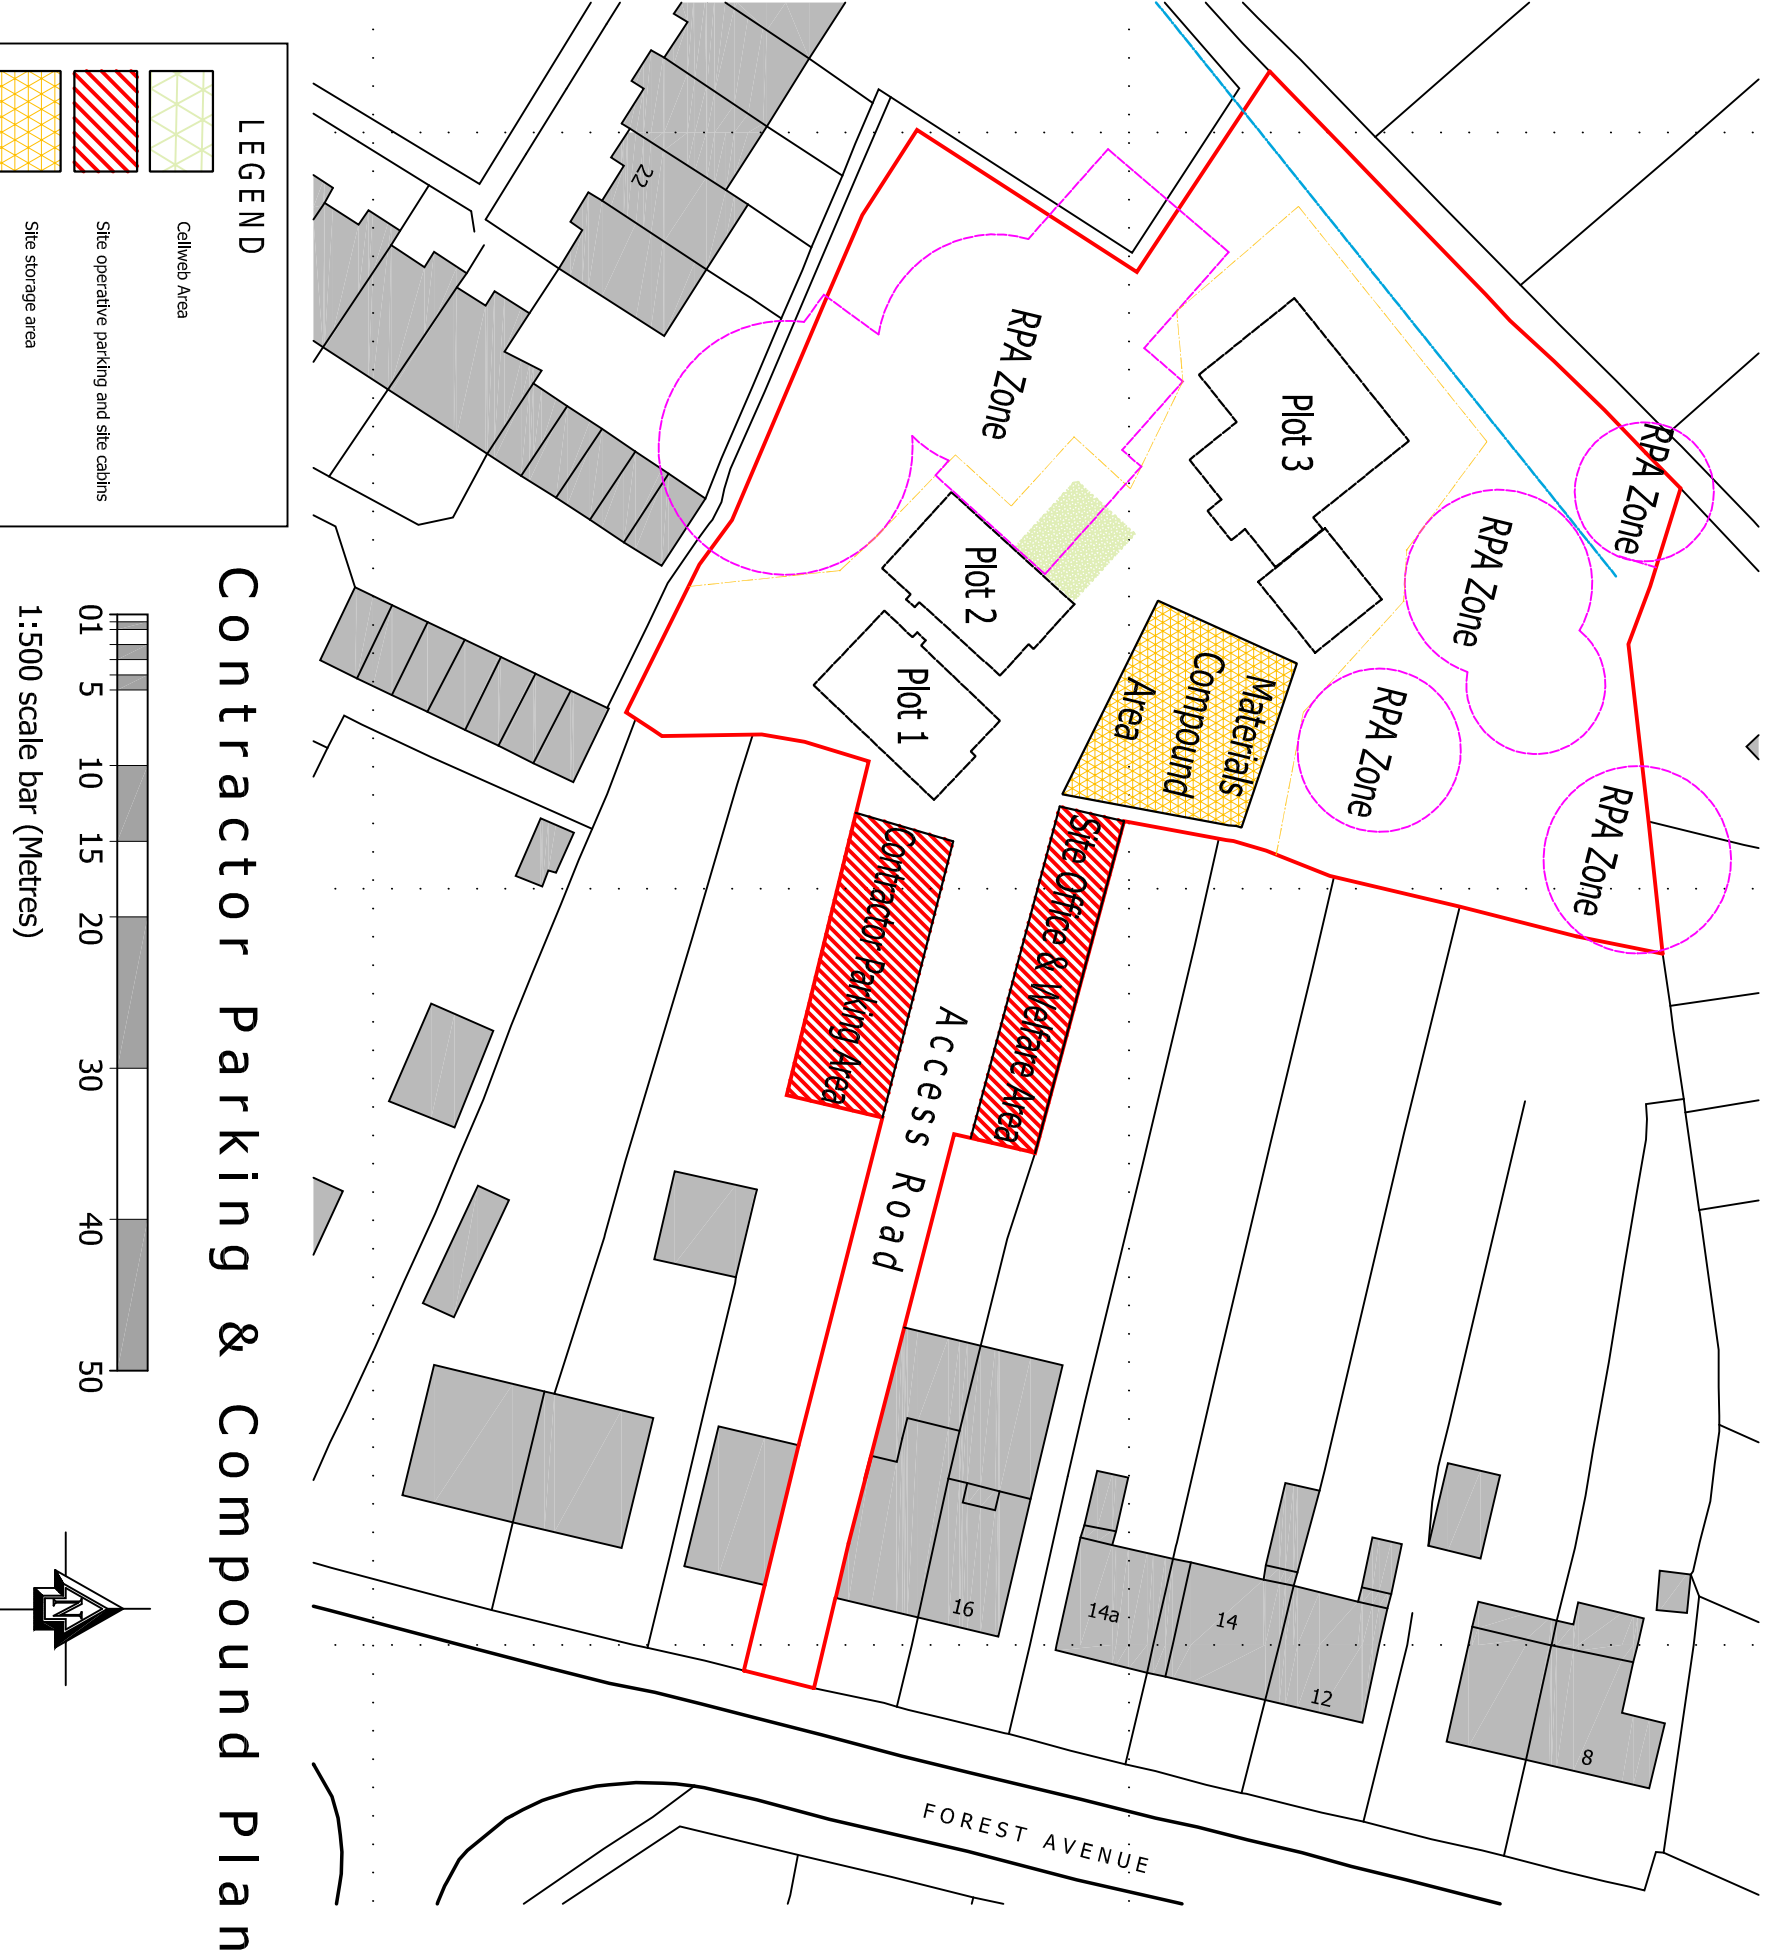

Contractor Parking & Compound Plan

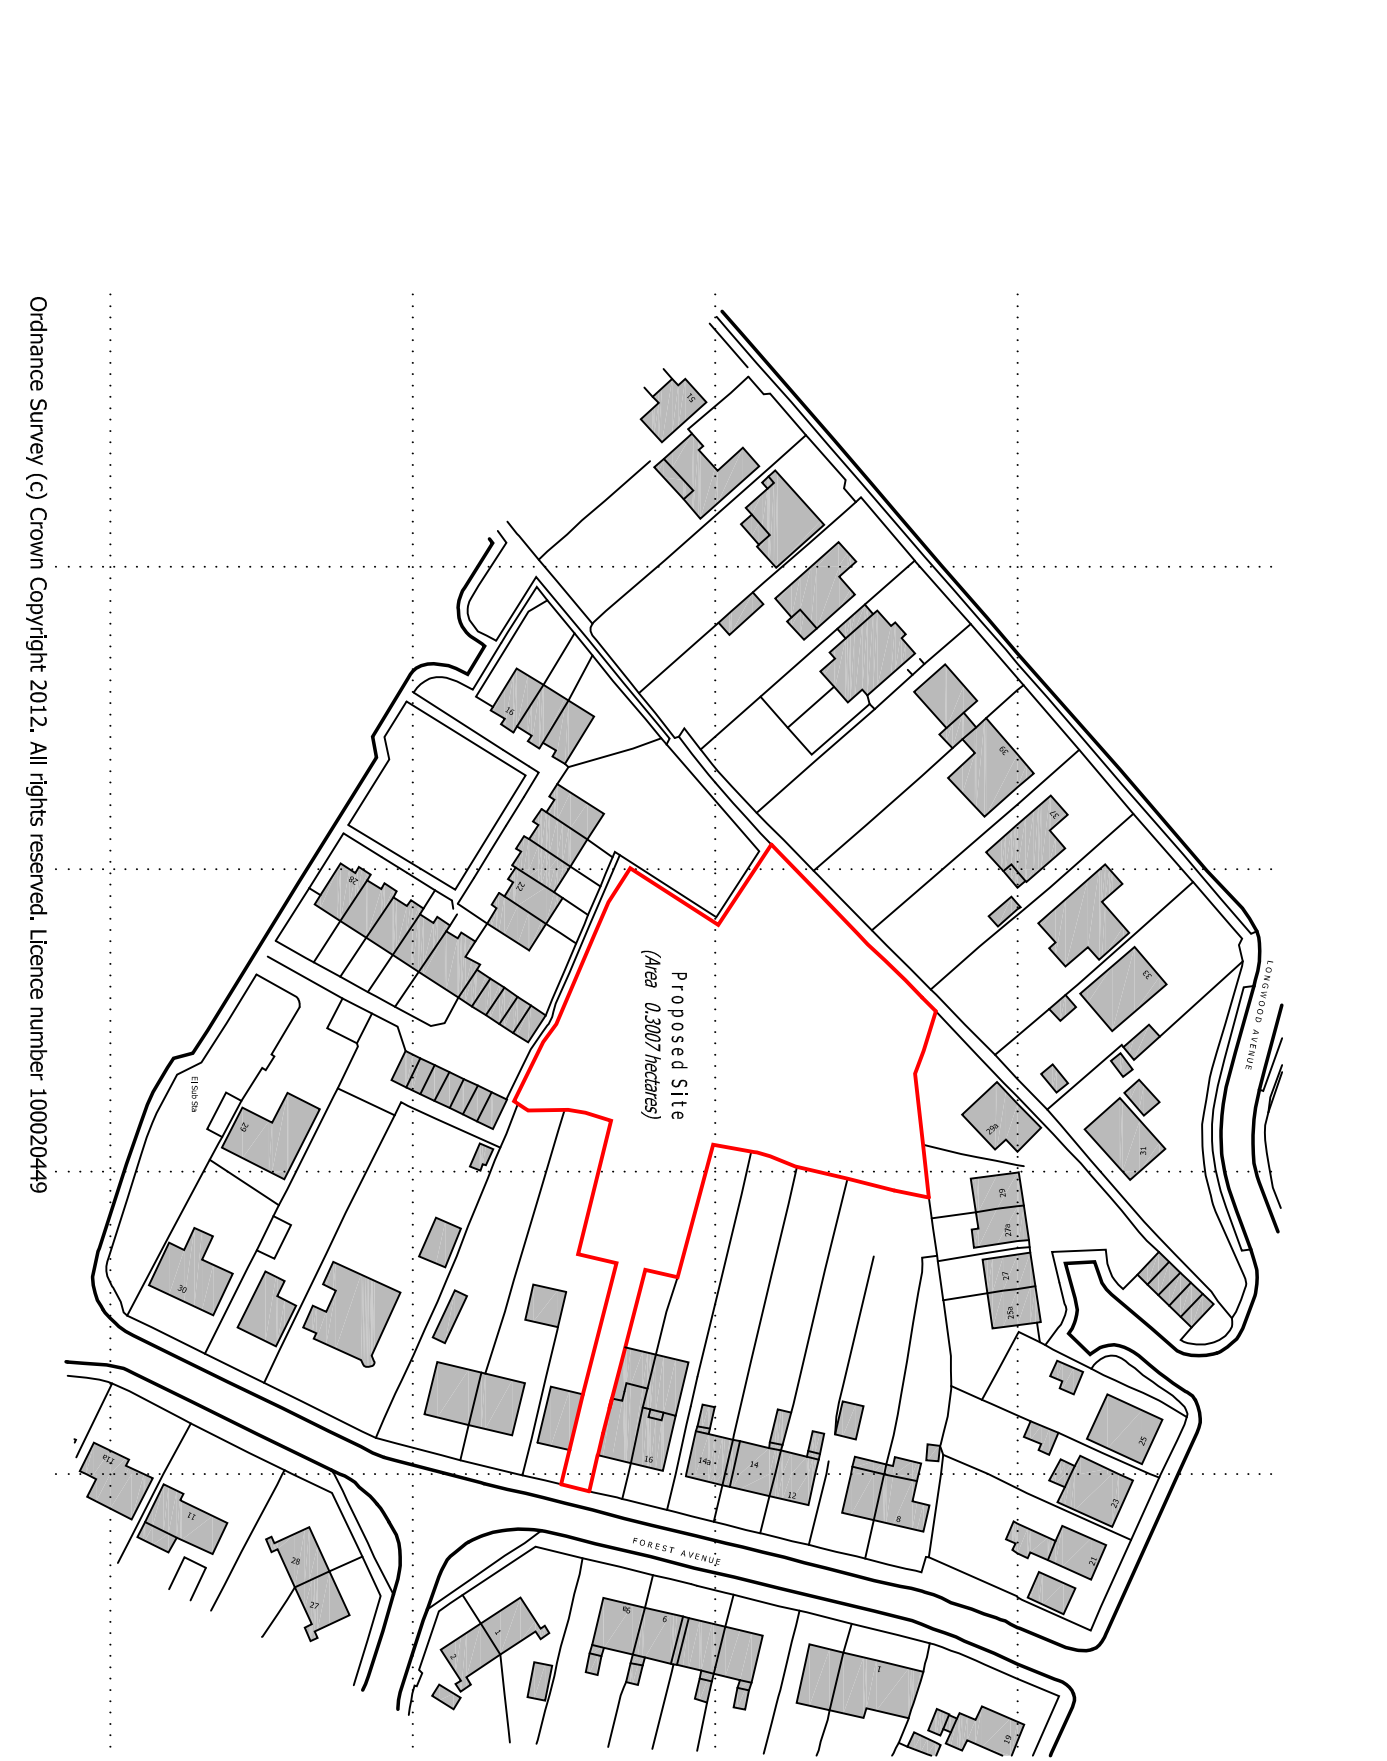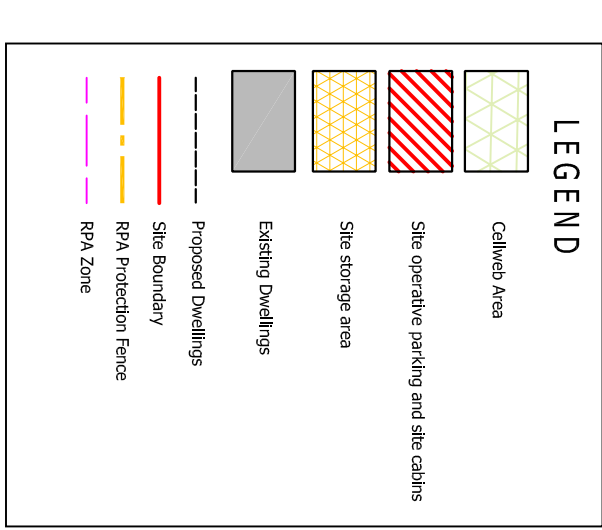




Block Plan

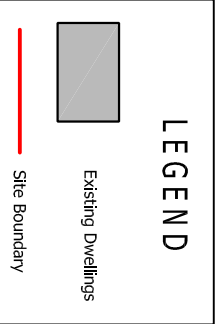




Ordnance Survey (c) Crown Copyright 2012. All rights reserved. Licence number 100020449



Sightline Plan

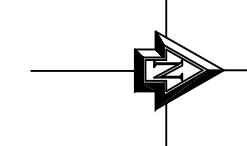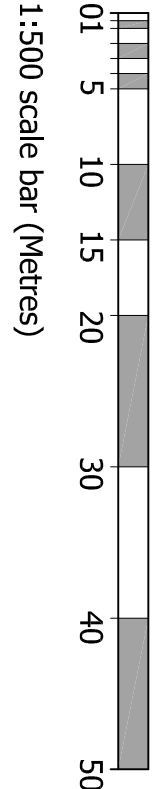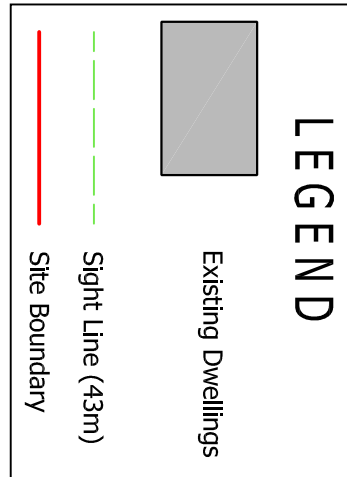

Foul, Storm & Incoming Utility Services Routes

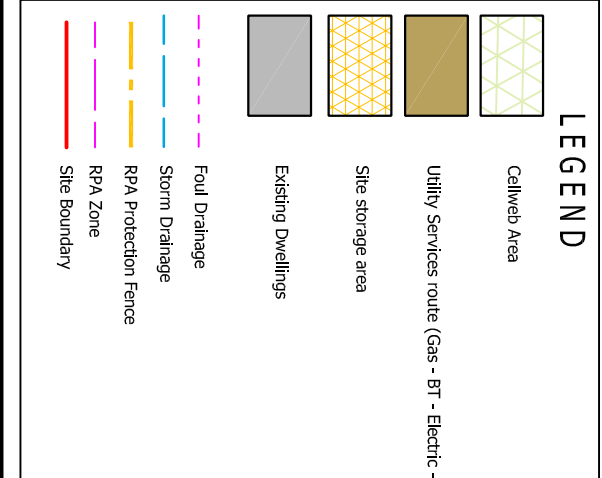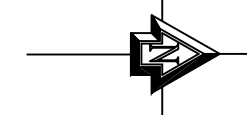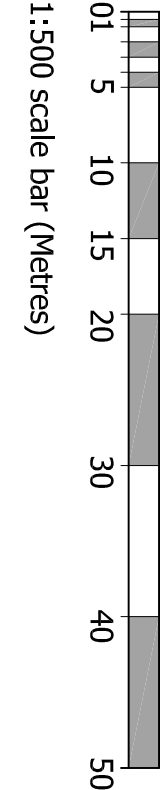

REV	DATE	DESCRIPTION	BY
A	25 Oct 12	Issued for Planning	
B	3 Oct 12	Consultation Issue	
-	Sept 12	For comment - PRELIMINARY	
 HJ CONCEPTS LTD Suite 100, Fareham Reach 166 Fareham Road, Gosport, Hampshire, PO13 0FW Telephone: 01329 286854, Email: office@hjconcepts.co.uk Debtbook Solutions 20 Forest Avenue Cowplain PO8 8JD			
DATE: 25.10.12 Sight Line Plan - Contractors Plan Site Location Plan			
FOOTING PH		THICKNESS	
SCALE Sept 12		SCALE 1:500, 1:250	
PROJECT AND DRAWING NO. 12-885 — PLO1			
EXTENSION		A	B
A1			