



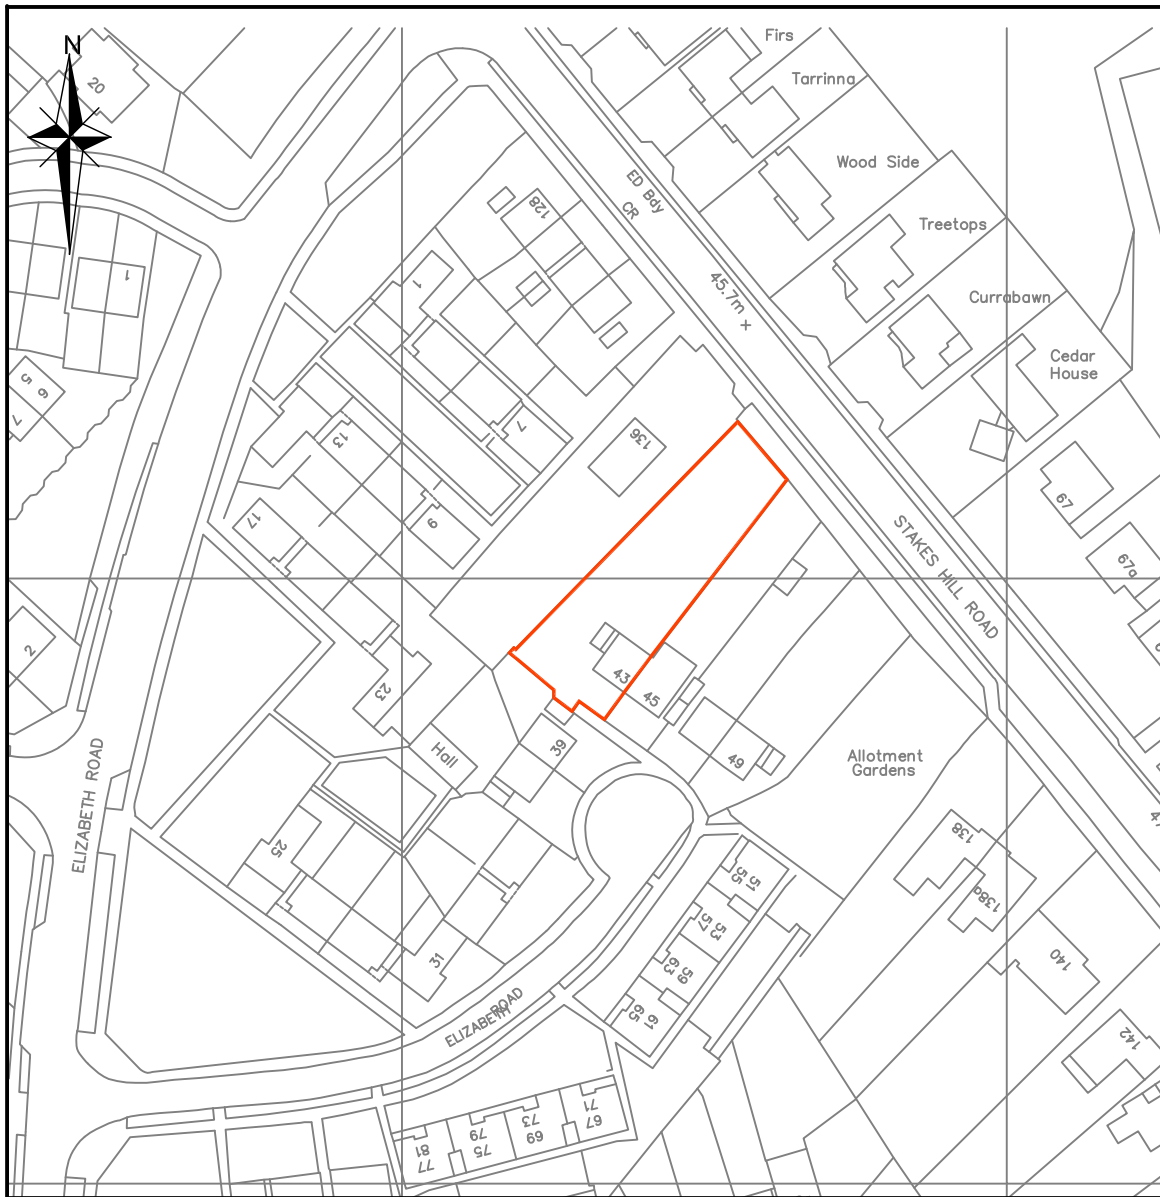

OS Licence No 100045733

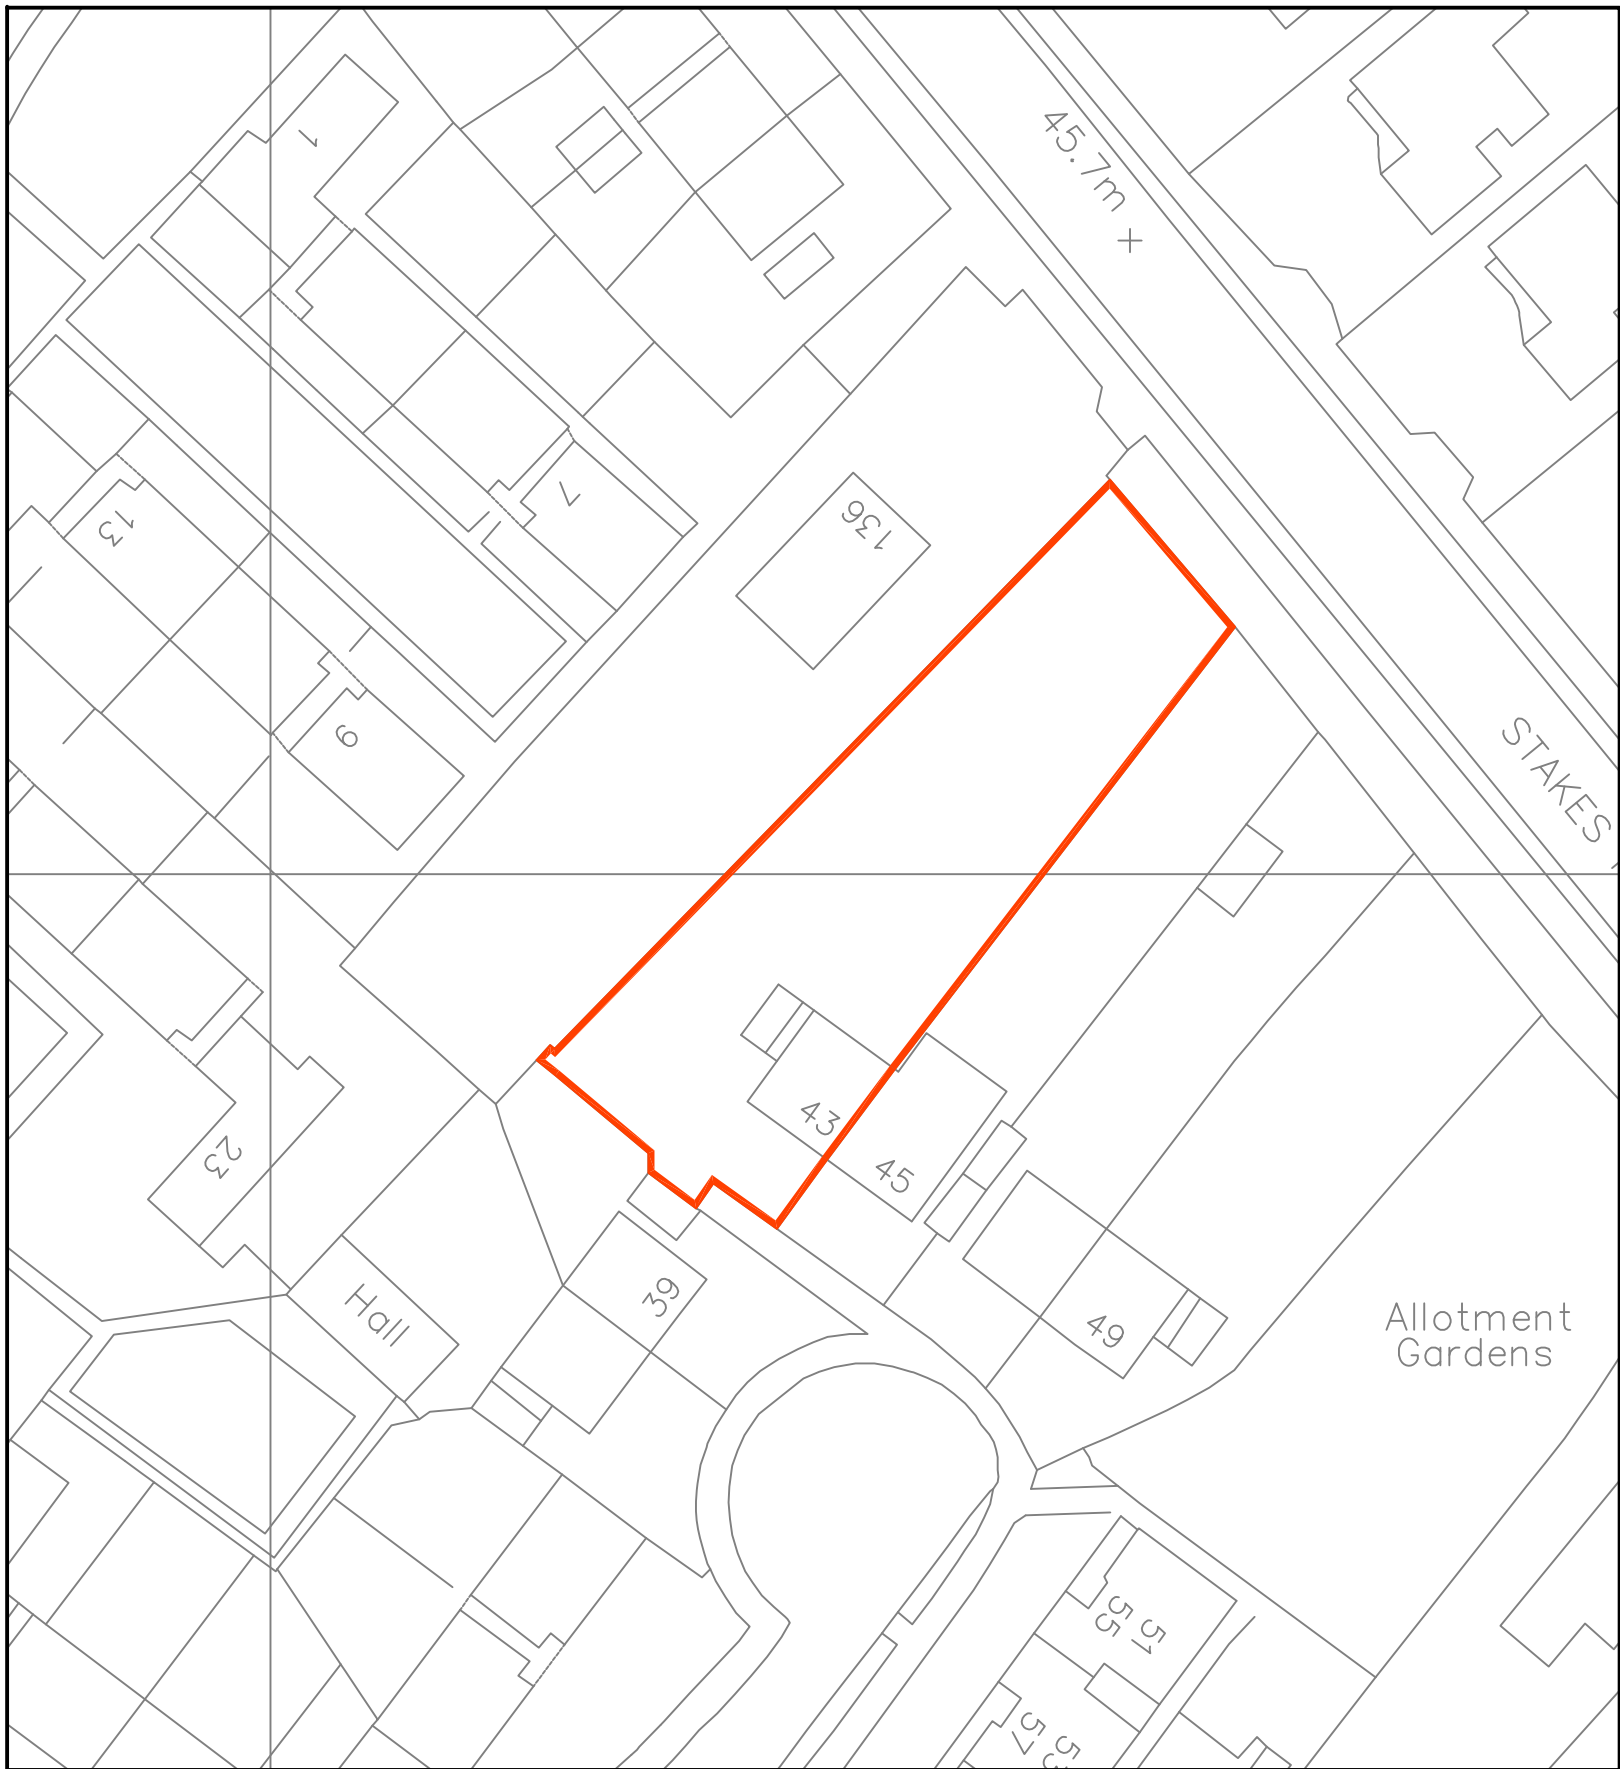

Architectural & Civil Engineering Design
143 Station Road, Liss, Hants. GU33 7AJ
Tel 01730 894988 Fax 01730 891165
e-mail:enquiries@acedesigns-ltd.co.uk
www.ace-designs.co.uk

Job Title
**Proposed new dwelling to rear
43 Elizabeth Road, Waterlooville**

Drawing Title
Site and Block Plan

Client
Mr J G Gill

Scale 1/1250:1/500@A3	Date April 14	Designed GG
Drawn EV	Checked GG	Approved
Job No 140301	Drawing No 140301 / 01	Rev