


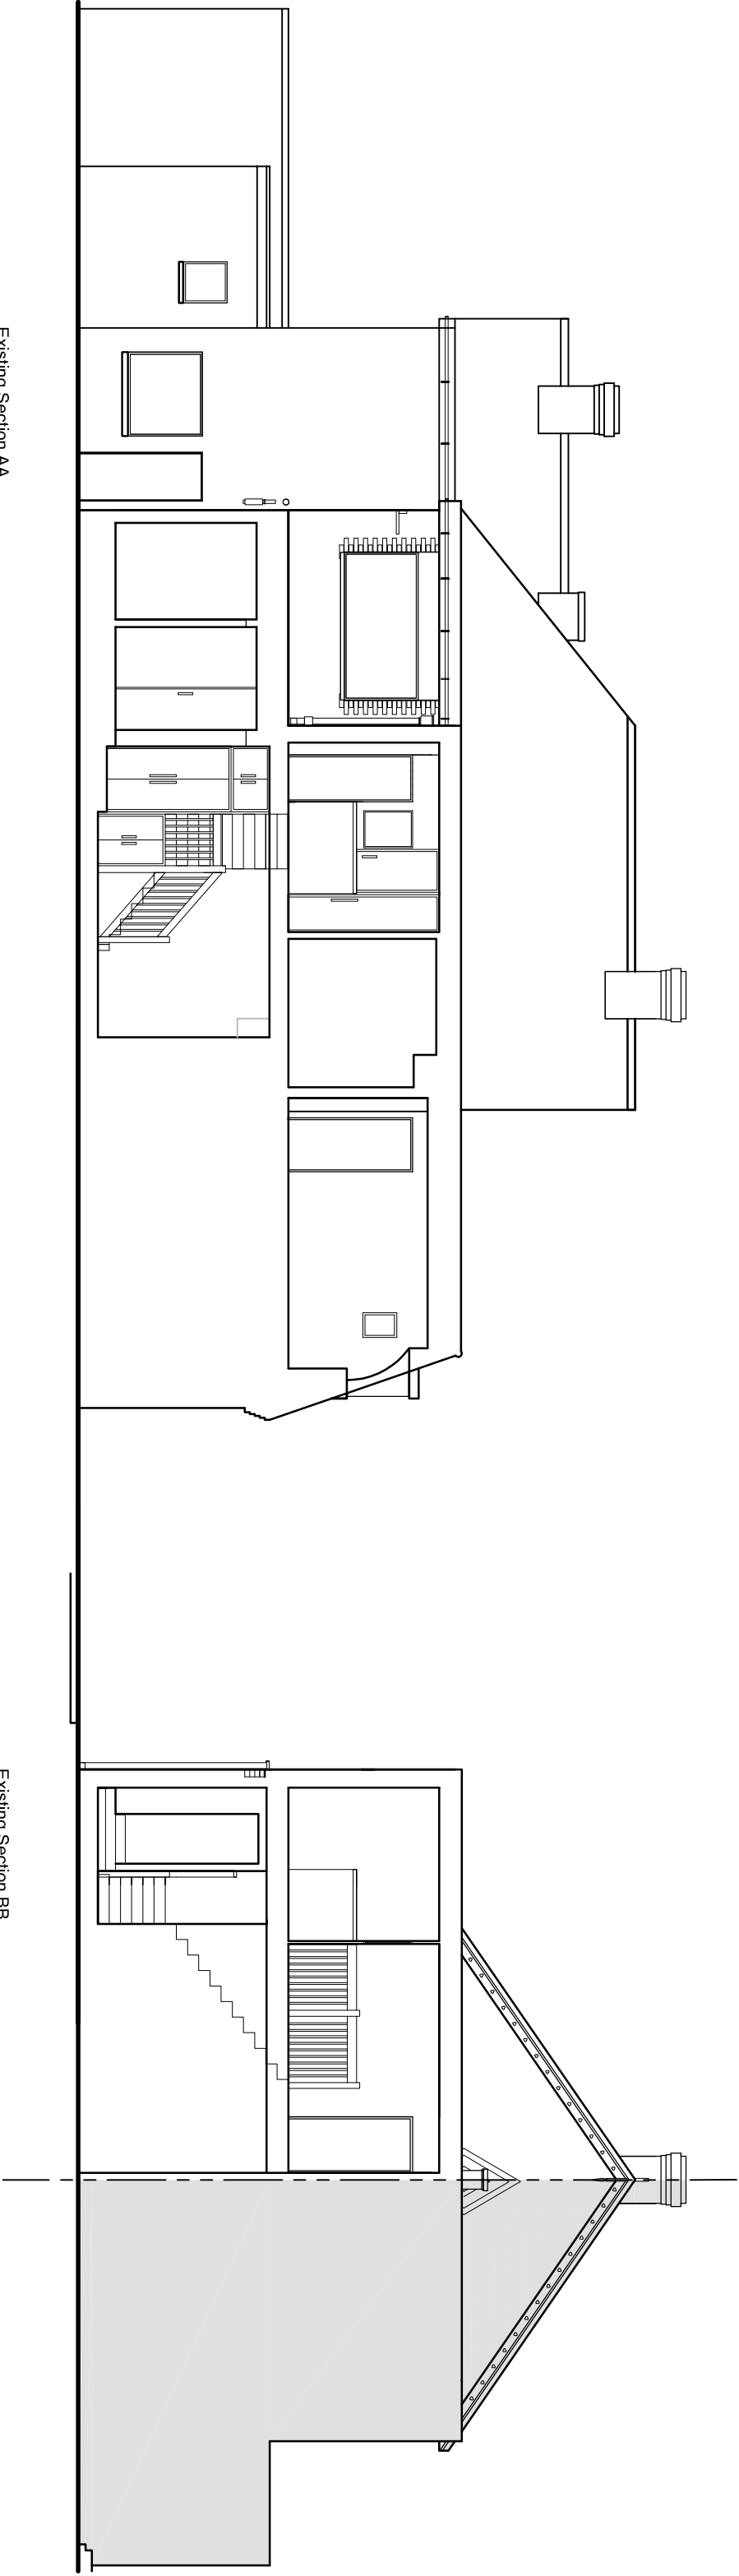

Existing Section AA

Existing Section BB

notes:

revisions:

revisions:



NOTE: The contractor is responsible for checking all site dimensions and levels. These should be checked prior to the ordering of any components and before the commencement of the works. All discrepancies should be brought to the attention of the Contract Administrator

0

100mm @A3

Southern Cooperatives Properties

Conversion & Extension  
37 London Road, Cowplain

**drawing information**

title:

Existing Sections

status:

date:

scale:

drawn:

chkd:

Planning

May 14

1:100

AH

SB

ldc:

5135

dwg:

1401

rev:

A



PWP Architects Ltd, 67 South Street, Havant, Hampshire PO9 1BZ

t: 02392 482484 f: 02392 481152

e: [info@pwp-architects.com](mailto:info@pwp-architects.com)

w: [www.pwp-architects.com](http://www.pwp-architects.com)