
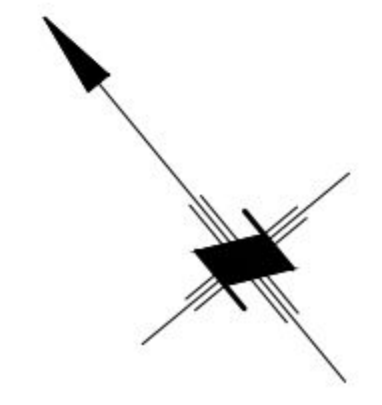
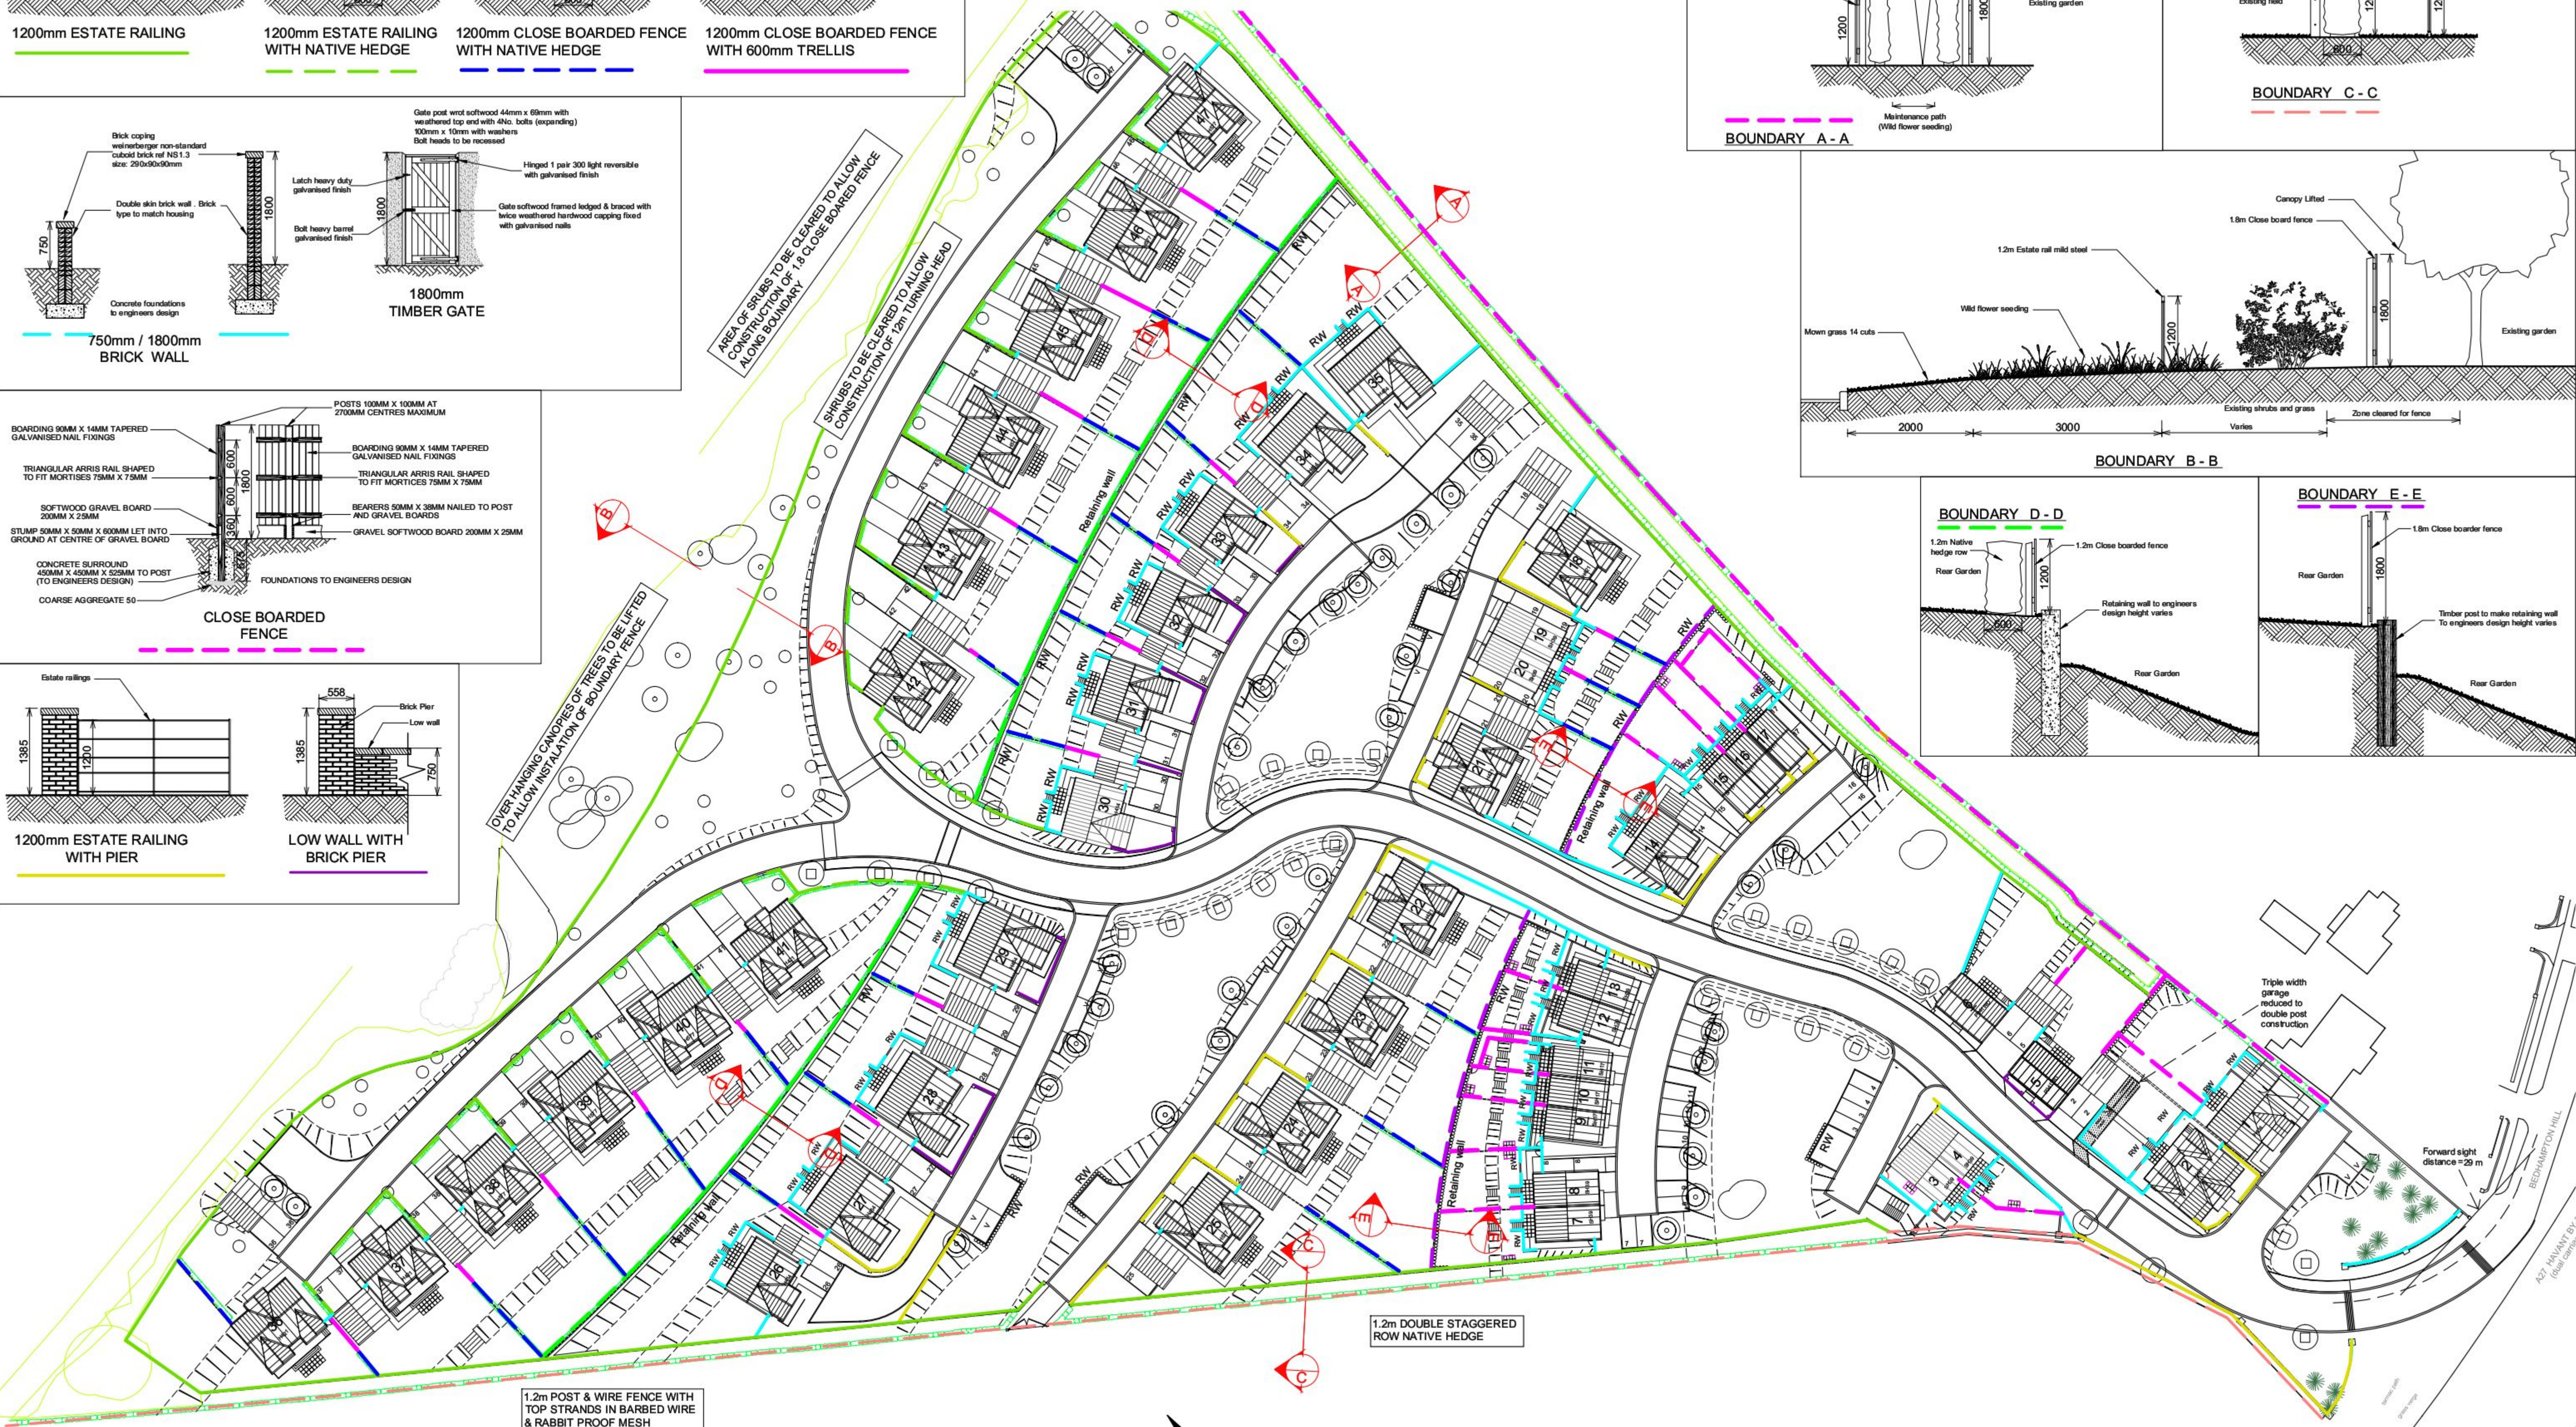
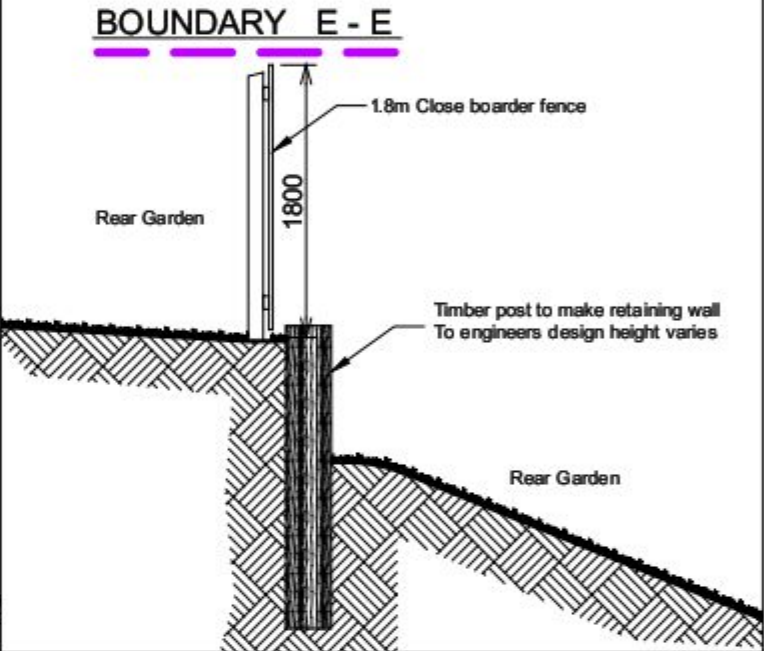
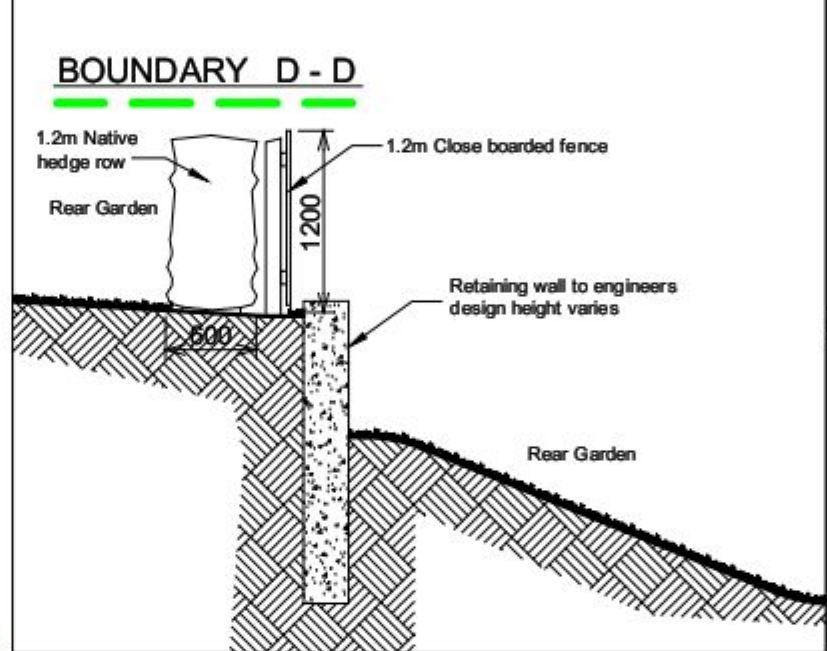
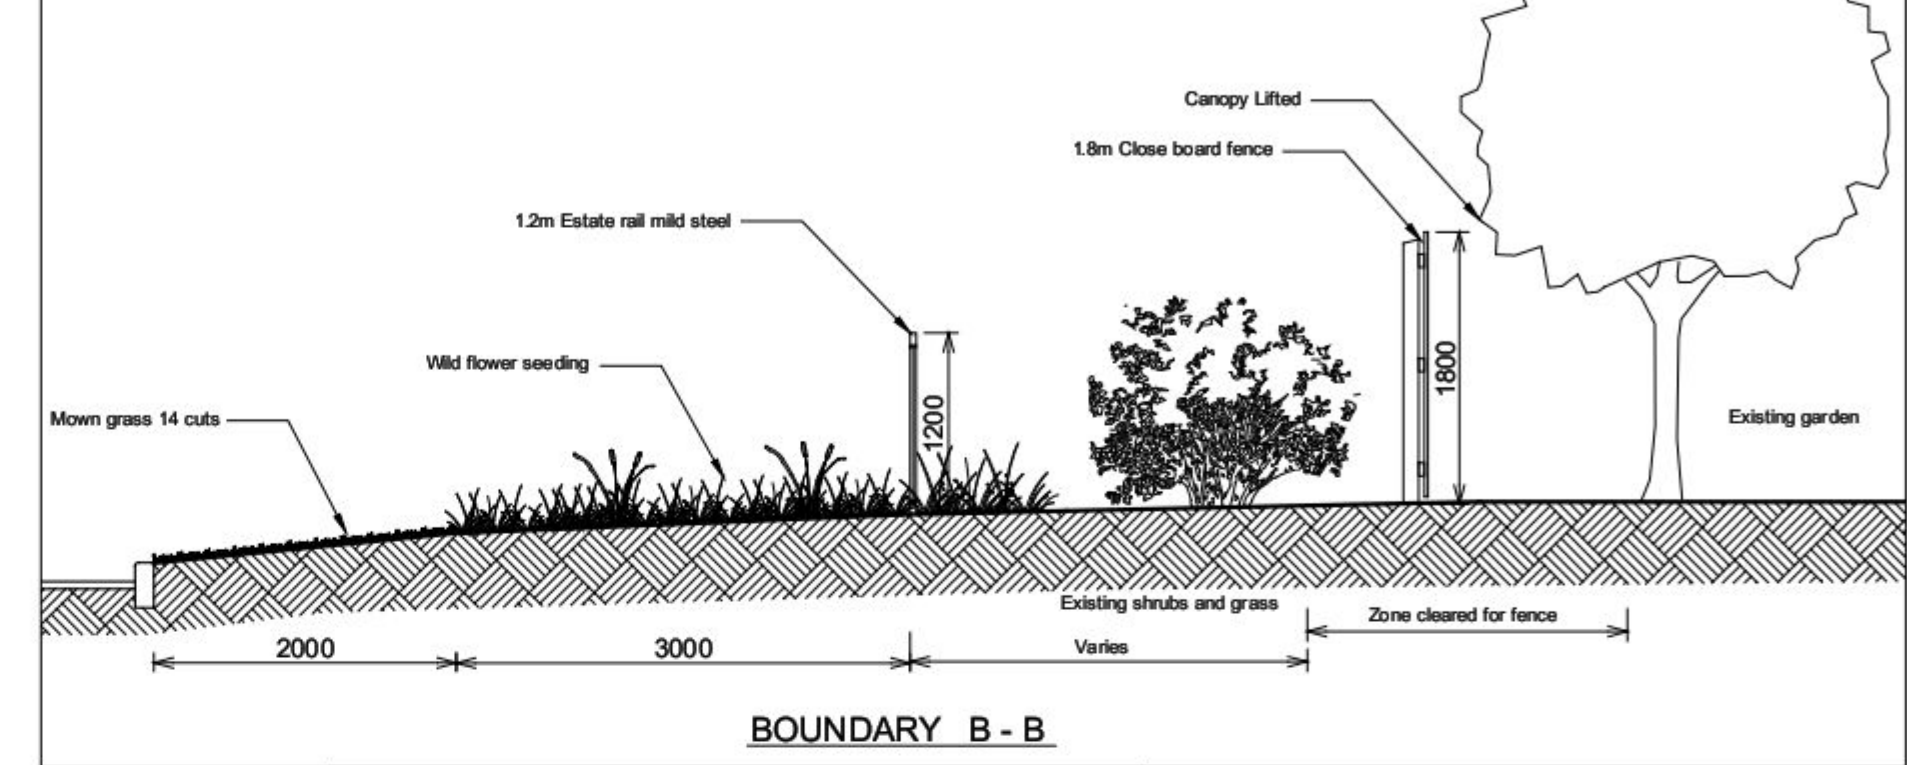
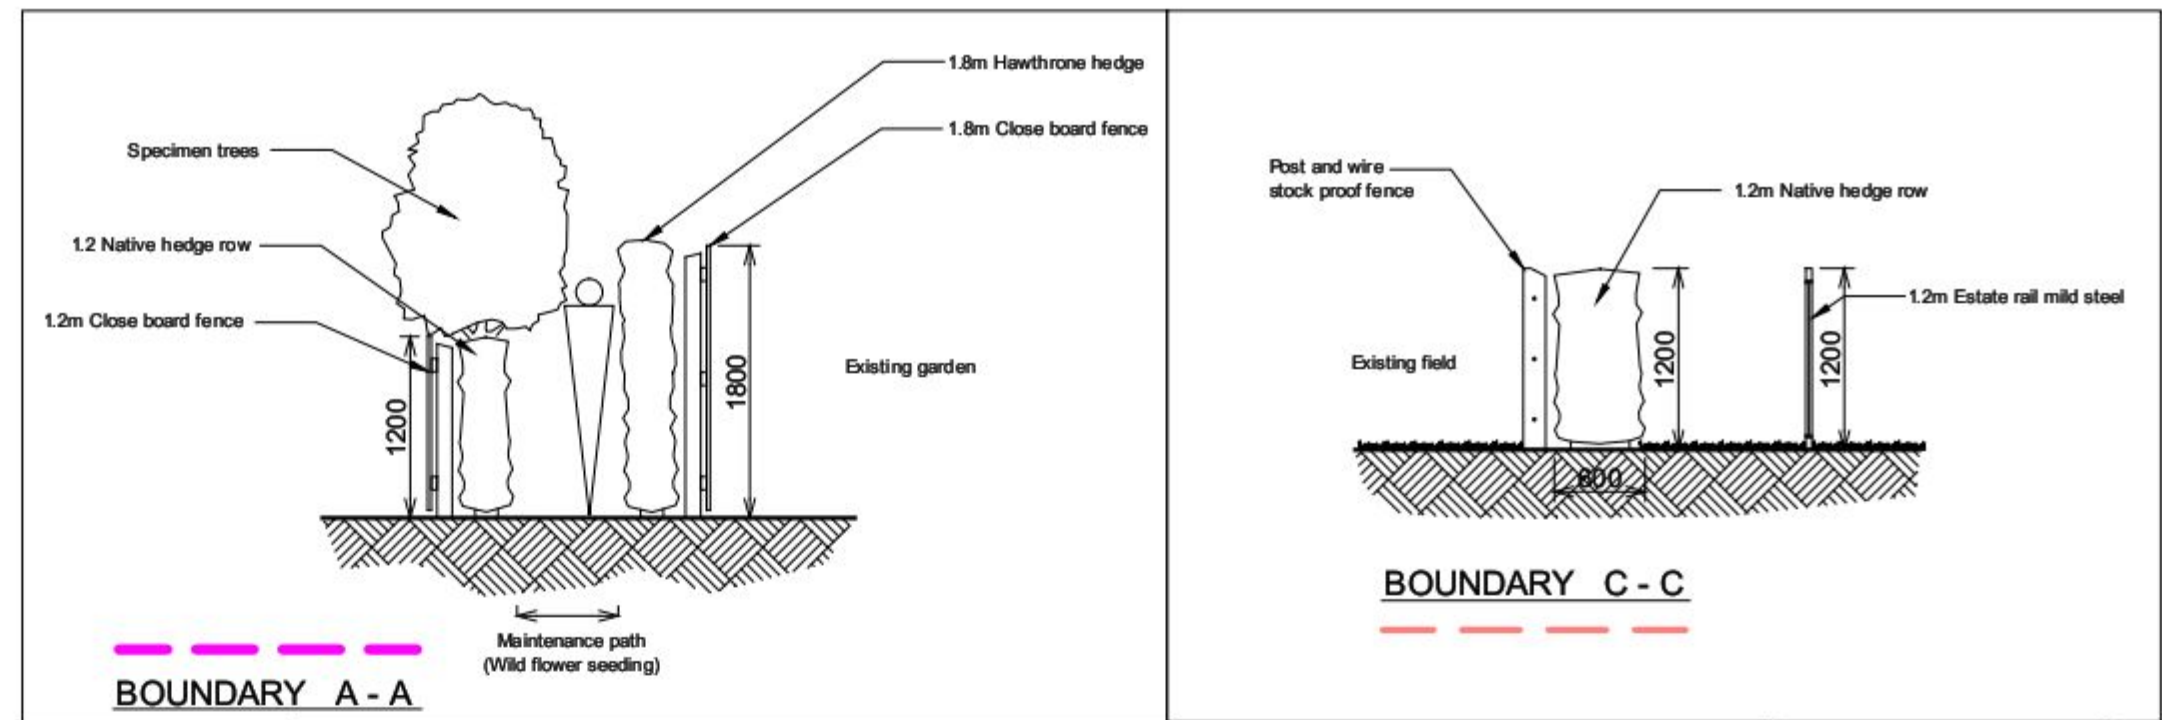
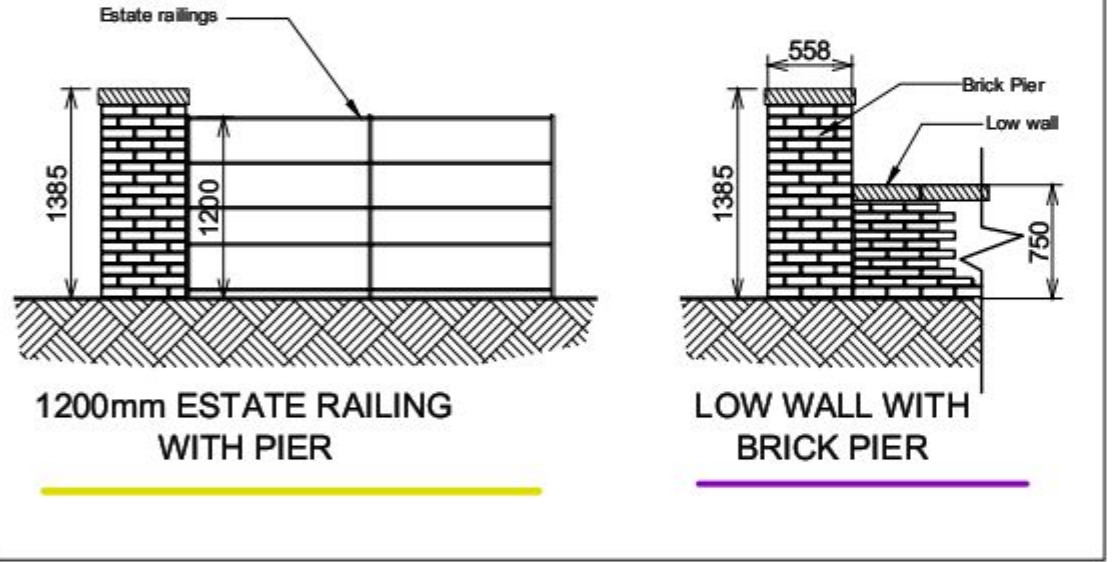
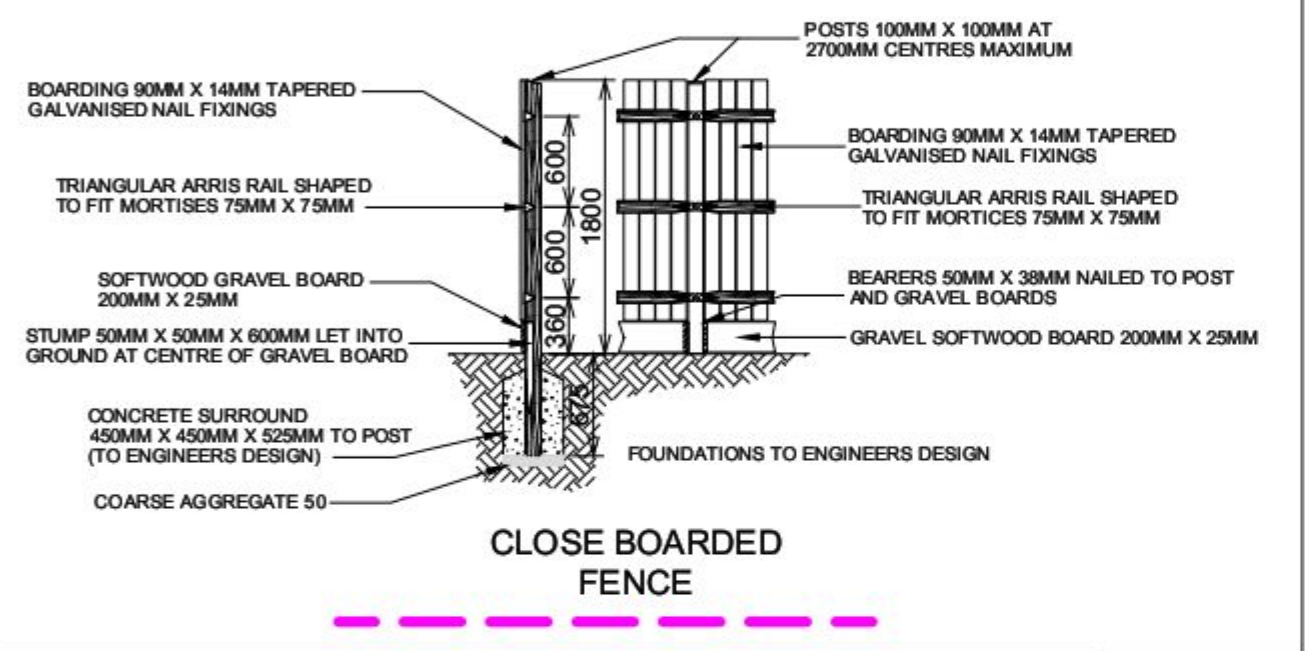
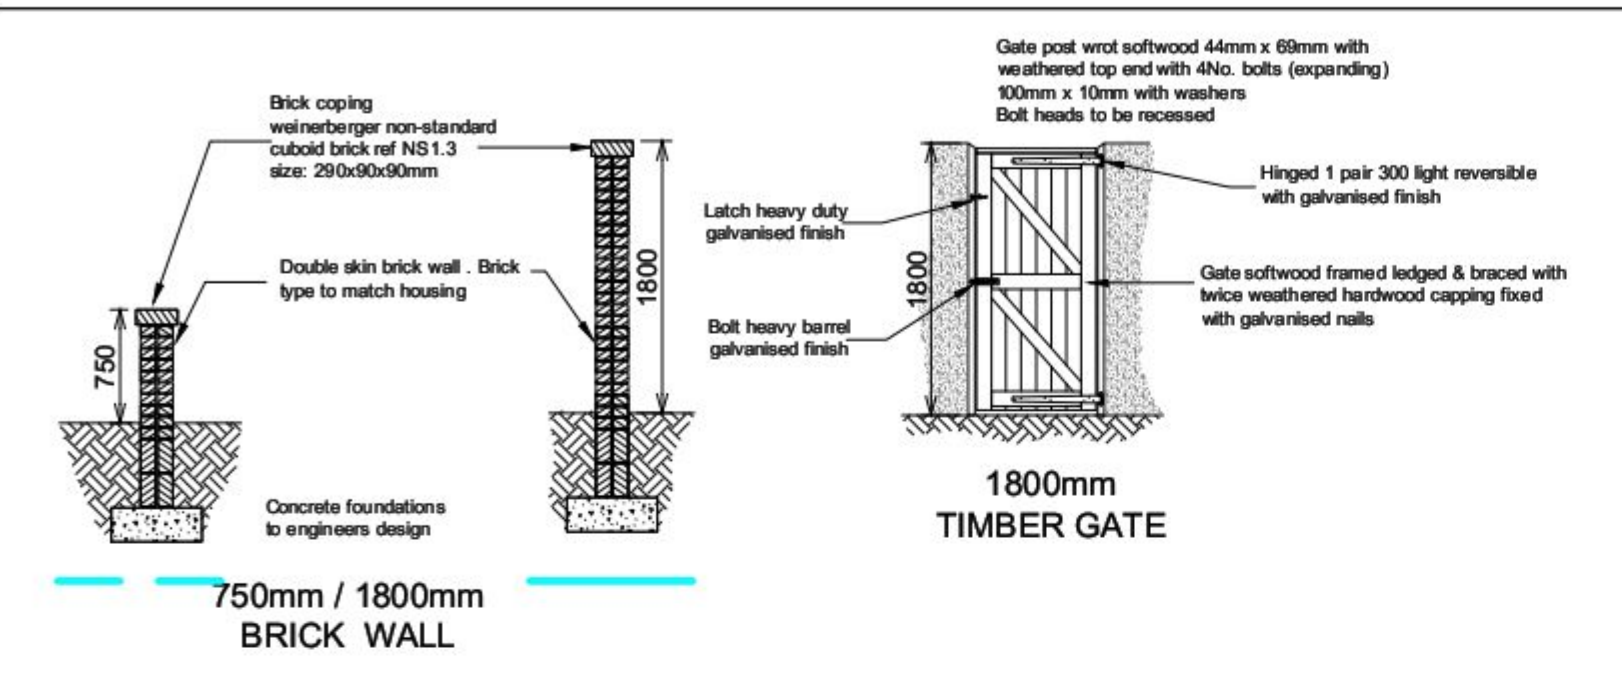


# SUPERSEDED

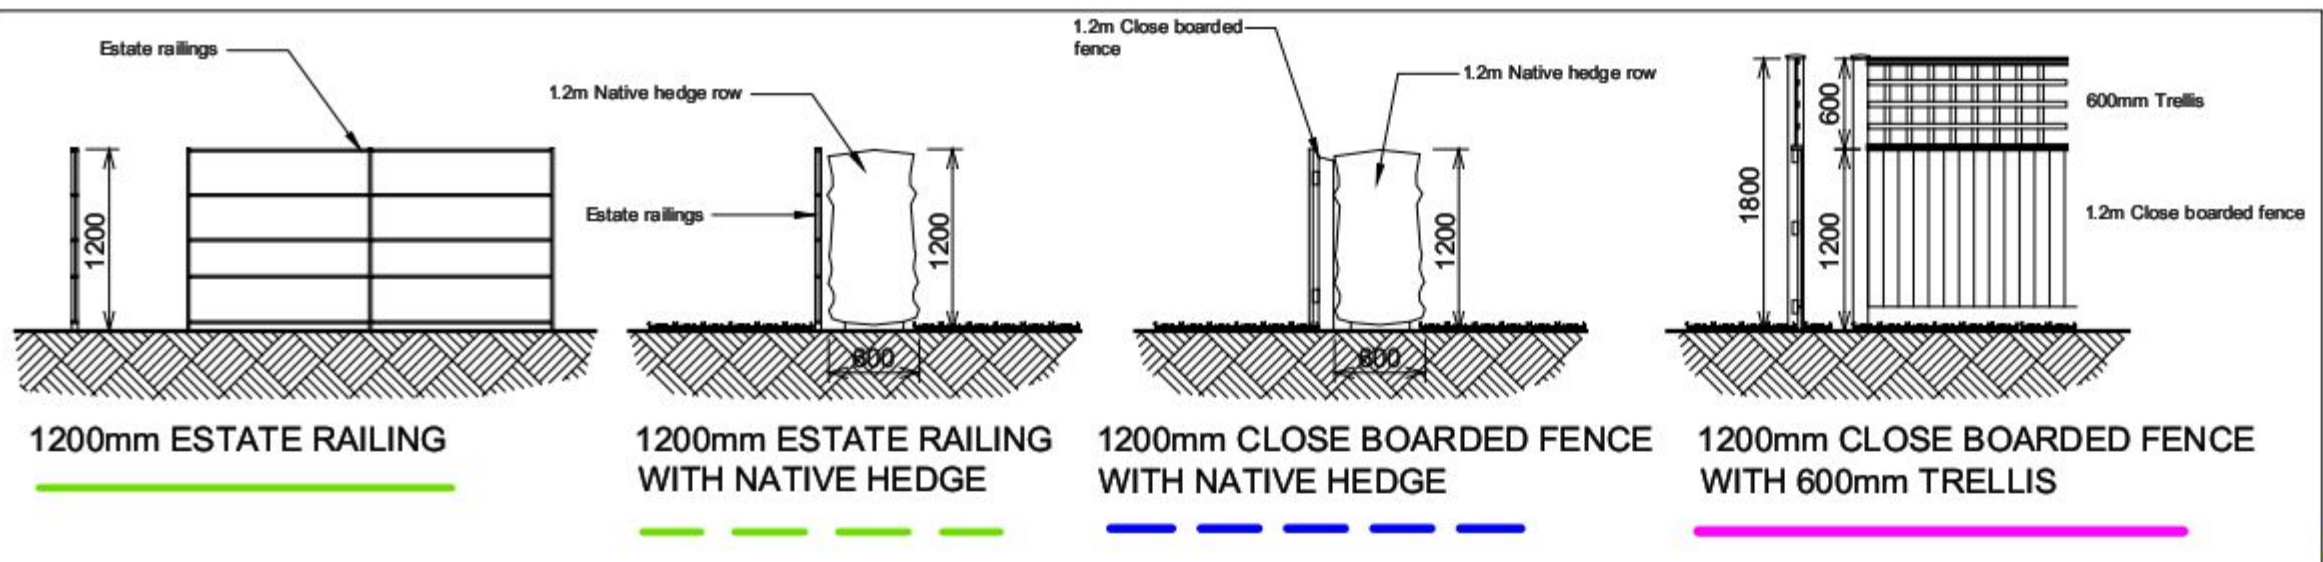

| REVISION   | DATE | COMMENTS | AUTHOR / CHECKED   |
|---|------|----------|--------------------|
|  <b>architecture</b><br><b>landscape</b> |      |          |                    |
| TITLE<br>PORTSDOWN HILL<br>HAVANT                                                                                             |      |          |                    |
| DETAIL<br>BOUNDARY TREATMENT PLAN                                                                                             |      |          |                    |
| DATE<br>FEB 2014   |      |          | SCALE<br>1:500 @A1 |
| DRAWING NO.<br>P.01.22   |      |          | REV<br>MH / DAH    |
| DRAWING - STATUS<br>PLANNING                                                                                                  |      |          |                    |

LHC GROUP  
www.lhc.net

EXETER 01392 444334  
PLYMOUTH 01752 893368  
SOUTHAMPTON 08450 714565

CONTRACTORS MUST CHECK ALL DIMENSIONS ON SITE. ONLY POLYMER DIMENSIONS ARE TO BE WORKED FROM. DIMENSIONS MUST BE REPORTED TO THE ARCHITECT BEFORE PROCEEDING. © 1995 DRAWING & COPYRIGHT