
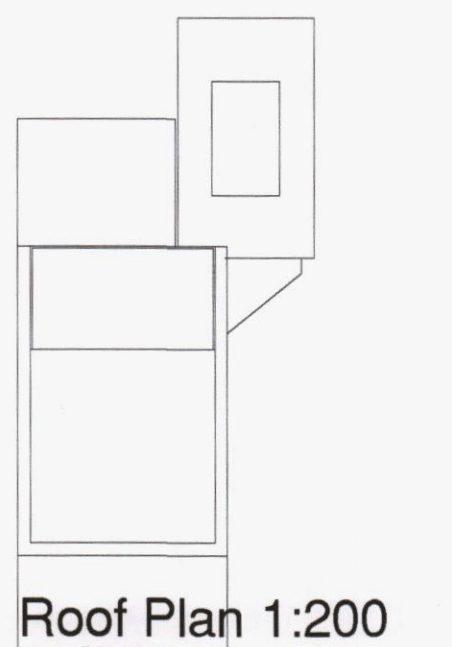
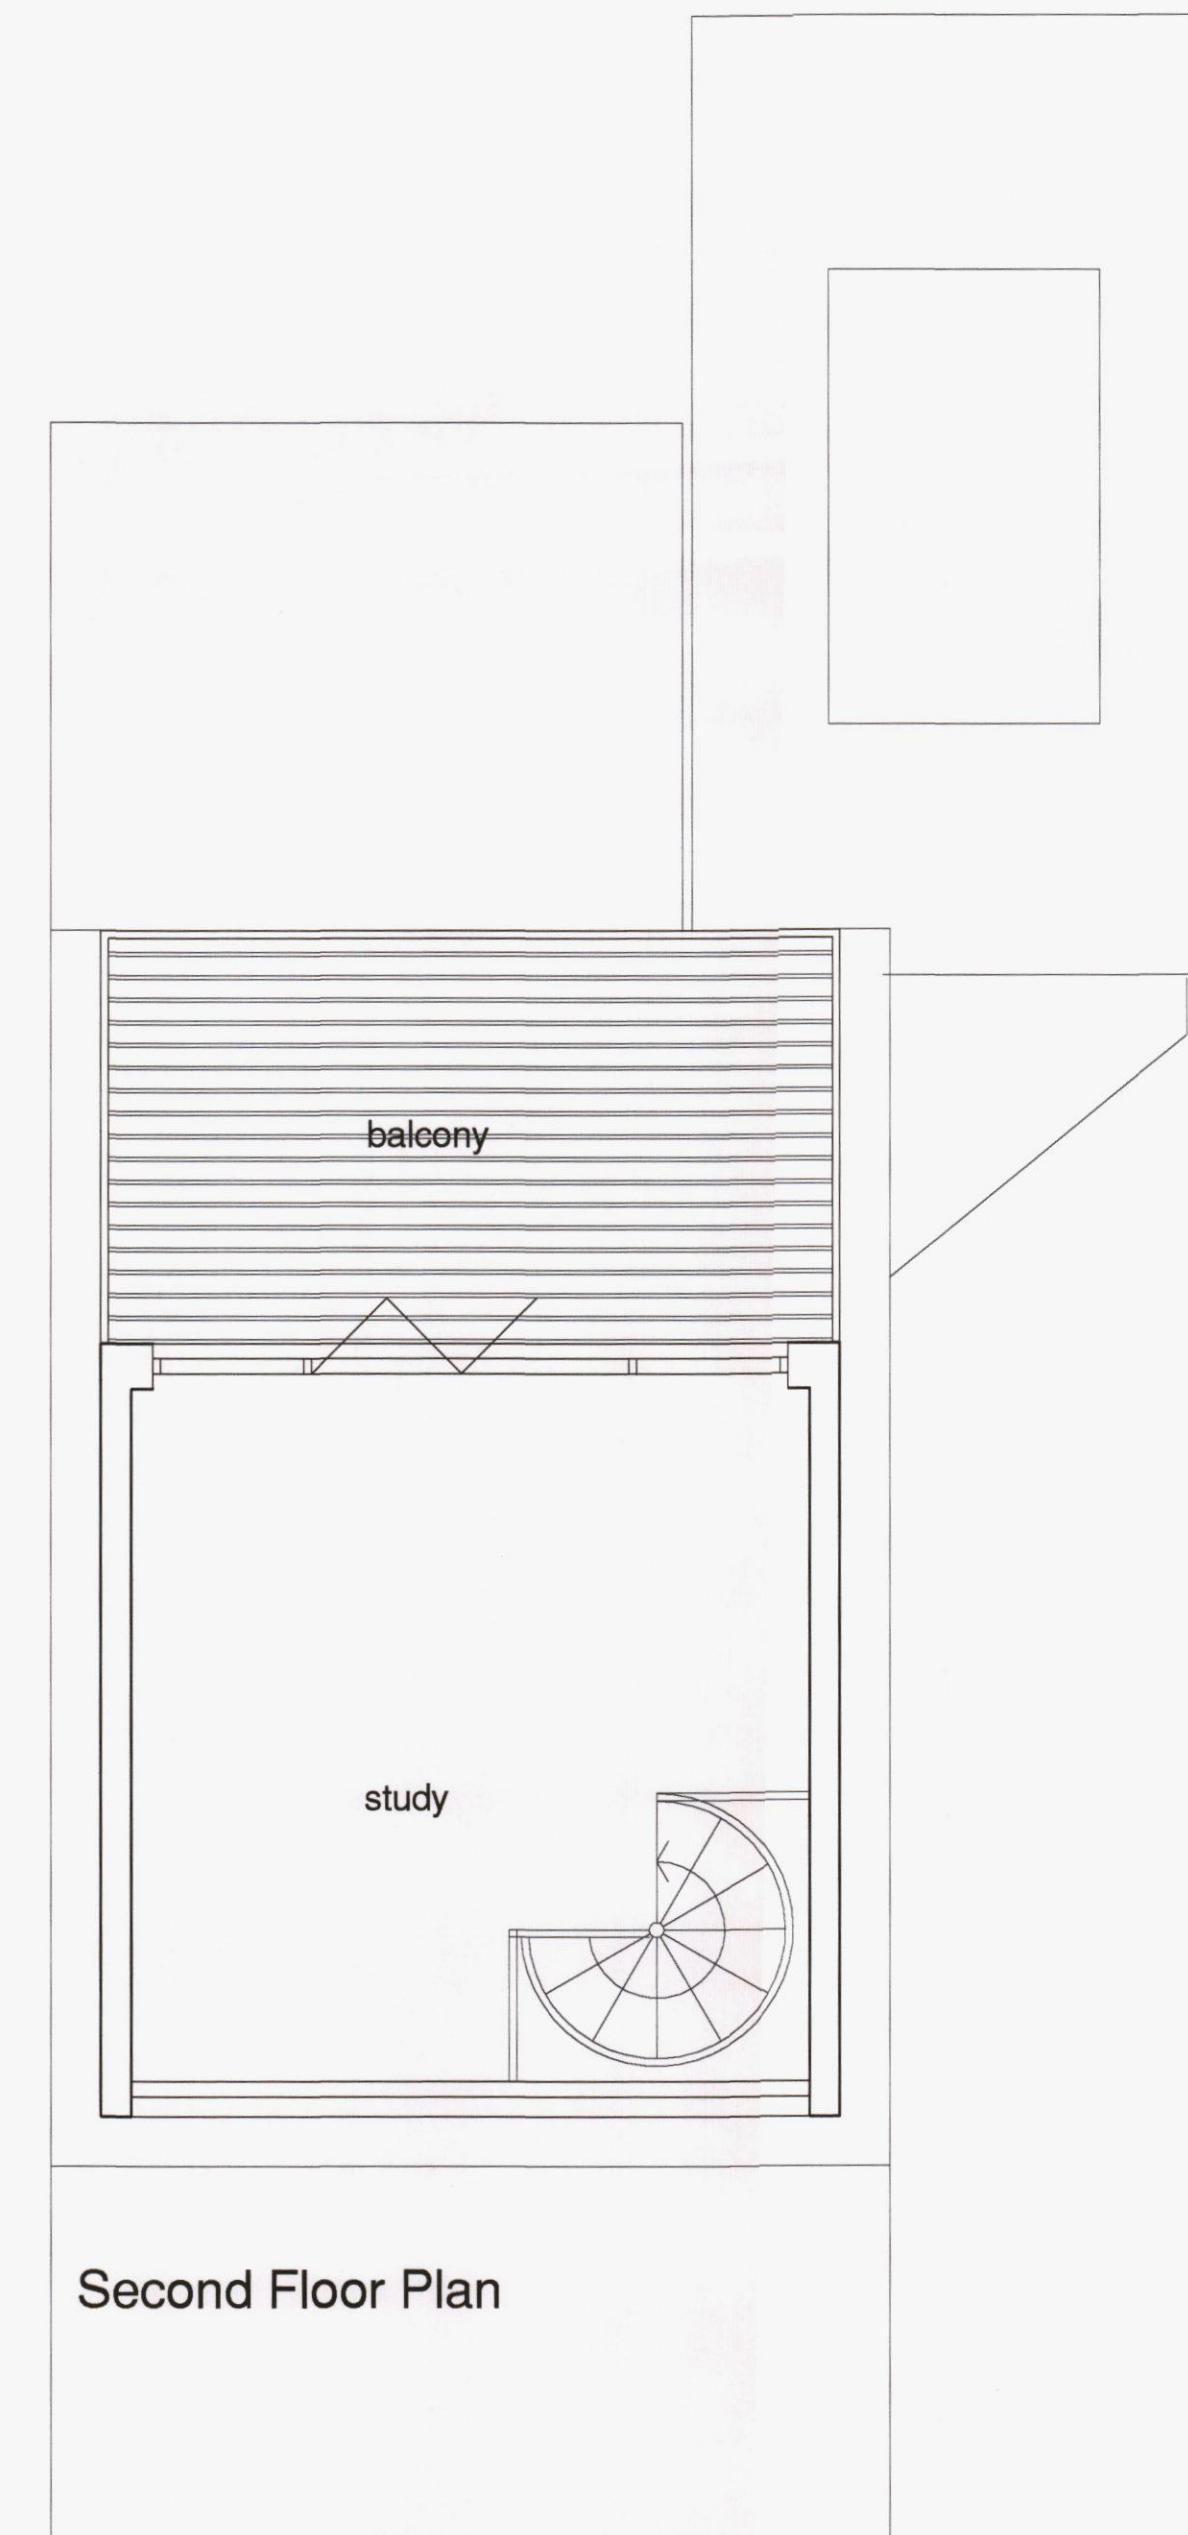
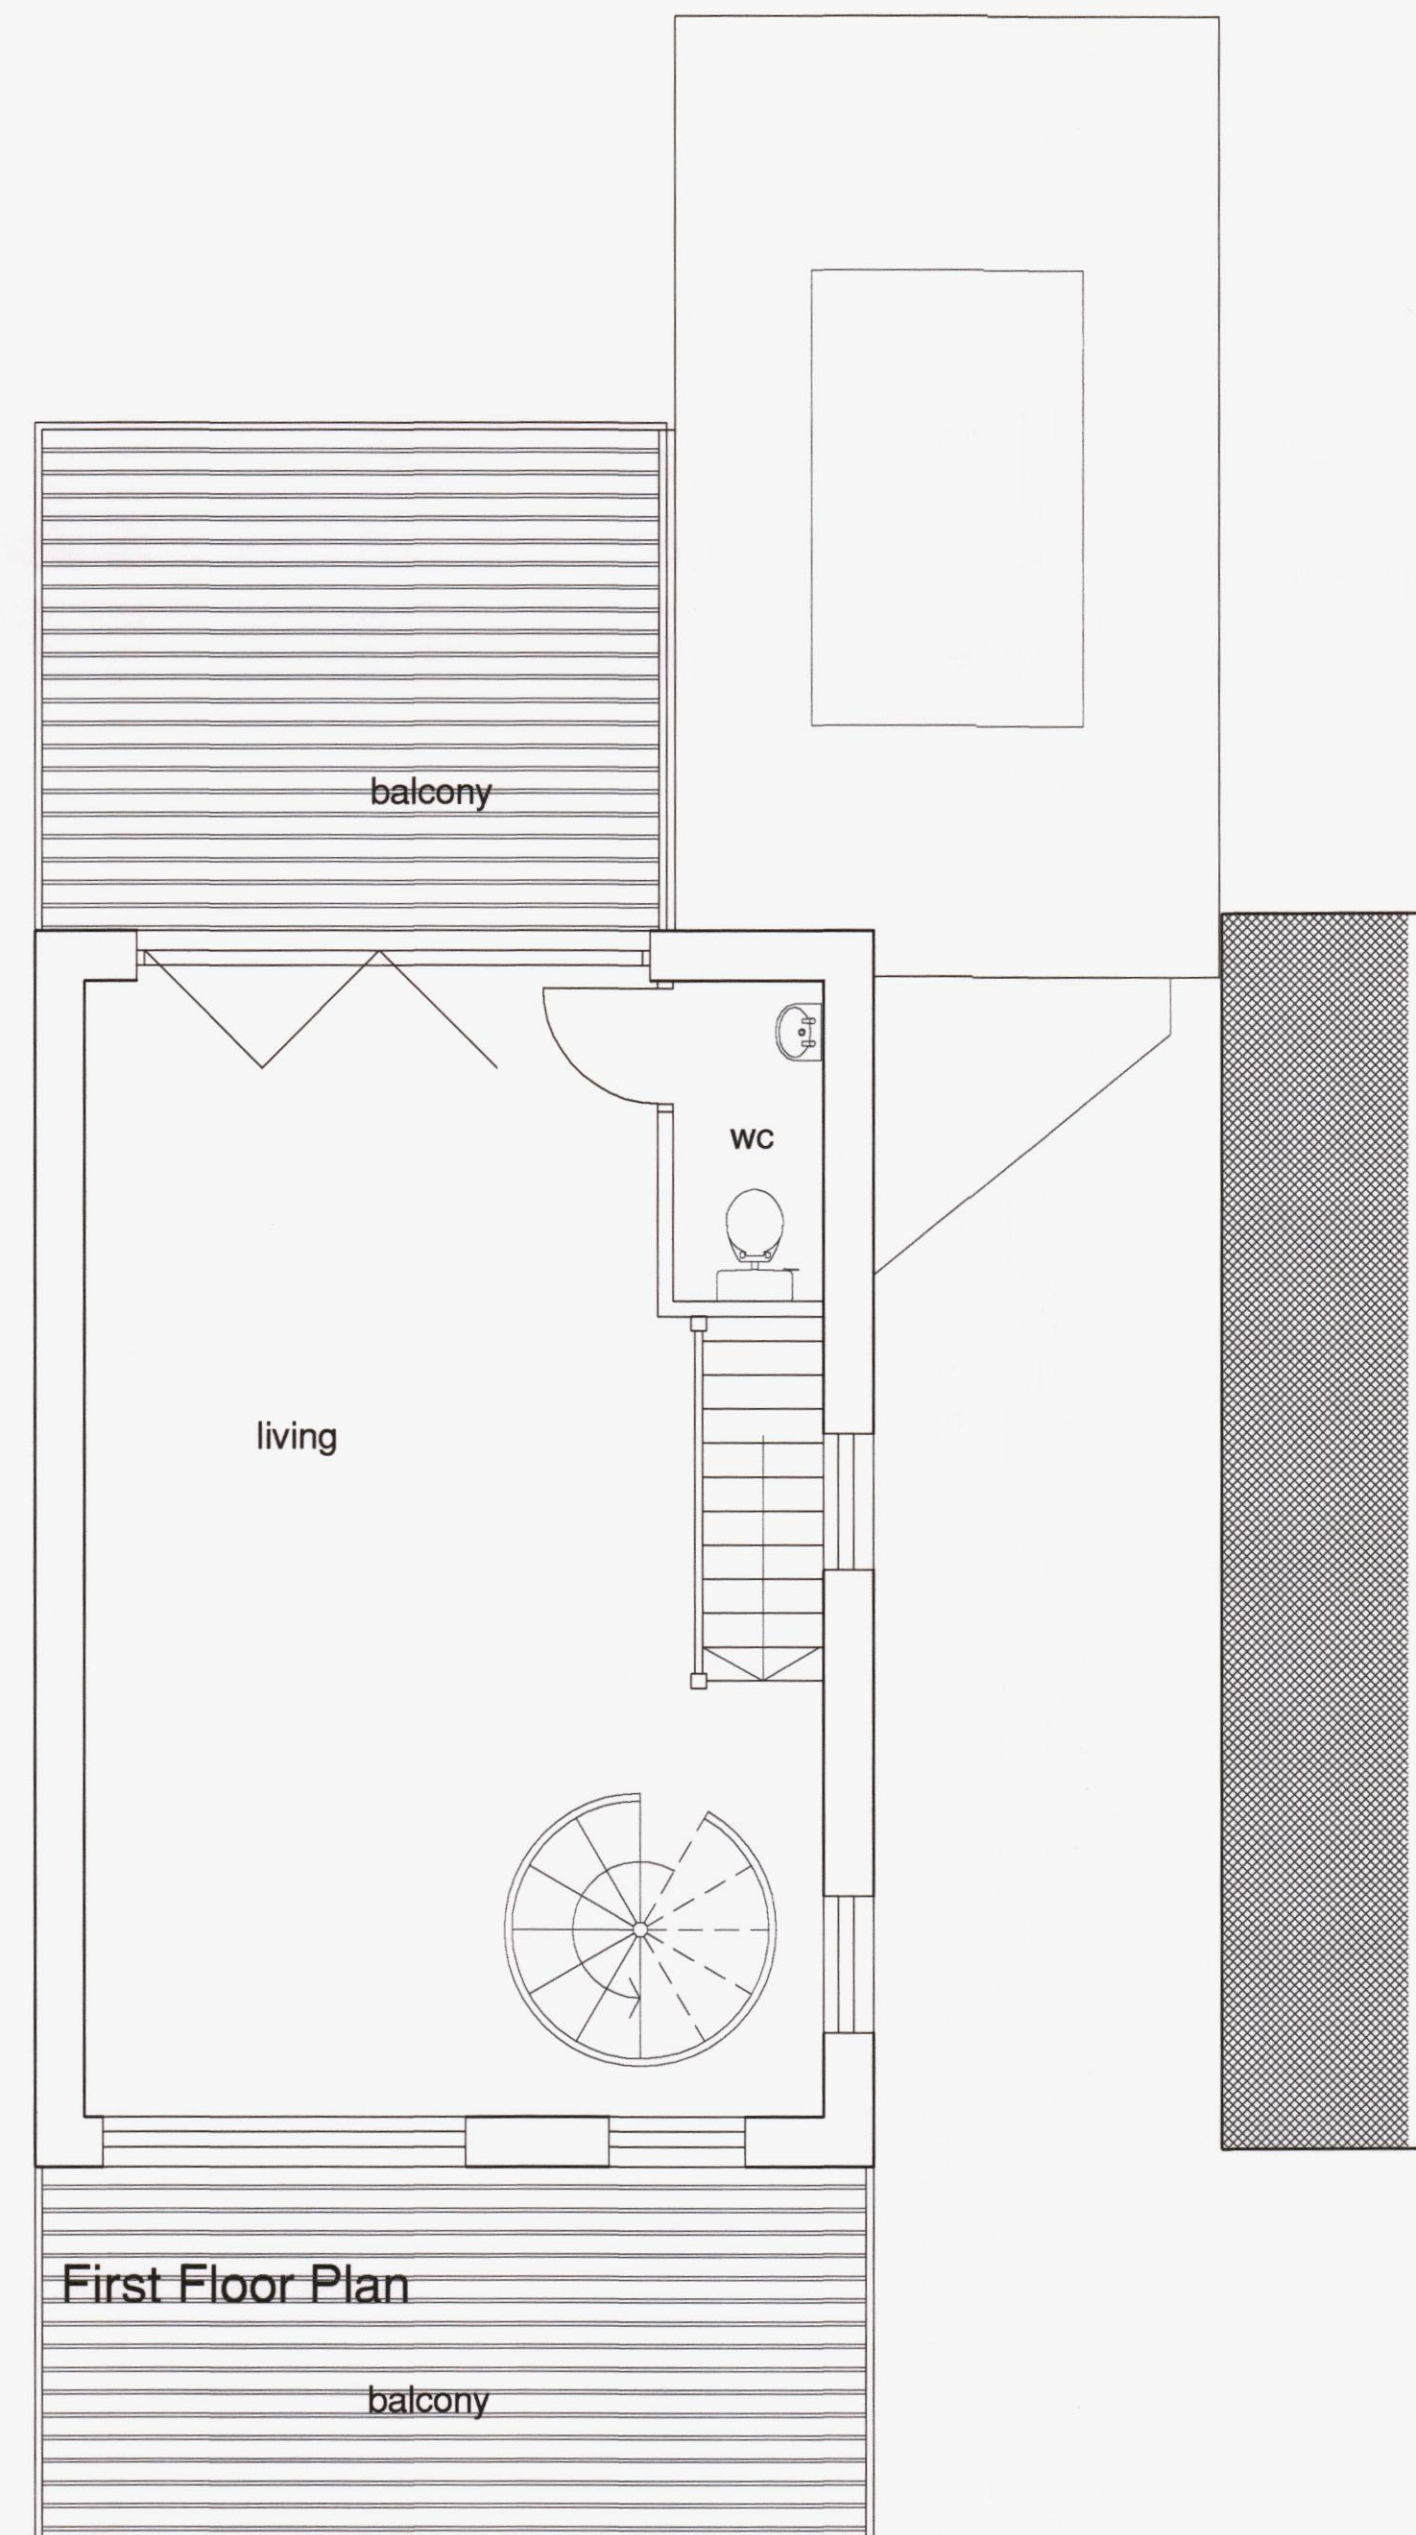
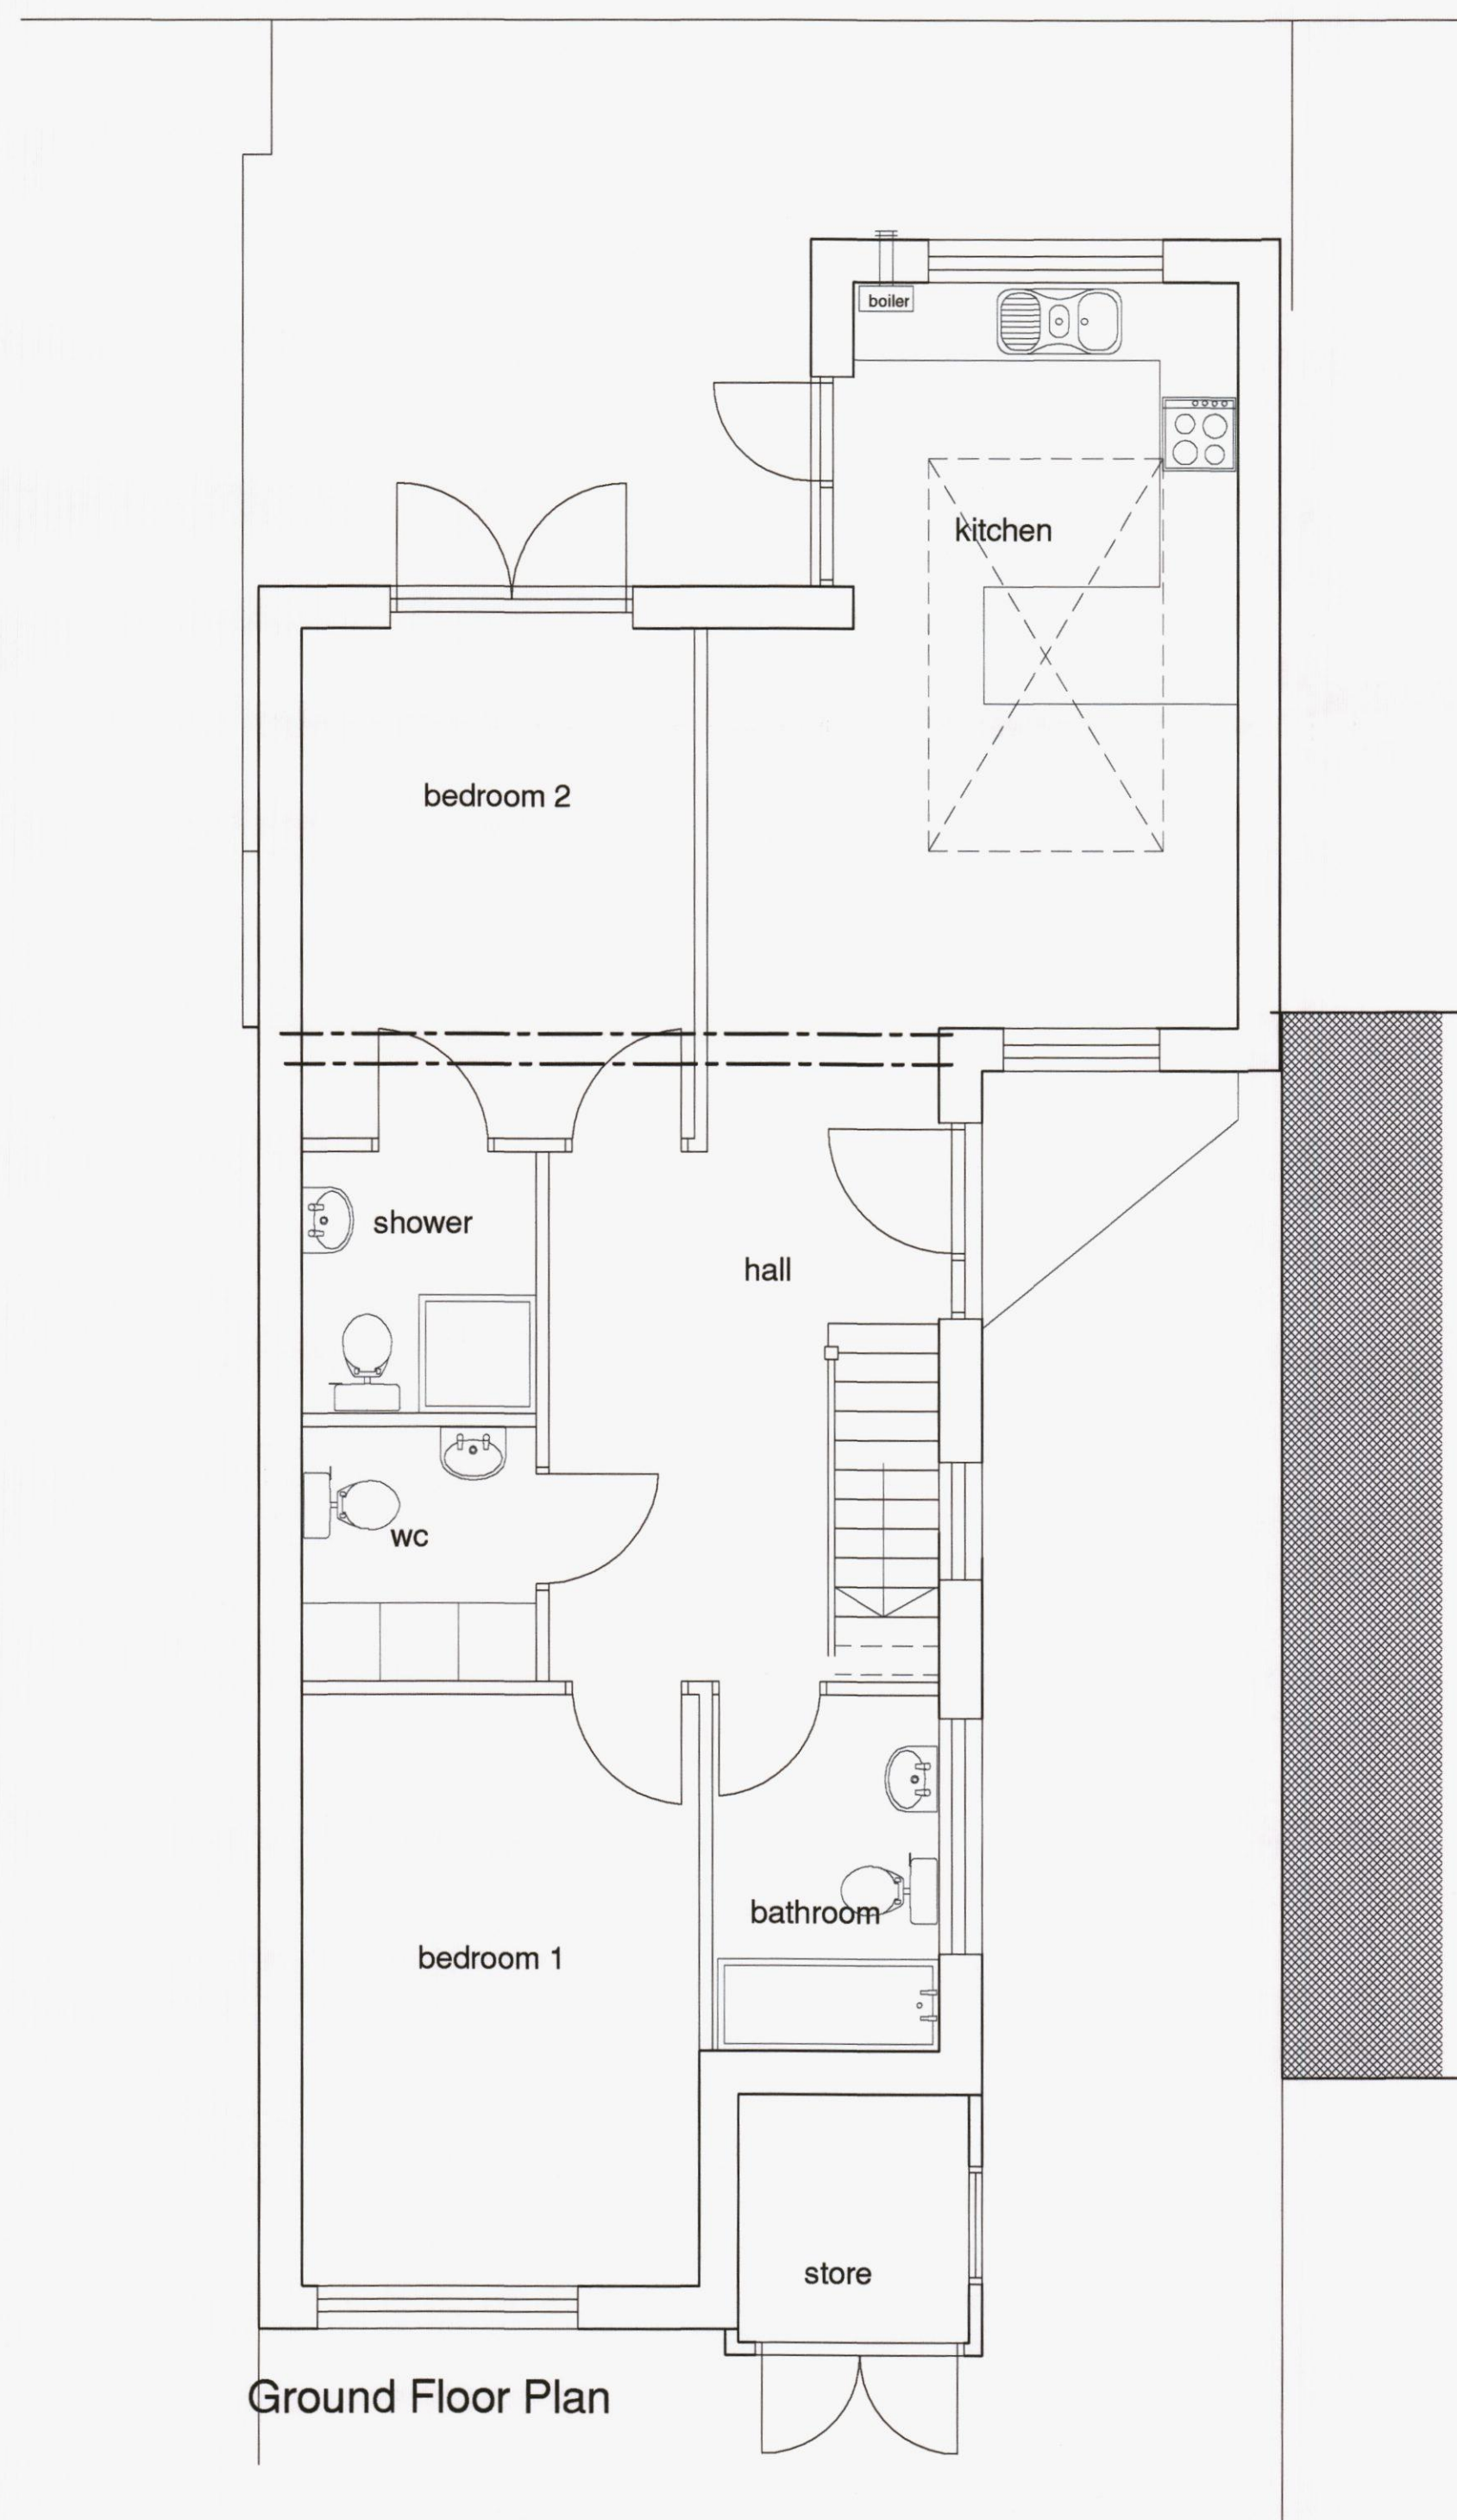


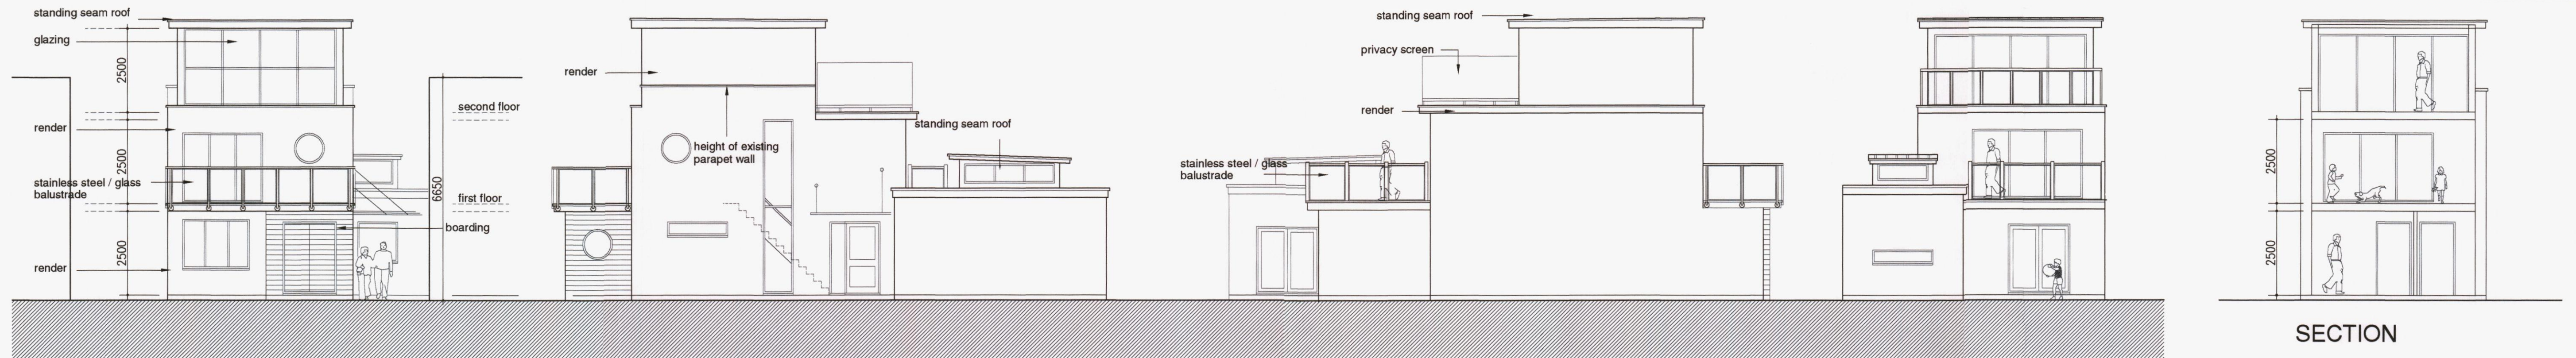

J	Minor revisions	mw	02.04.14	
H	Kitchen roof height raised, bed 1 extended, internal alterations	mw	07.11.13	
G	Roof height / pitch revised	mw	18.09.13	
F	Roof height reduced	mw	29.07.13	
E	Second floor parapet revised	mw	02.05.13	
D	Minor amendments	mw	26.04.13	
C	Parapet wall height revised to front	mw	15.04.13	
B	Parapet walls revised to front & rear. Additional dims added	mw	15.04.13	
A	Dimensions added	mw	15.04.13	Chk / Date
-	Original Issue			
Rev		Down / Date	Chk / Date	

This drawing is copyright and must not be disclosed to third parties without permission
Scaled dimensions are not to be used for construction

4 Queensgate
Queens Road
Fareham
Hampshire
PO16 0NW

Tel: 01329 288911
Fax: 01329 221913
E-mail: admin@m2architecture.com

m2
architecture
architectural technologist

PROJECT

Proposed Alterations to
20 Sandy Beach Estate
Hayling Island

CLIENT

Mr J McMahon

DRAWING TITLE

Plans, Elevations



PROJECT NO.	DRAWING NO.	REV.	SCALE
11021	107	J	1:50 1:100