



PHYSICAL SCALE IN METERS @ 1:100


NOTES:
This drawing has been produced solely for PLANNING/DESIGN.
Do not Scale from this Drawing except for planning purposes.
Any drainage shown is presumed and to be checked on site
before commencement of works.
This drawing is the copyright of MF Designs Ltd.

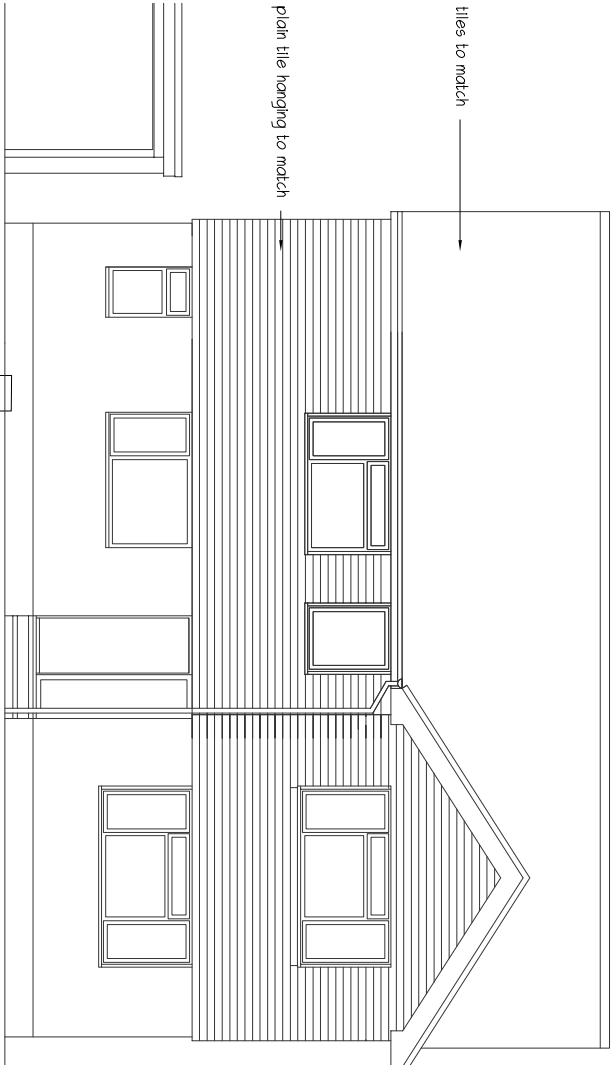


Proposed Northeast

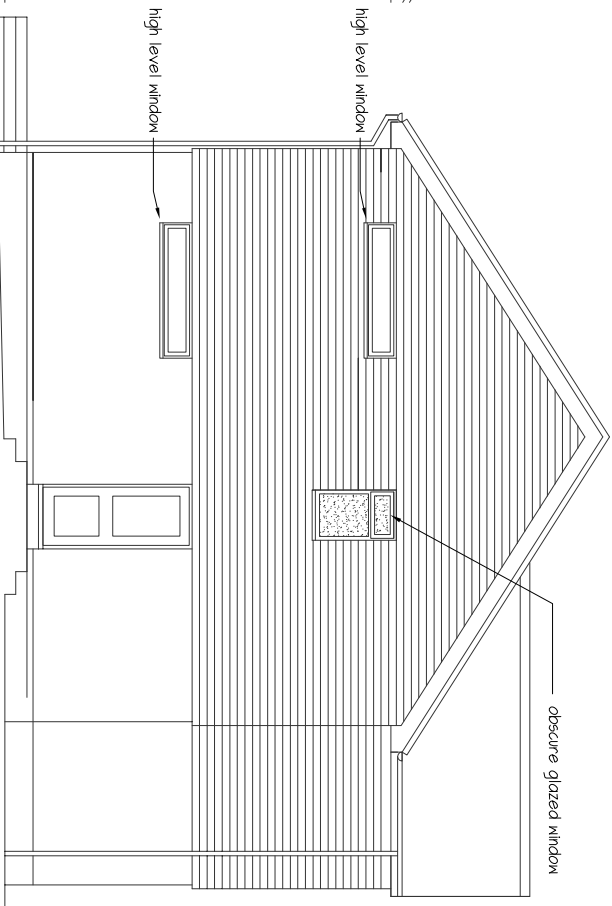


Proposed Southeast

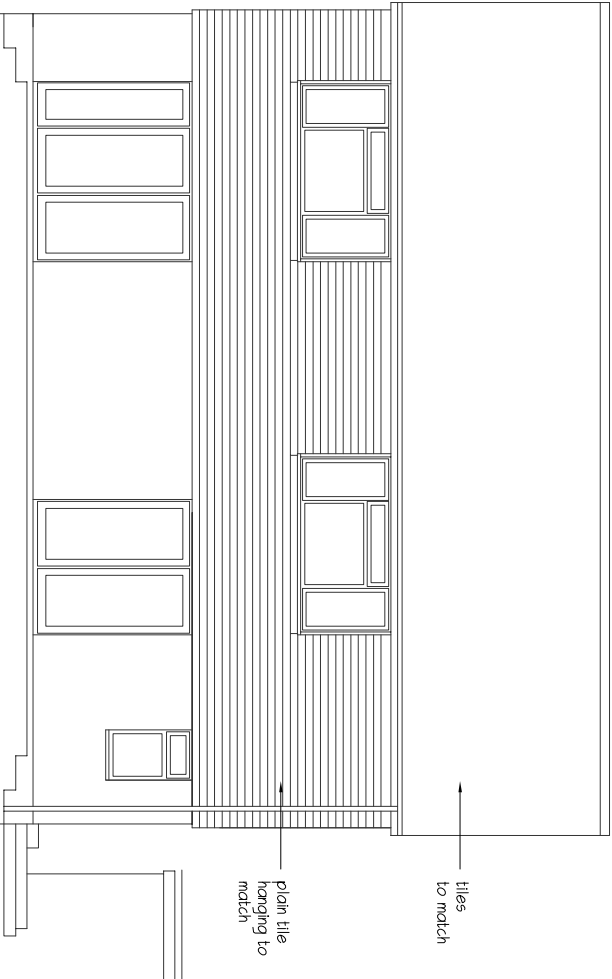

Proposed Southwest

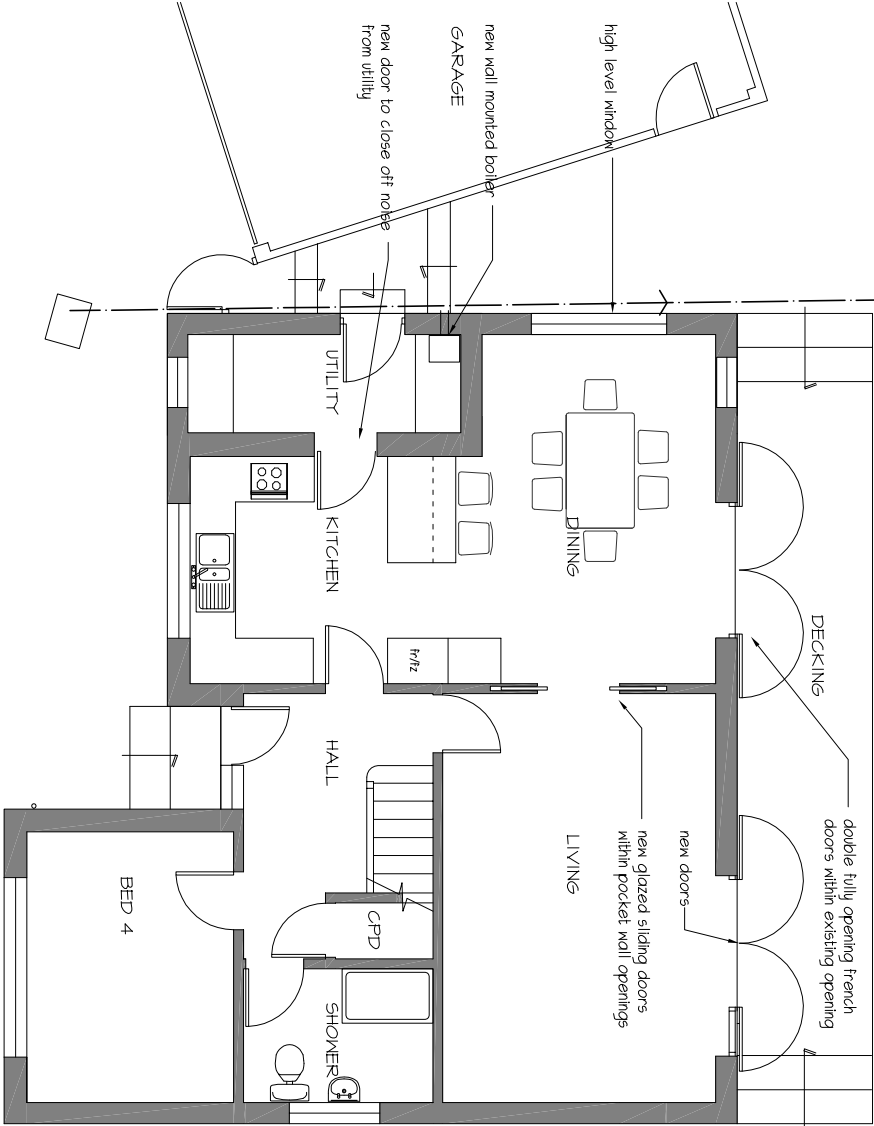

Proposed Ground

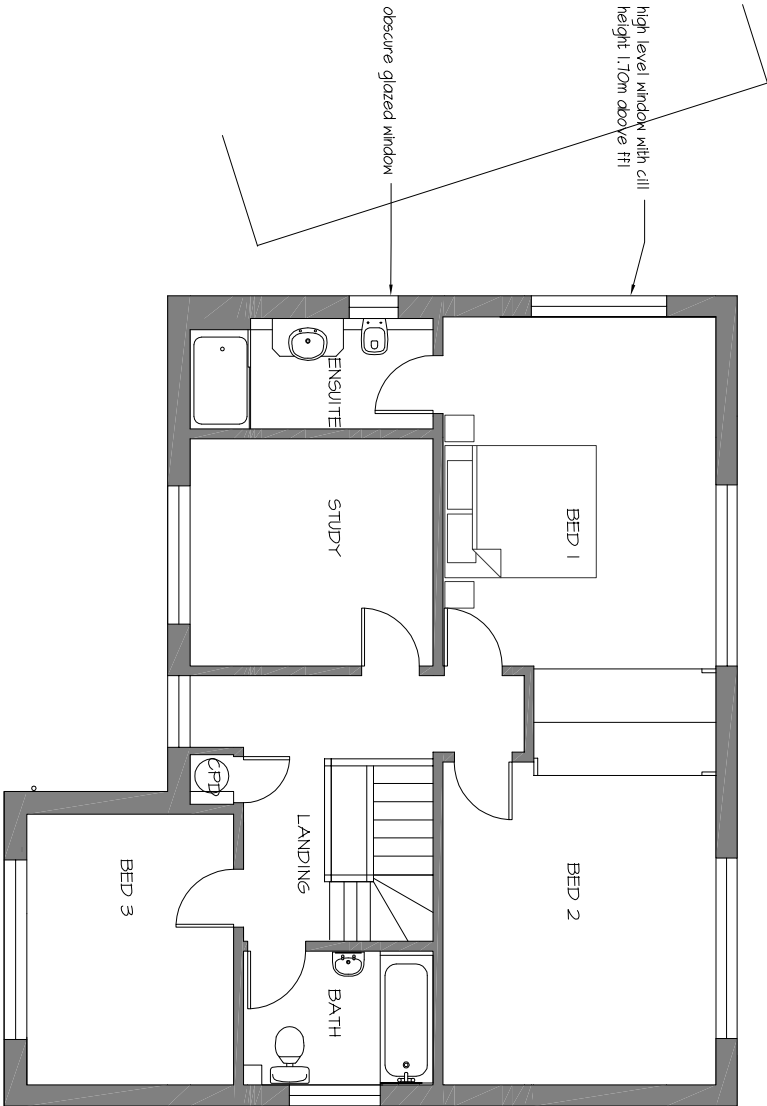

Proposed First



mf designs ltd

Chartered Architects

52 King Street • Emsworth • Hampshire • PO10 7AZ
Director: Martin Farrer RIBA • Co Registration No.4507379

Uff 01243 377766
e admin@mfdesigns.org.uk



EXTENSION & ALTERATIONS - 46 Christopher Way, Emsworth, PO10 7QZ

Date: Jan 2014
Scale: 1:100

Job No: 3087
Dwg No: P_01