


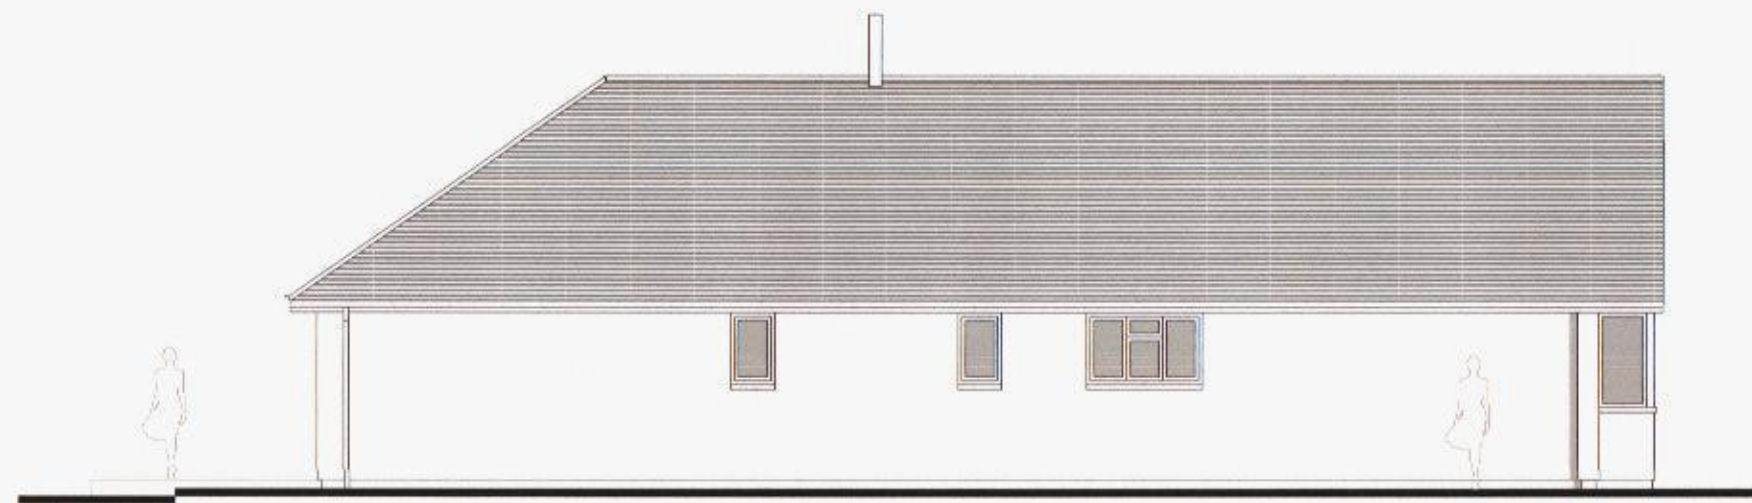

Proposed North West Elevation at 1:100 scale



Proposed South East Elevation at 1:100 scale



Proposed North East Elevation at 1:100 scale




Proposed South West Elevation at 1:100 scale



Existing North West Elevation at 1:100 scale



Existing South East Elevation at 1:100 scale

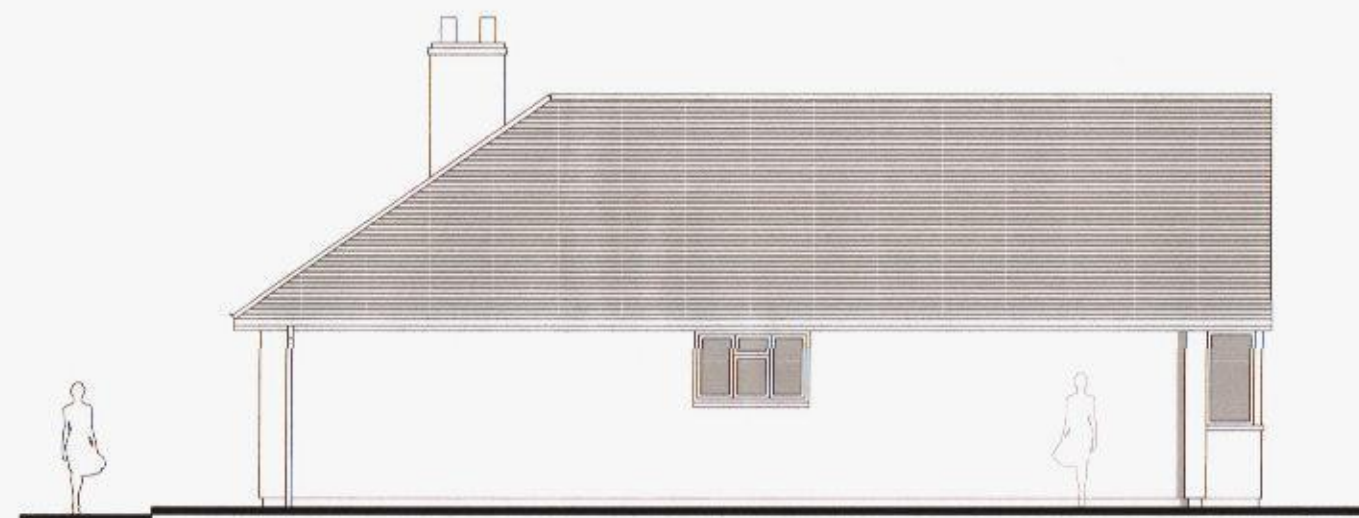


Existing North East Elevation at 1:100 scale



Existing South West Elevation at 1:100 scale

RECEIVED
- 2 SEP 2014
HBC Development Control

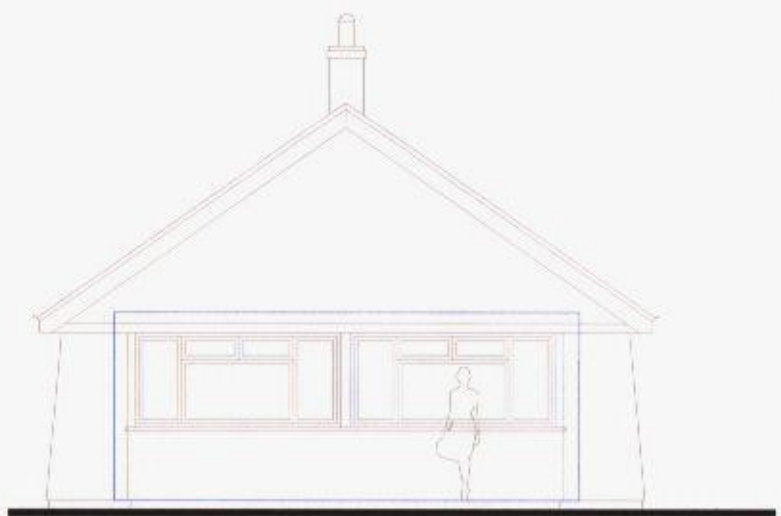


Existing Section at 1:100 scale

Based on North West Elevation




Proposed Section at 1:100 scale


Based on South East Elevation

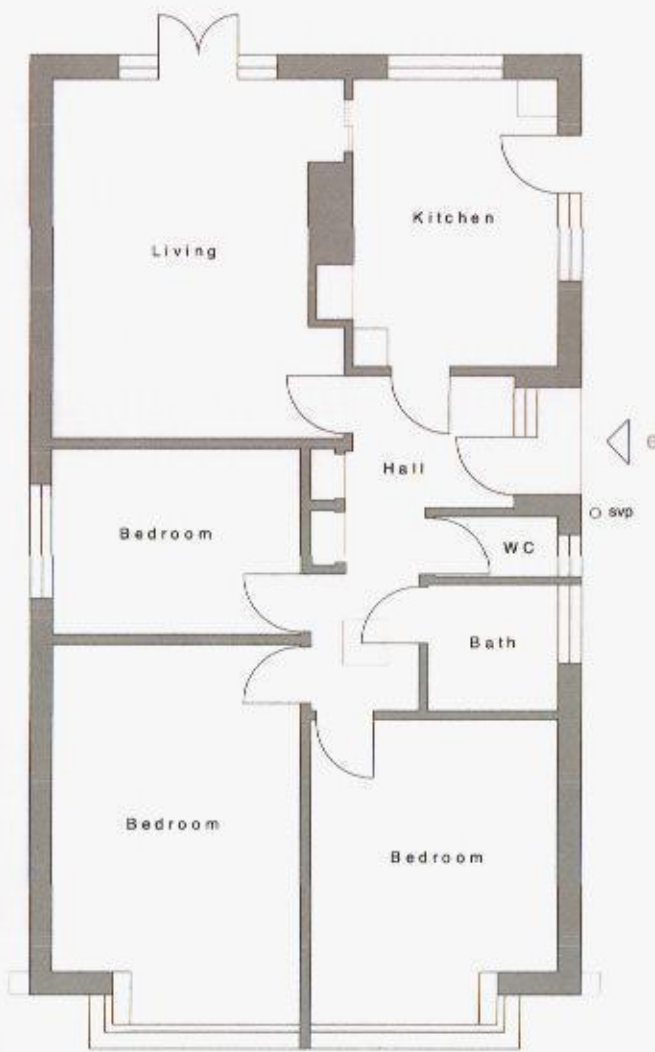


Existing Ground Floor Plan at 1:100 scale

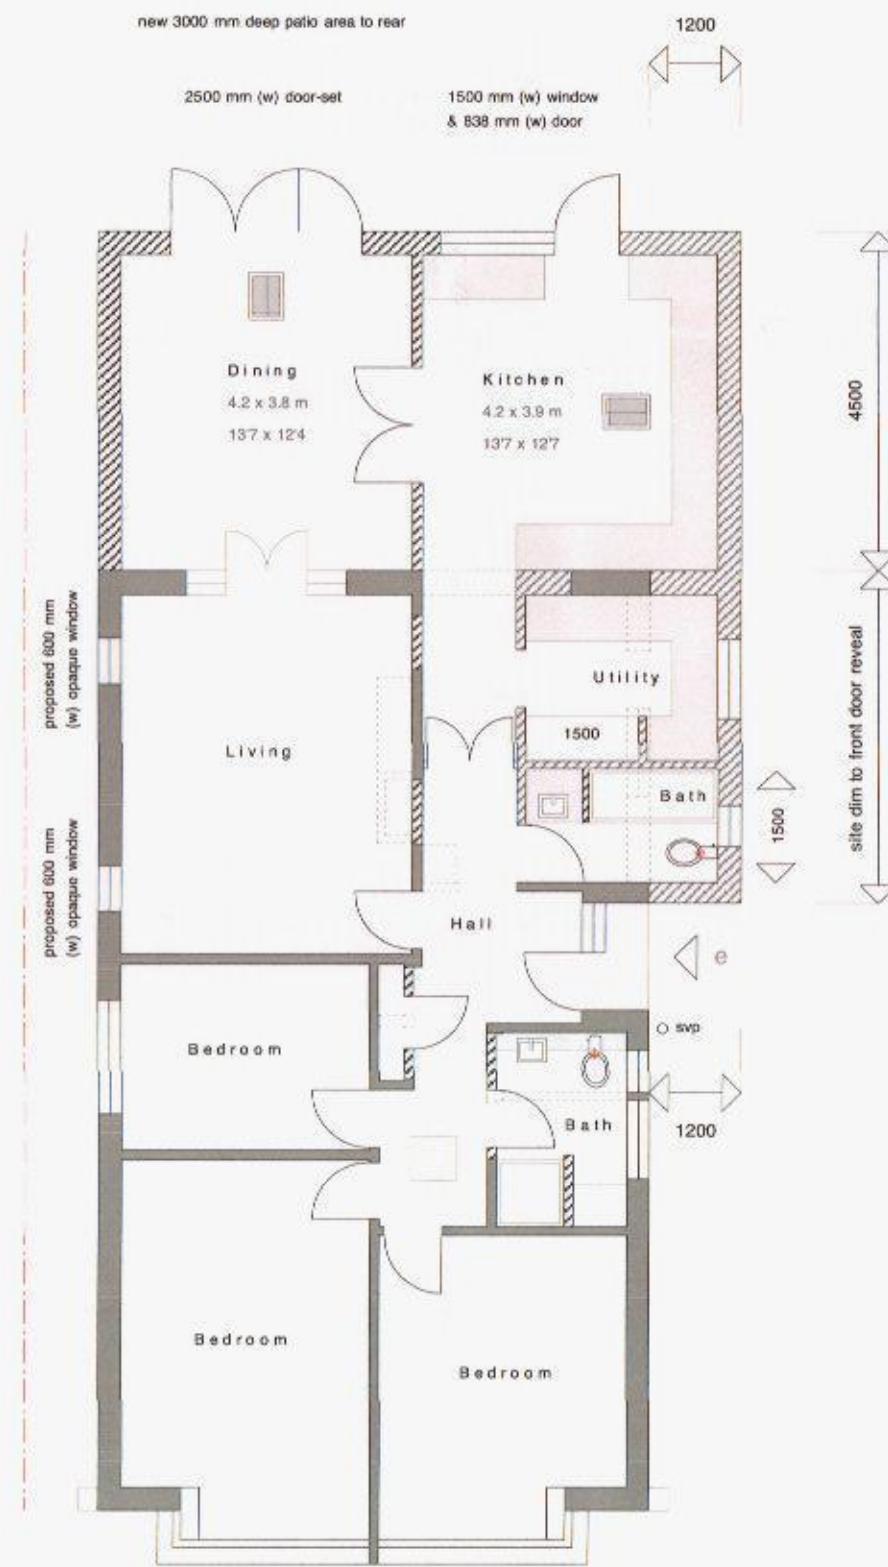

Proposed Ground Floor Plan at 1:100 scale

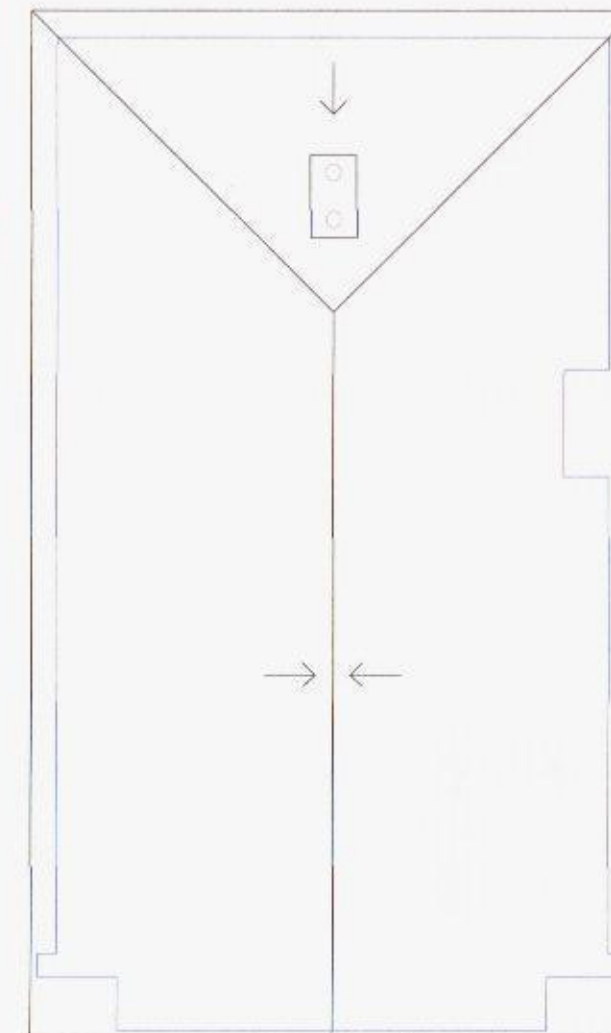

Existing Roof Plan at 1:100 scale

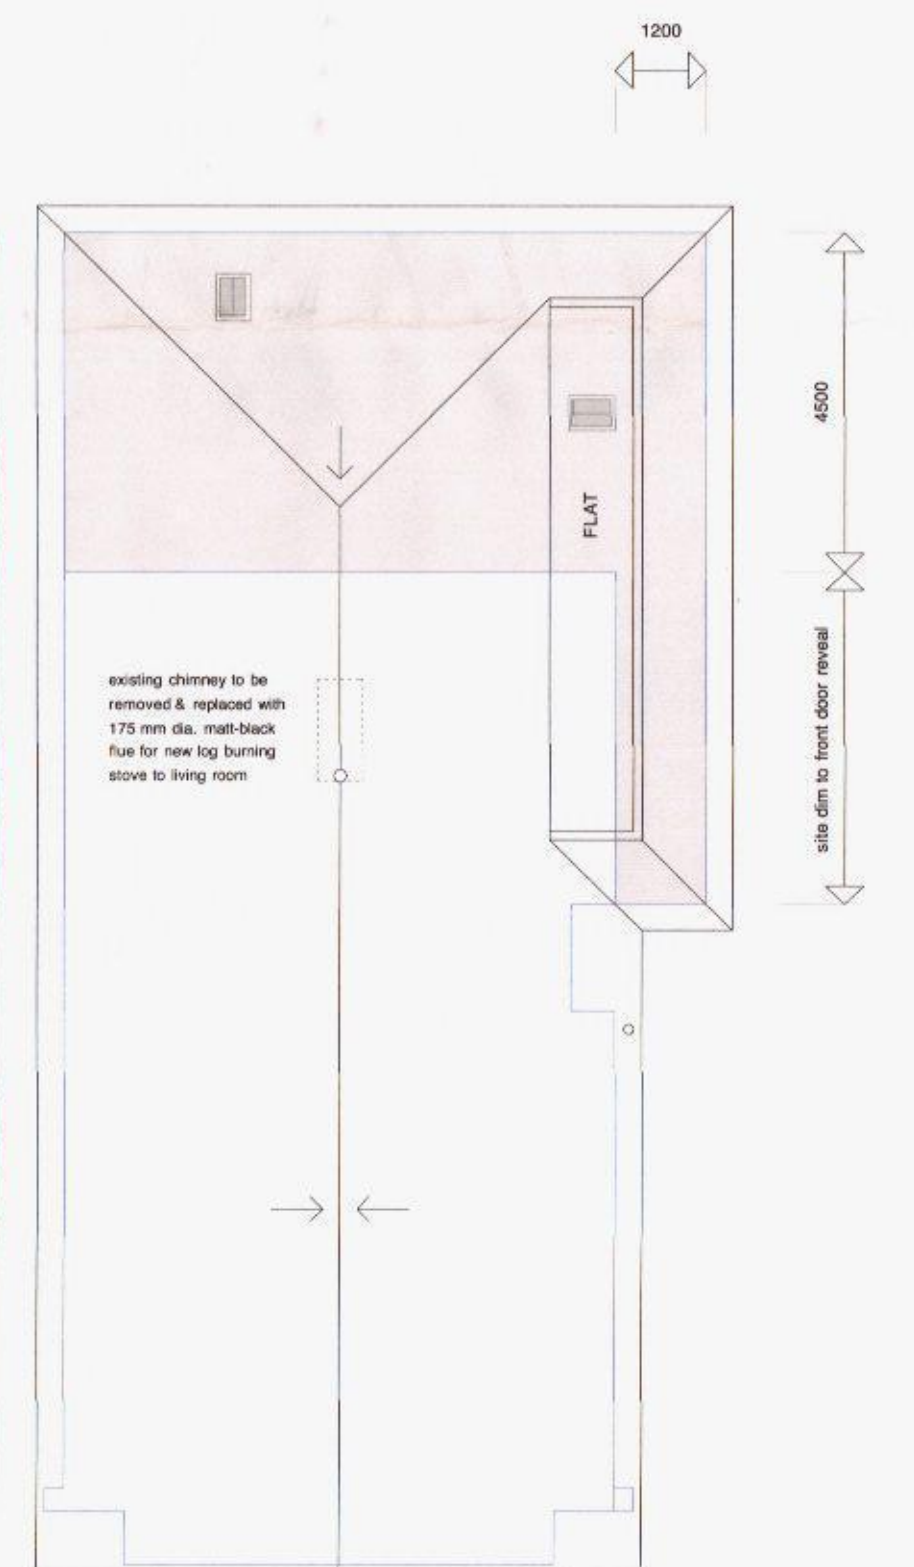

Proposed Roof Plan at 1:100 scale

CLIENT	Mr & Mrs A Southwell		NOTES 1. DRAWINGS ARE NOT TO BE SCALED EXCEPT FOR PLANNING PURPOSES. 2. SCALE BAR FOR PLANNING PURPOSES ONLY. 3. ROOM DIMENSIONS WHERE SHOWN ARE APPROXIMATE. 4. ALL DIMENSIONS TO BE CONTRACTOR-CHECKED ON SITE BEFORE USE. 5. PROPOSED DRAWINGS ARE SUBJECT TO LOCAL AUTHORITY PLANNING / URB & BUILDING REGULATIONS APPROVAL. 6. ALL DIMENSIONS MUST BE CHECKED AND CONFIRMED BY CONTRACTOR PRIOR TO ANY CONSTRUCTION WORKS TAKING PLACE. 7. THESE ARE NOT SURVEY DRAWINGS. 8. DRAWINGS REMAIN COPYRIGHT OF CORINTHIAN ARCHITECTURAL DESIGN AND CANNOT BE REPRODUCED OR USED BY ANOTHER PARTY WITHOUT PRIOR WRITTEN CONSENT.
SITE	76 Westbourne Avenue, Emsworth, PO10 7QU		
PROJECT	Proposed Extensions & Alterations		
DRAWING	001 Proposed Scheme		
DATE	01 09 14		
AUTHOR	AH		
STATUS	PL		
SCALE	1: 100 @ A1	0m1m2m3m SCALE BAR @ 1: 100	
			CORINTHIAN ARCHITECTURAL DESIGN 8 Davys Court, Funtlington, Chichester, West Sussex. PO18 9LG 01243 576 078 > contact@corinthianad.co.uk > www.corinthianad.co.uk