


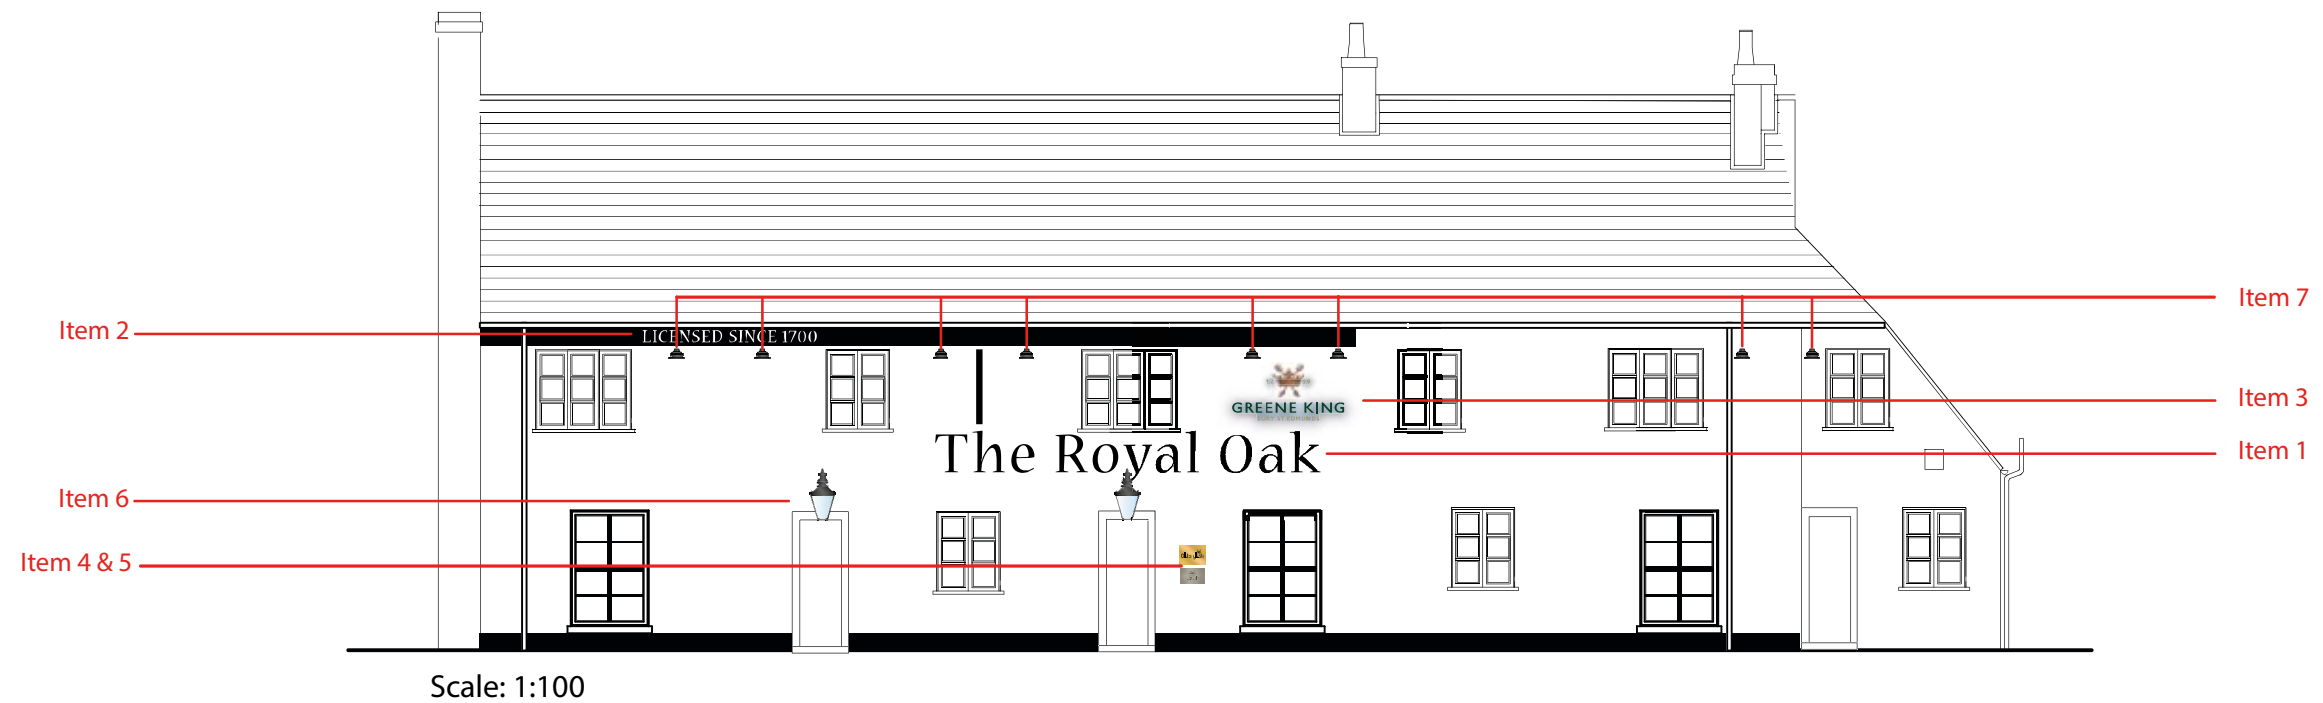

Unit A4, Walsall Enterprise Park,
Regal Drive, Walsall, WS2 9HQ

T: 01922 635 726 F: 01922 659 940
www.morgansignsanddesign.co.uk

Client: Greene King - OEI

The Royal Oak

19 Langstone High Street, Havant, PO9 1RY

Date: 01.07.14

Sheet: 1 of 4

Drawn by: L.N

Typefaces:

Nueva

Decorating Schedule: NB - Please refer to manufacturer paint swatches for true colour representation

Masonry to be coated white as existing
Plinths & fascias to be coated black as existing

This drawing must not be scaled,
the details on this drawing are
confidential and must not be
copied or disclosed without
written permission.

Copyright ©2014 Morgan Signs
and Design Ltd.