


PROPOSED SINGLE STOREY REAR ADDITION.  
11, GREENACRE GARDENS, PURBOOK, HANTS.  
FOR MR & MRS M. DENYER.

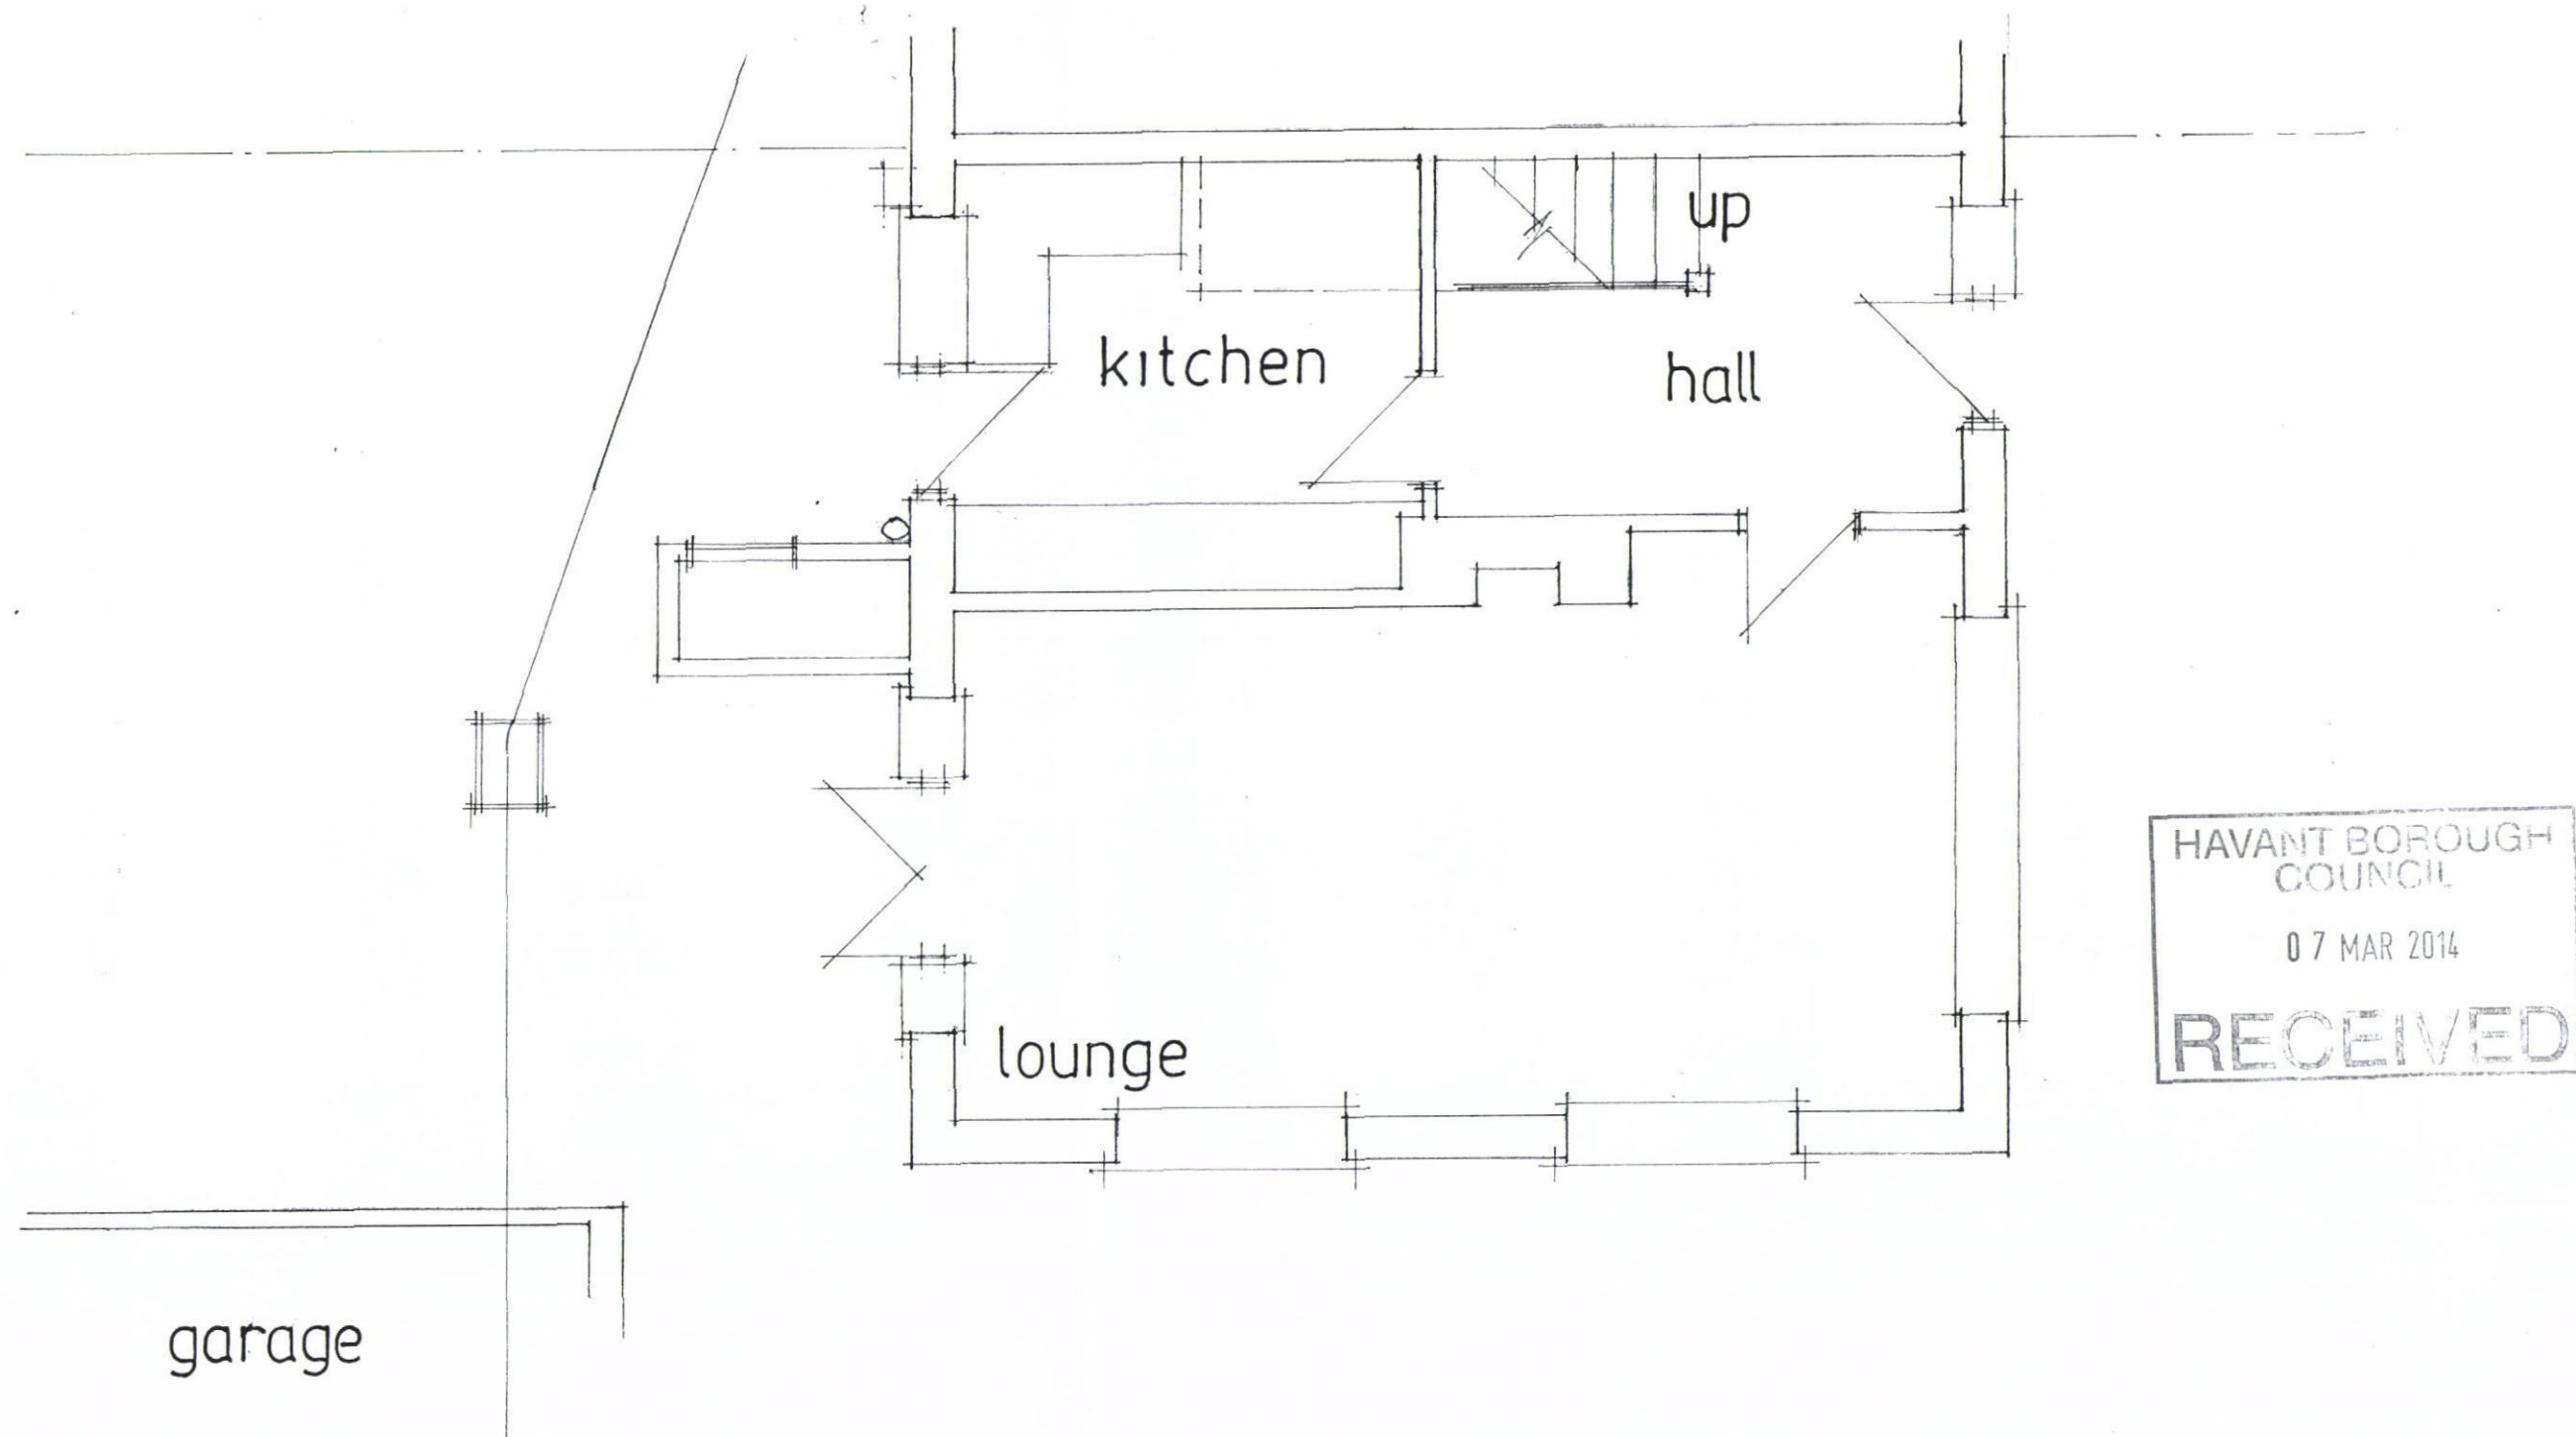

date feb 2014  
scale 1:50

EXISTING GROUND FLOOR

PETER J. WALKER MRICS  
CHARTERED SURVEYOR  
182 SEAFRONT, HAYLING ISLAND, HANTS  
PO11 9 AN

TEL: 02392 467571