



PROPOSED CARPORT
137, WEST LANE, HAYLING IS, HANTS
FOR MR & MRS D. SILVER

PLANNING ONLY DRAWING

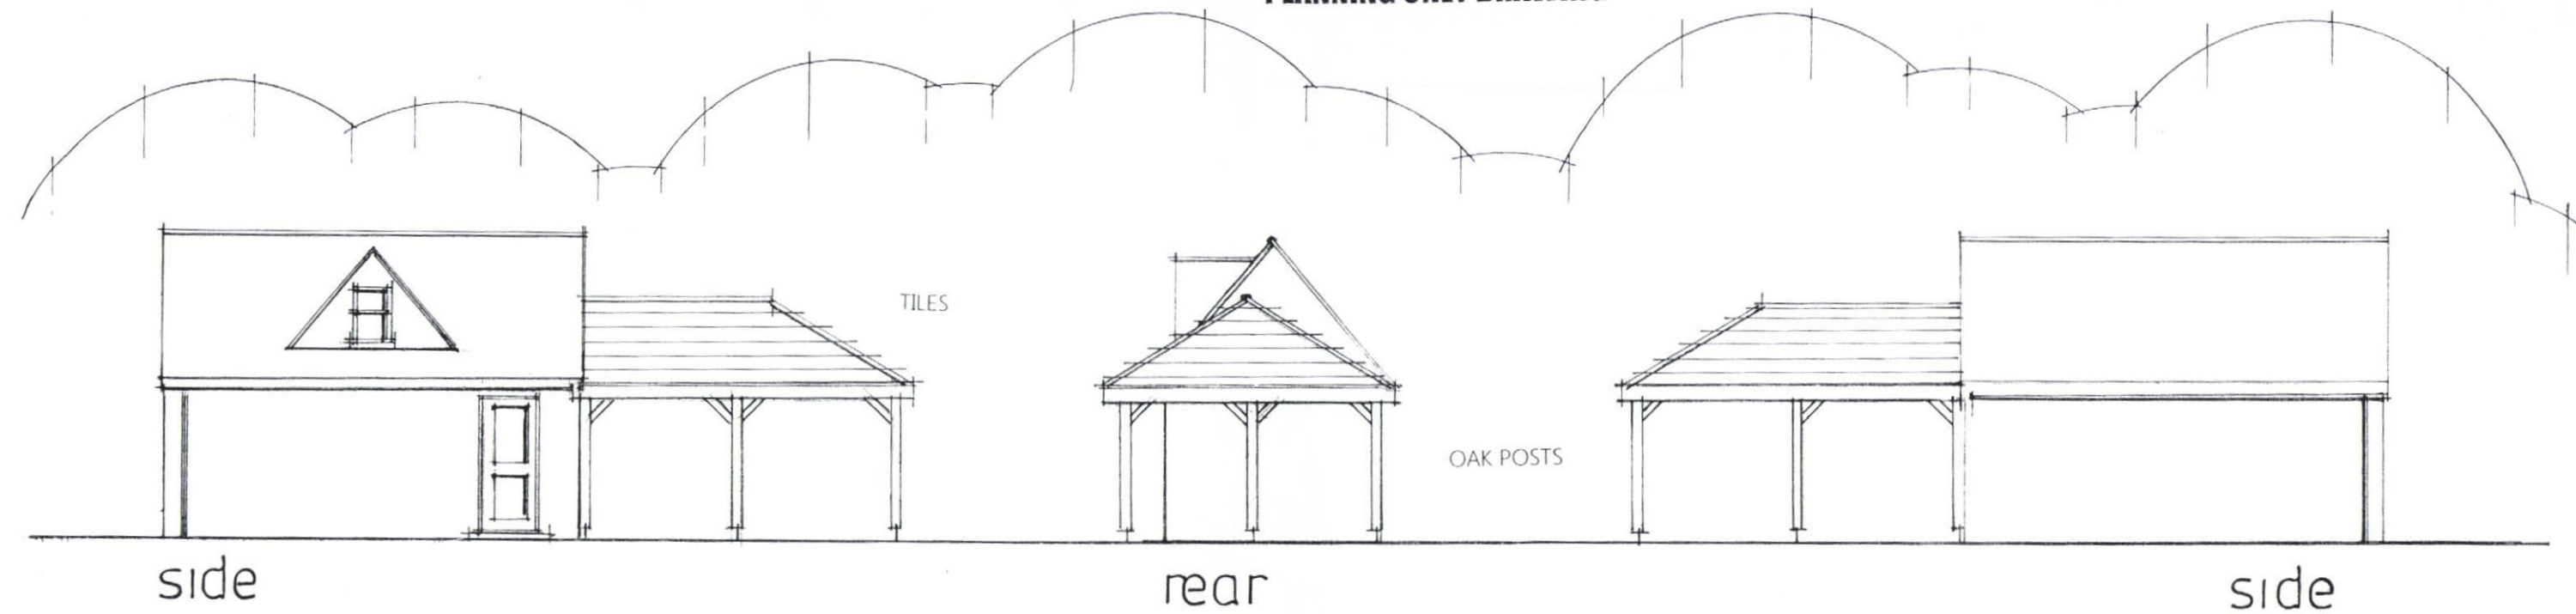

proposed elevations

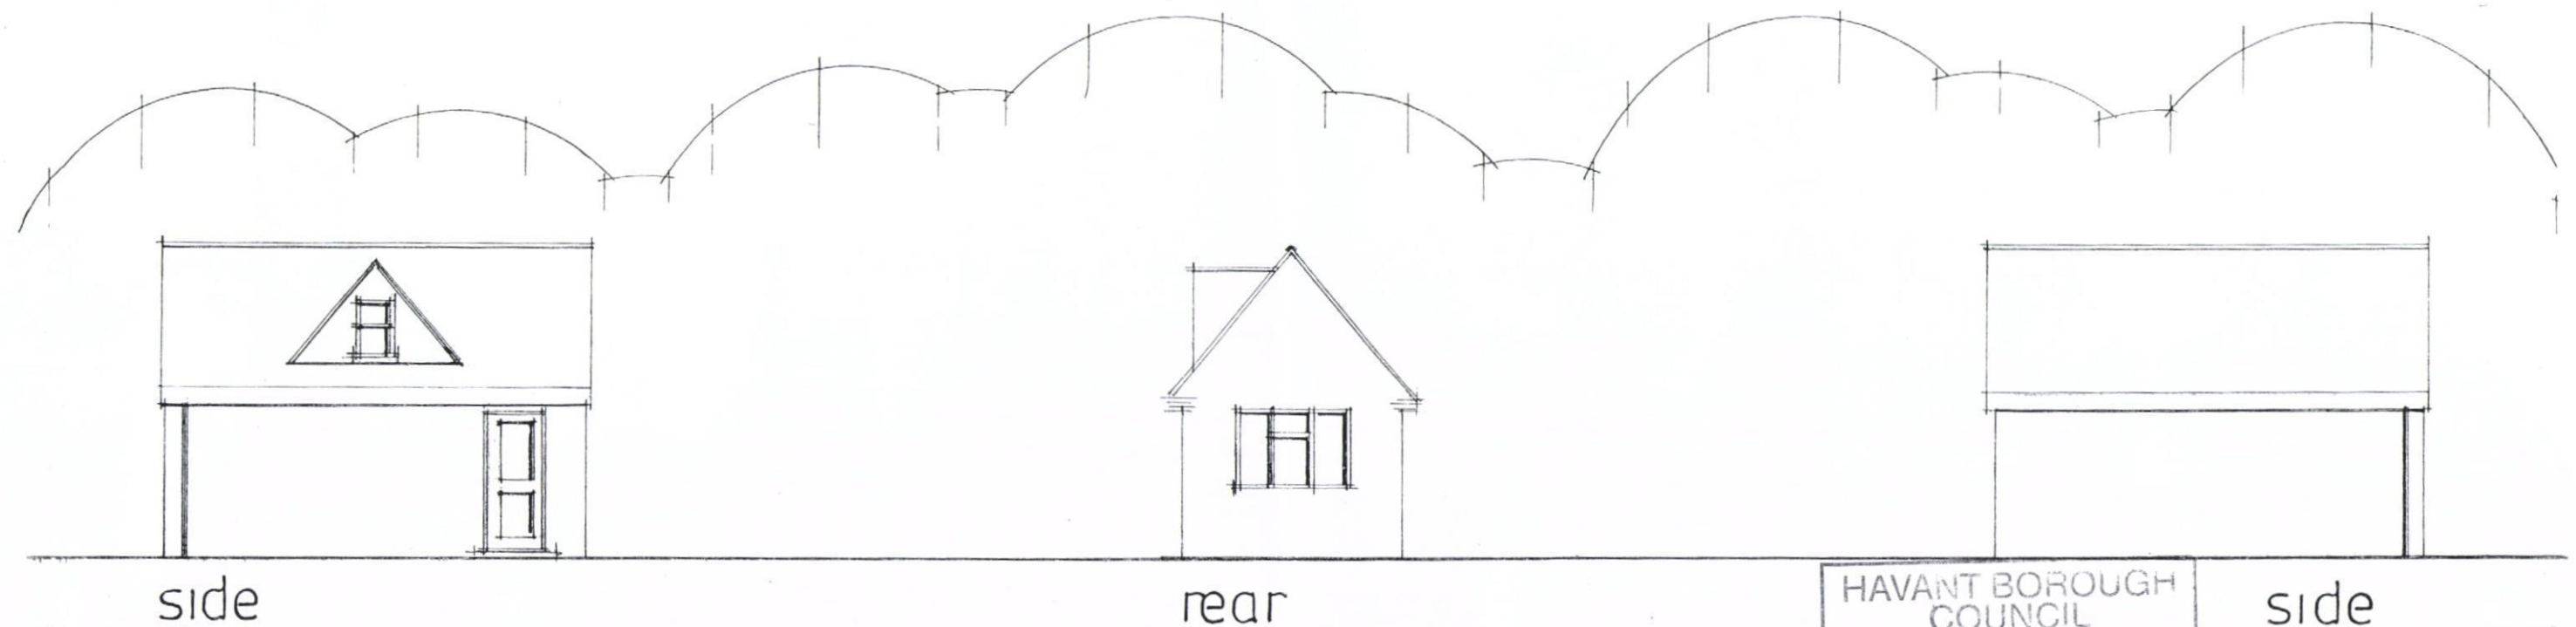

elevations

date mar 2014
scale 1:100

The builder/owner is to be completely responsible for the construction and structural integrity of the new carport.



Peter J. Walker MRICS
Chartered Surveyor
182 Seafront, Hayling Island
HANTS PO11 9AN
Tel: 02392 467571