


SOUTHERN WATER

HAVANT BOROUGH COUNCIL

26 FEB 2014

RECEIVED

SUB

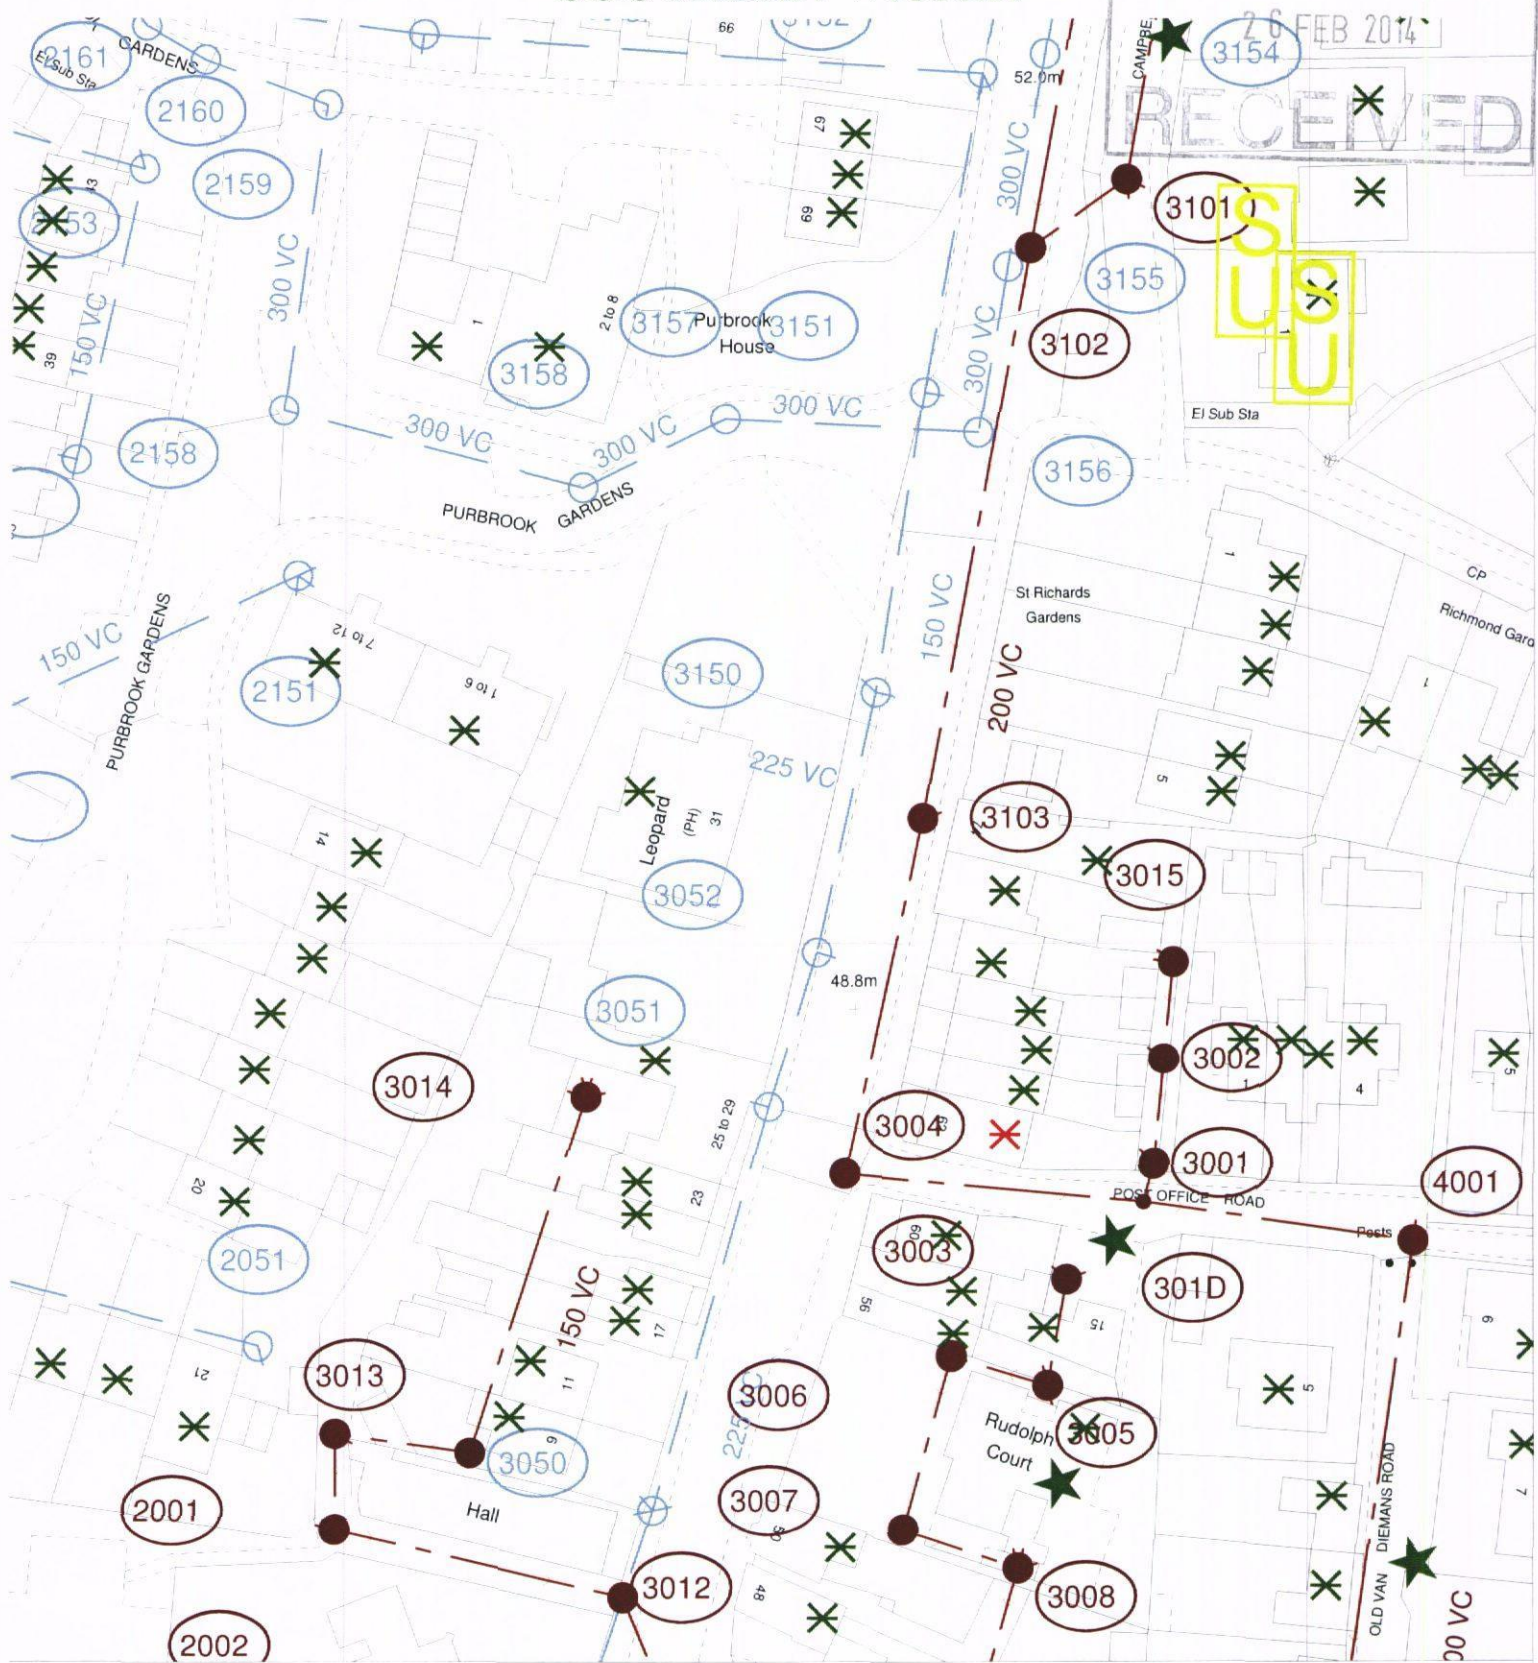

The positions of pipes shown on this plan are believed to be correct, but Southern Water Services Ltd accept no responsibility in the event of inaccuracy. The actual positions should be determined on site.

Based upon Ordnance Survey Digital Data with the permission of the controller of H.M.S.O. Crown Copyright Reserved Licence No. WU 298530

O.S. REF: SU6708SW

Scale: 1:754

Screen Print

WARNING: BAC pipes are constructed of Bonded Asbestos Cement

WARNING: Unknown (UNK) materials may include Bonded Asbestos Cement

Southern Water

Printed By: chandne

Date: 20-2-2014

Southern Water MapGuide Browser

Requested By:

