



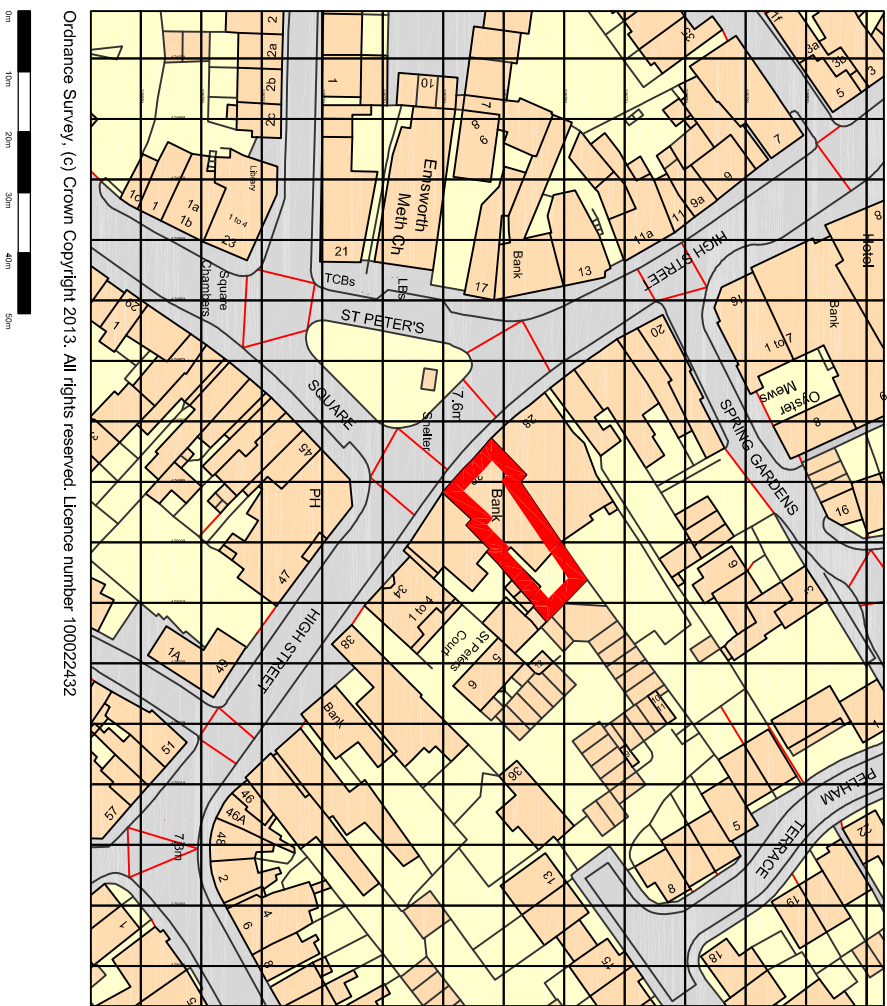

Location Plan - 1:1250 @ A1

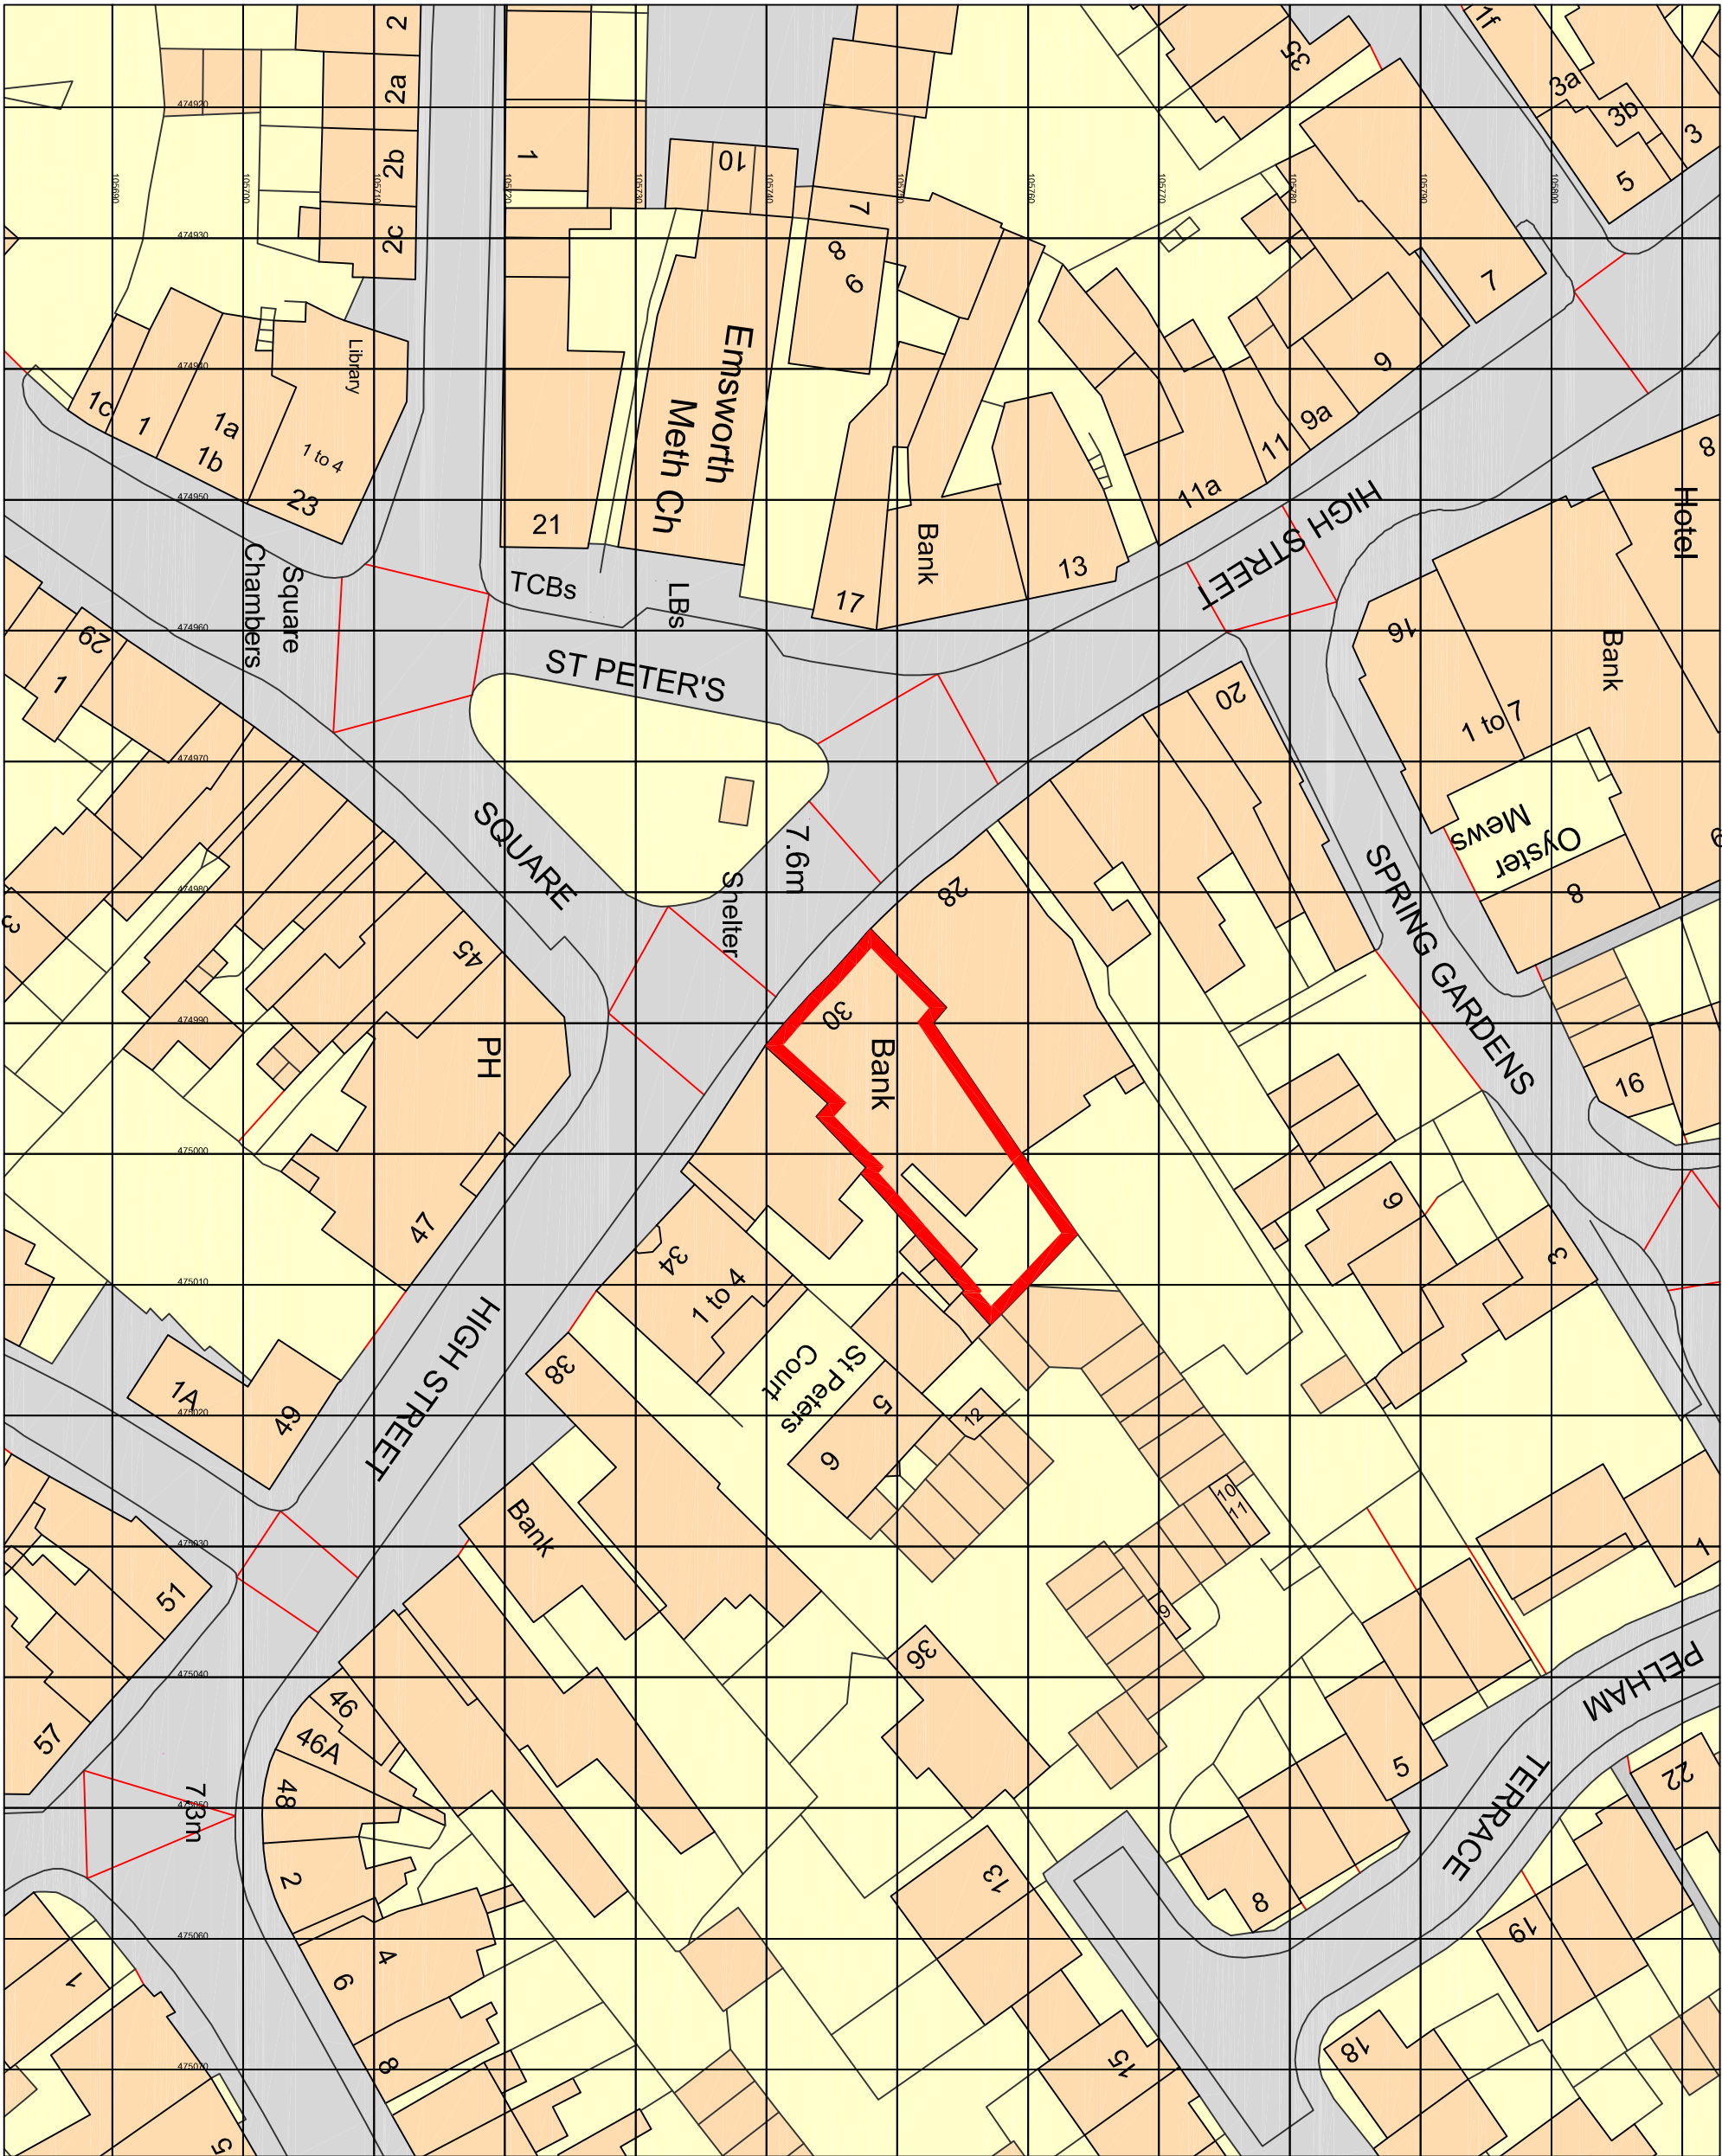

Location Plan - 1:500 @ A1



Location Plan - 1:500 @ A1



Branch Location

PROJECT	
LBG Emsworth	
MAIN CONTRACTOR	ISG
CONTACT	ISG
DESIGN ARCHITECT	ISG
CLIENT ARCHITECT	ISG
DRAWN BY	ISG
CHECKED BY	ISG
DATE	Nov. 2013
SCALE	As Shown

SITE ADDRESS	
LBG Emsworth, 30 High Street, Emsworth, Hampshire, PO10 7AN	

PERMITS No.	PROJECT No.
-------------	-------------

TITLE	LBG Emsworth Location Plan
-------	----------------------------

DRAWING	50323900-DOC-001-Location Plan
---------	--------------------------------

REV	DATE	DRAWN	COMMENTS
-----	------	-------	----------

-	00/00/0000	- / -	-
---	------------	-------	---

PLANNING