


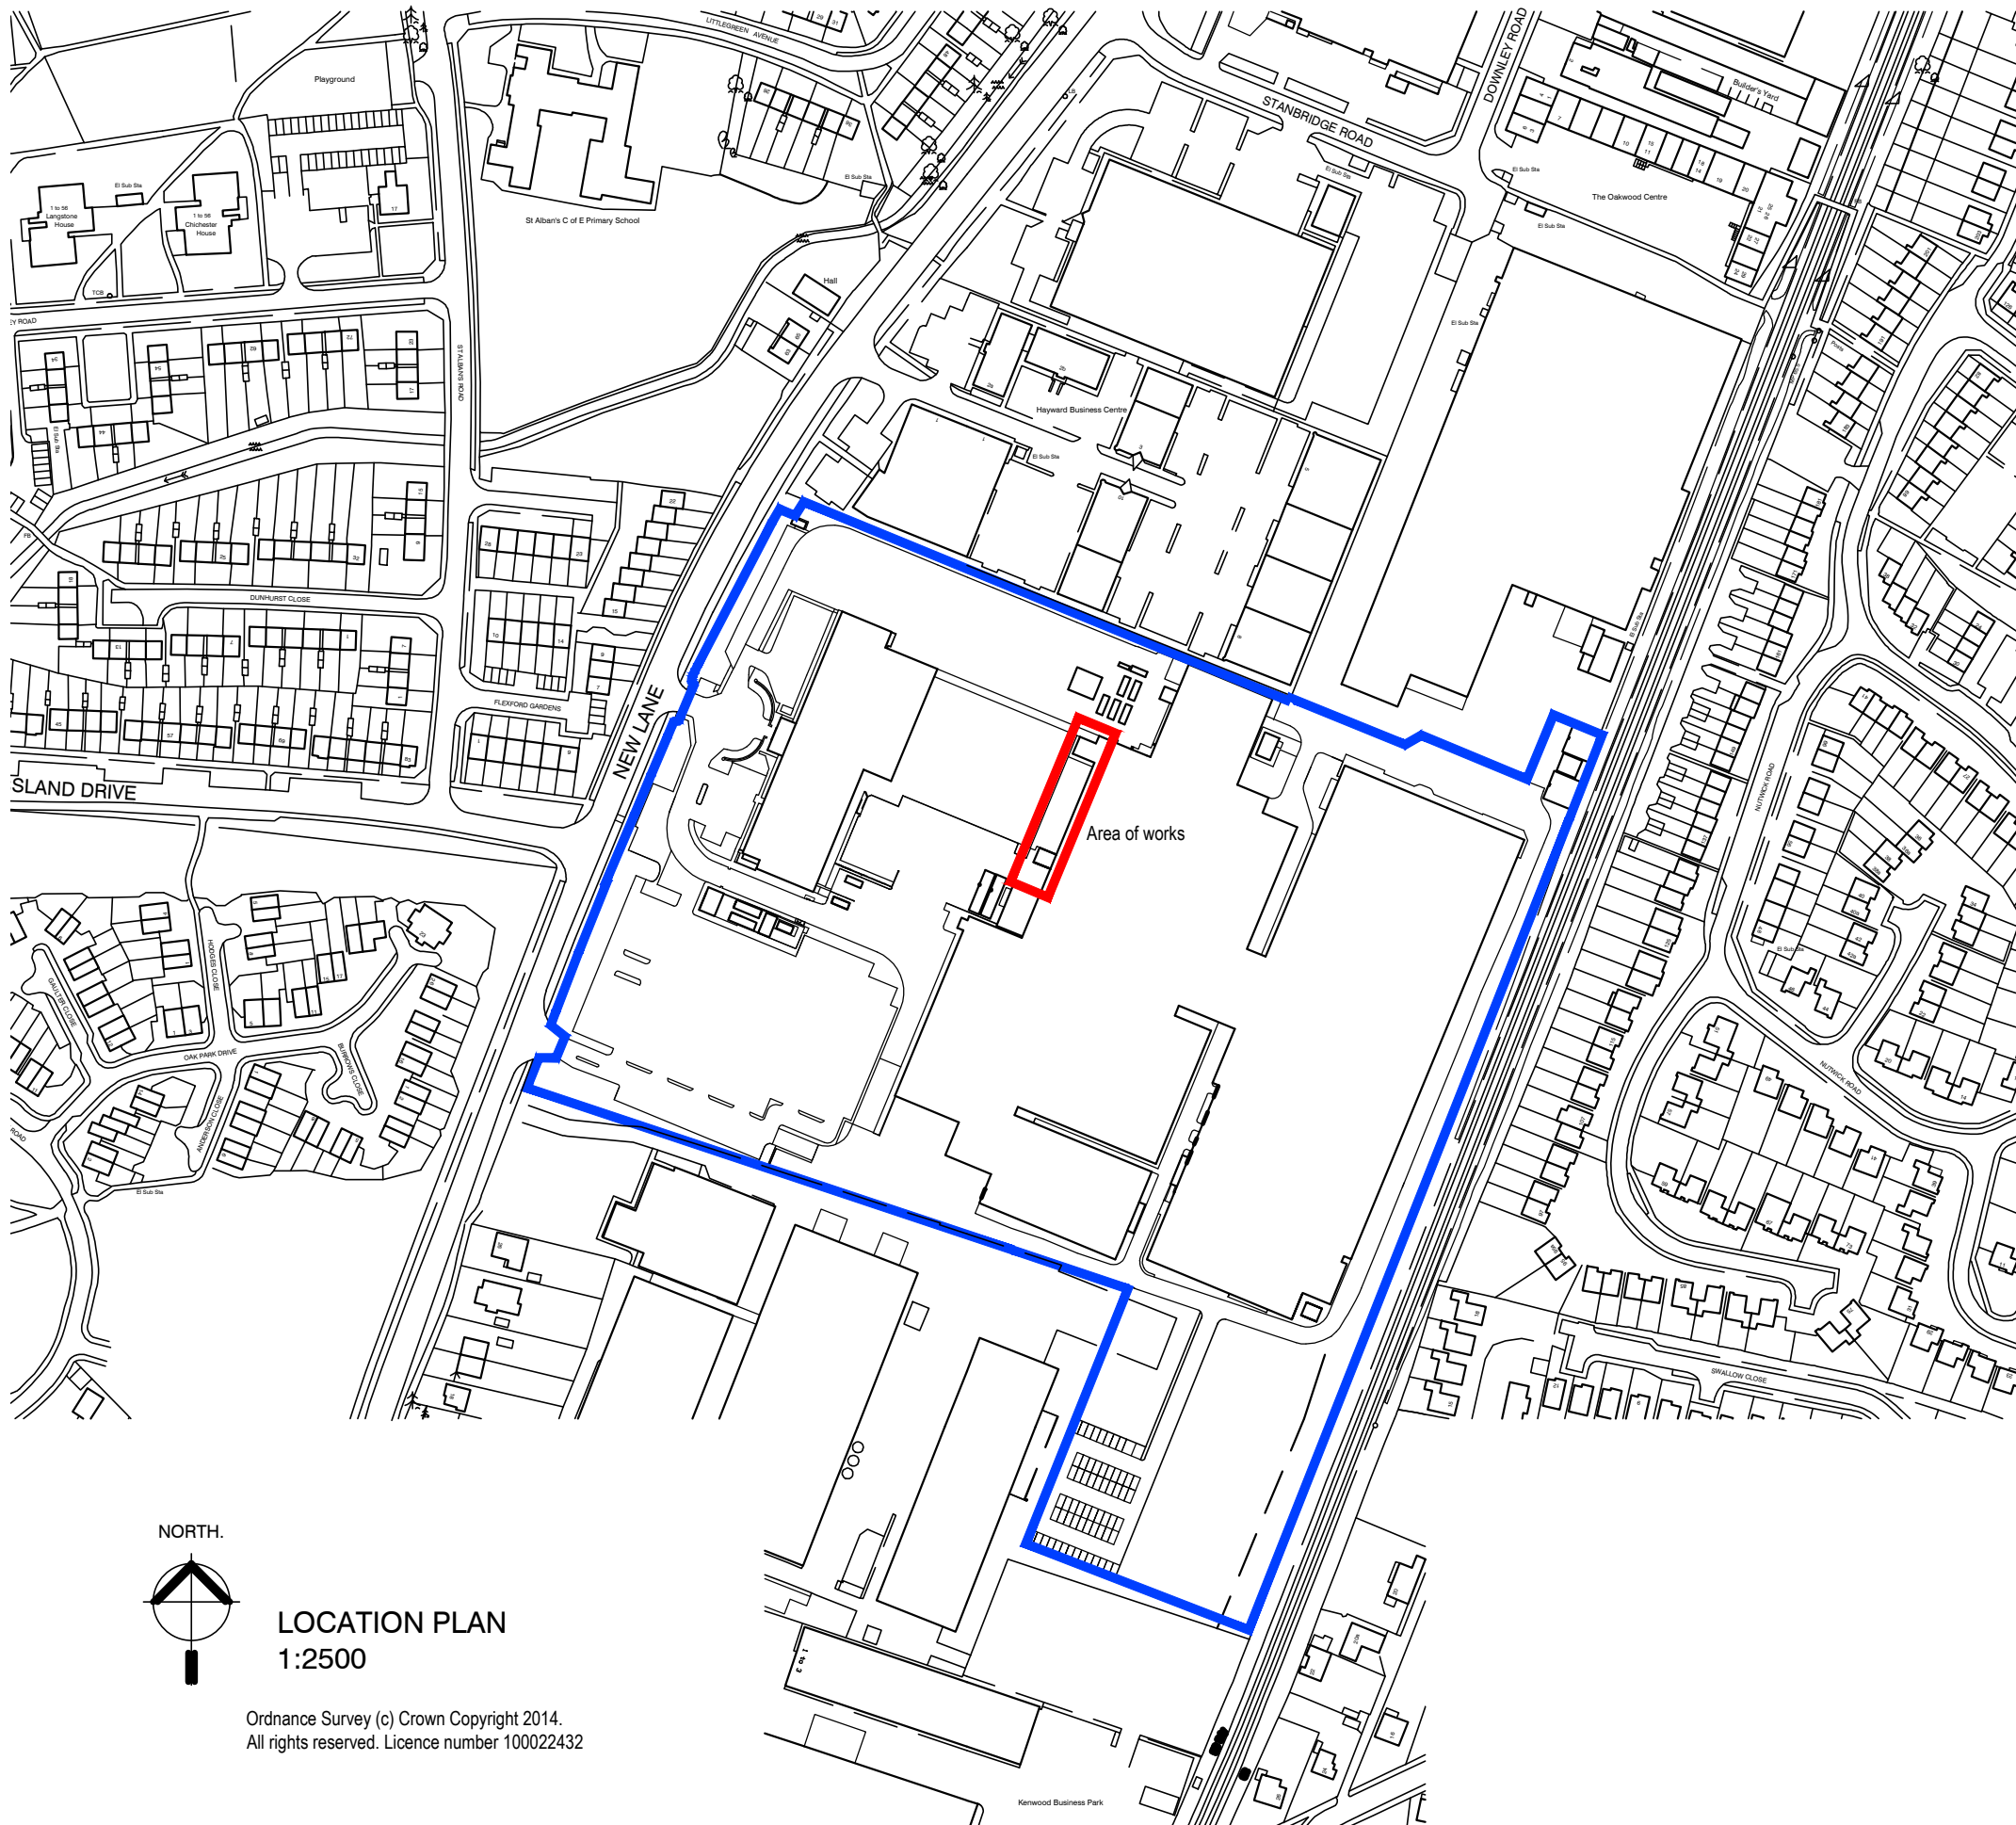

LOCATION PLAN
1:2500

Ordnance Survey (c) Crown Copyright 2014.
All rights reserved. Licence number 100022432

Rev	Description	Drawn	Date	Chk'd	App'd
-----	-------------	-------	------	-------	-------


The Old Post Office
Station Road
Wickham, PO17 5JA
T: 01329 832405
F: 01329 835175
e: admin@axismail.co.uk
w: www.axisarchitecture.co.uk



Axis
ARCHITECTURE
CHARTERED PRACTICE

Dimensions, areas and levels where given are only approximate and subject to site survey.
All dimensions are to be checked on site.
Any discrepancies are to be reported to the architect before work commences.
Figured dimensions only are to be taken from this drawing.
This drawing is to be read in conjunction with all relevant consultants and/or specialists
drawings/documents and any discrepancies or variations are to be notified to the architect
before the affected work commences.
This drawing is copyright and remains the property of the Architects.

Fire Strategy Block N for Pfizer, New Lane, Havant

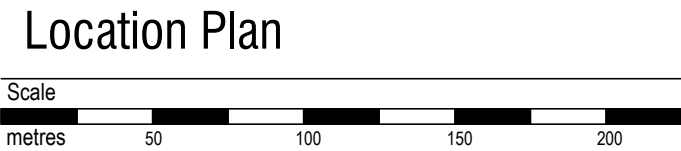

PLANNING

Scale @ A3	Drawn	Checked	Date
1:2500	PSA		MAR' 14
Job Number & Drawing Number			Revision

14-006-PL01