




Notes:
Do not scale from this drawing.
Only to be scaled for local authority purposes.
Dimensions to be checked on site.
All dimensions are in millimetres unless stated.
Report all discrepancies.
This drawing and information displayed is the confidential property of Engineering Architecture Ltd and shall not be copied or used for any purpose without the written consent of the company.

©Engineering Architecture Ltd. All Rights Reserved



Existing

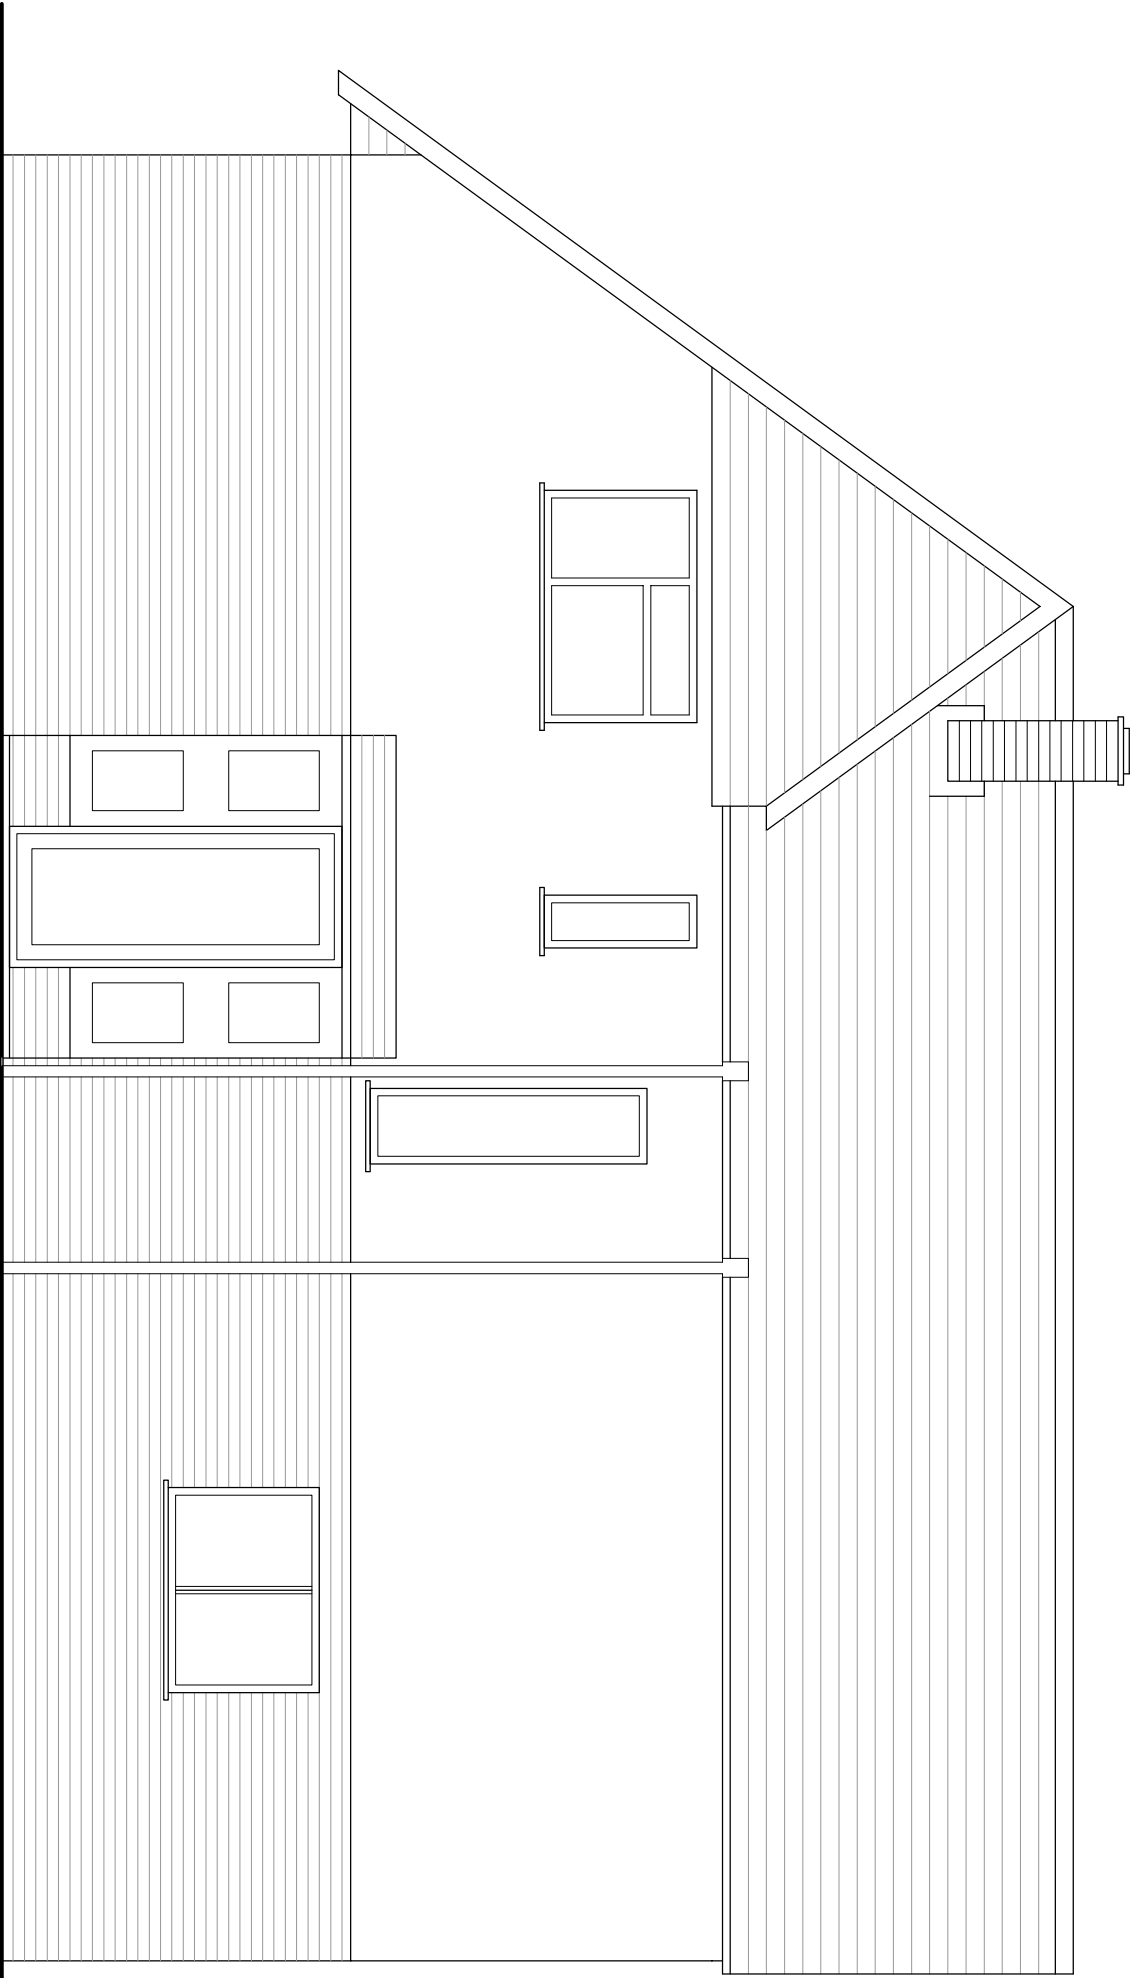



Eastern Elevation
1:50

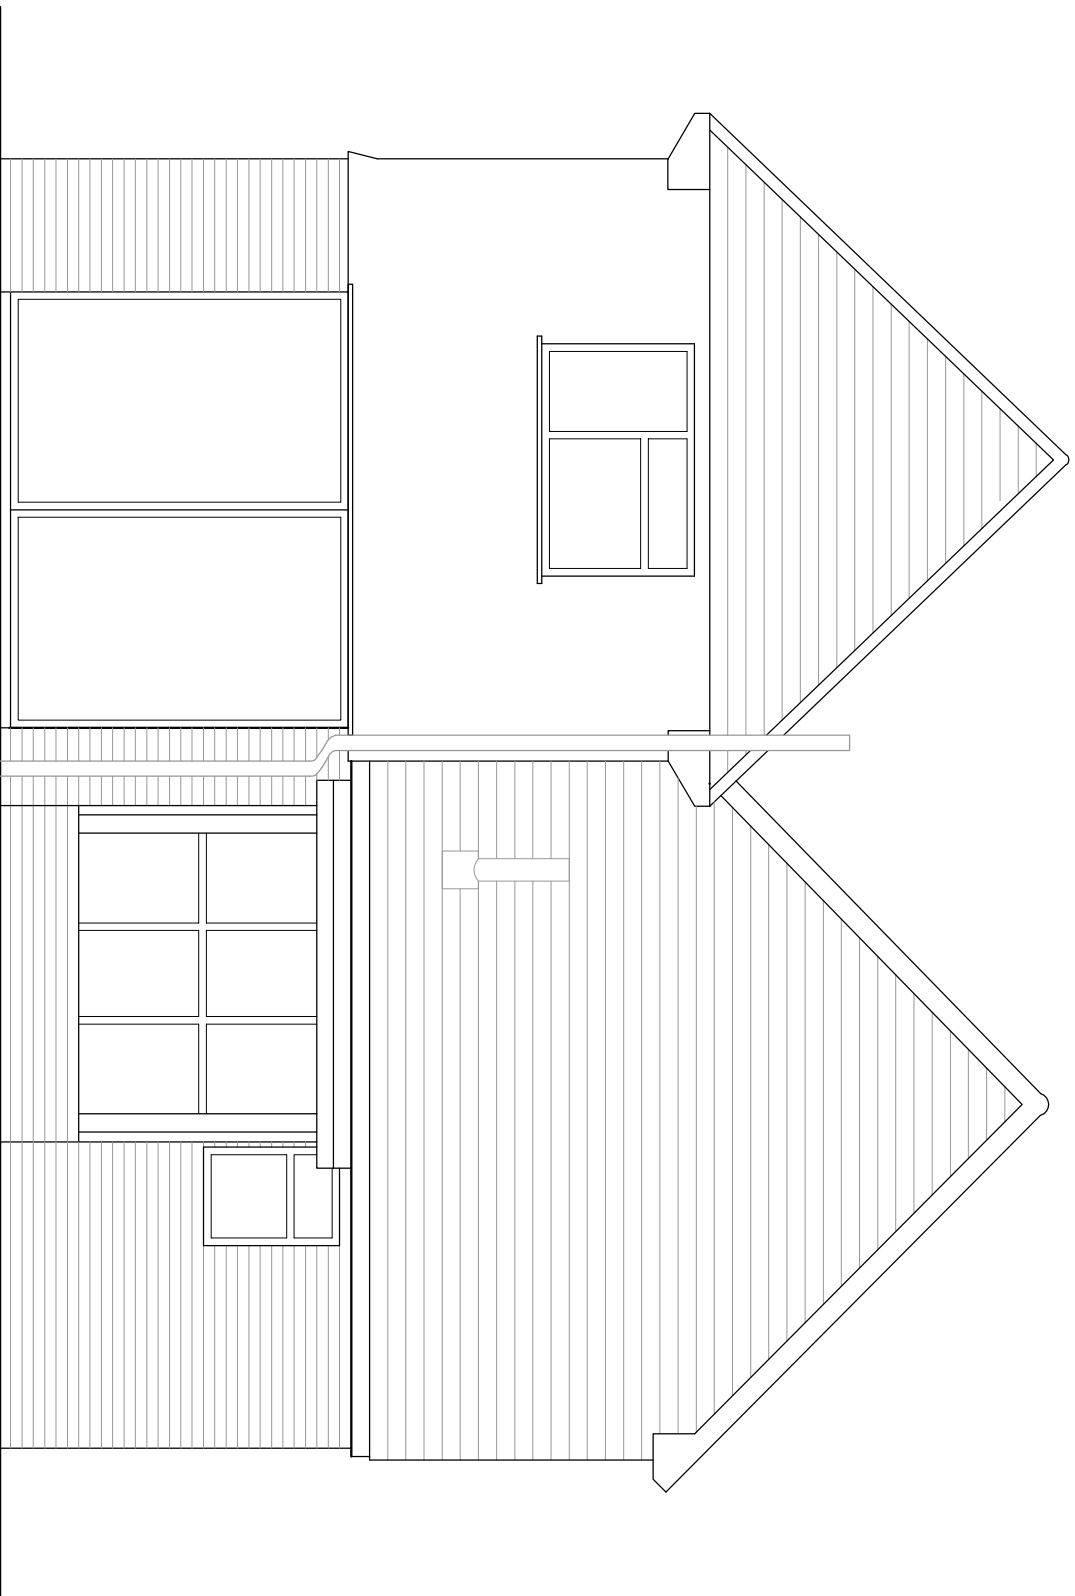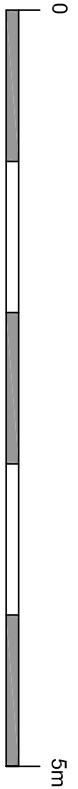



Northern Elevation 1:50

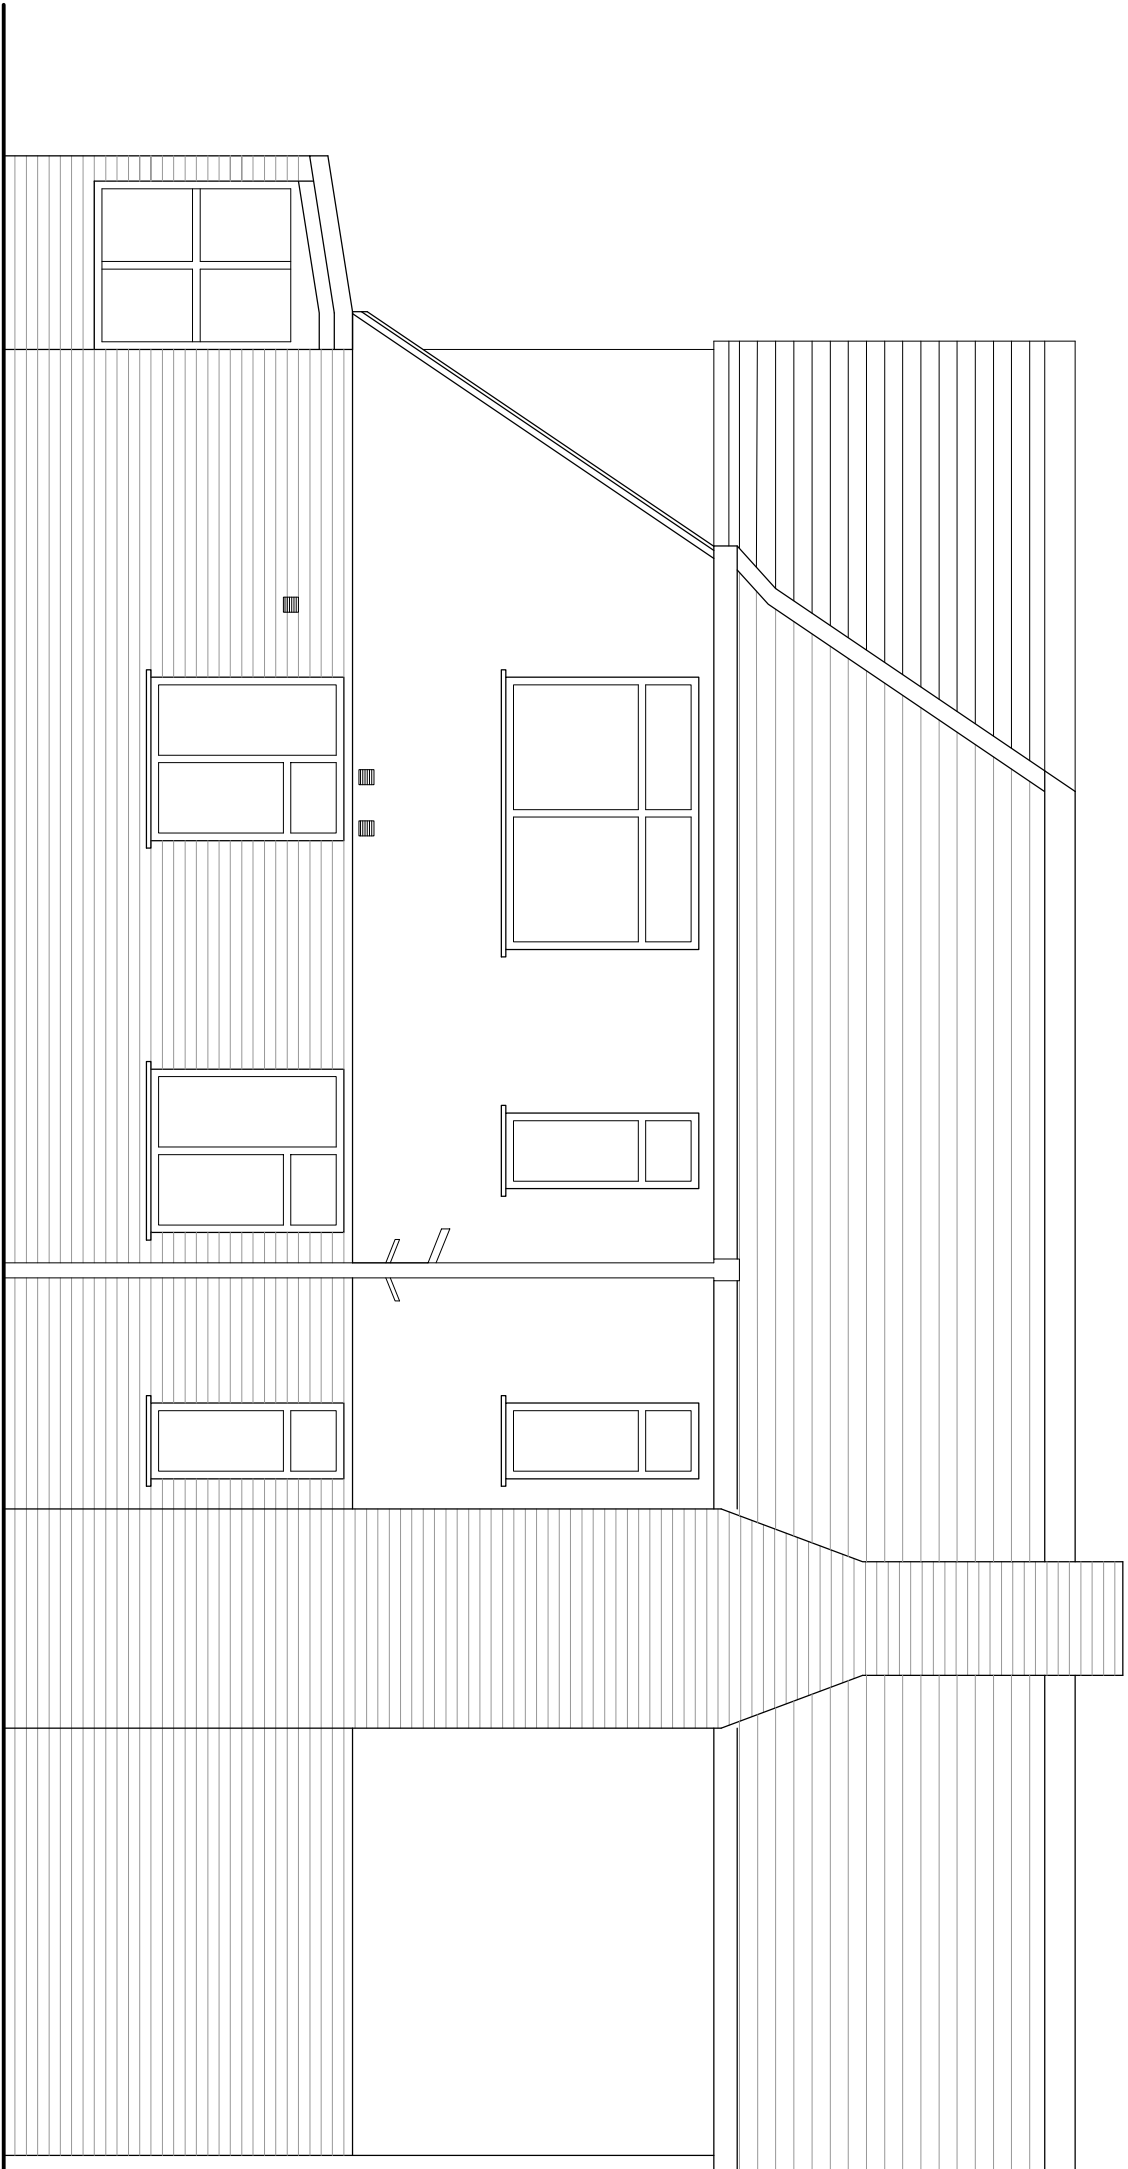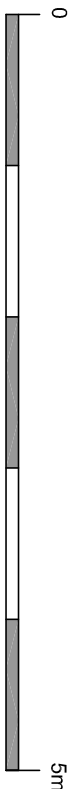

Western Elevation
1:50

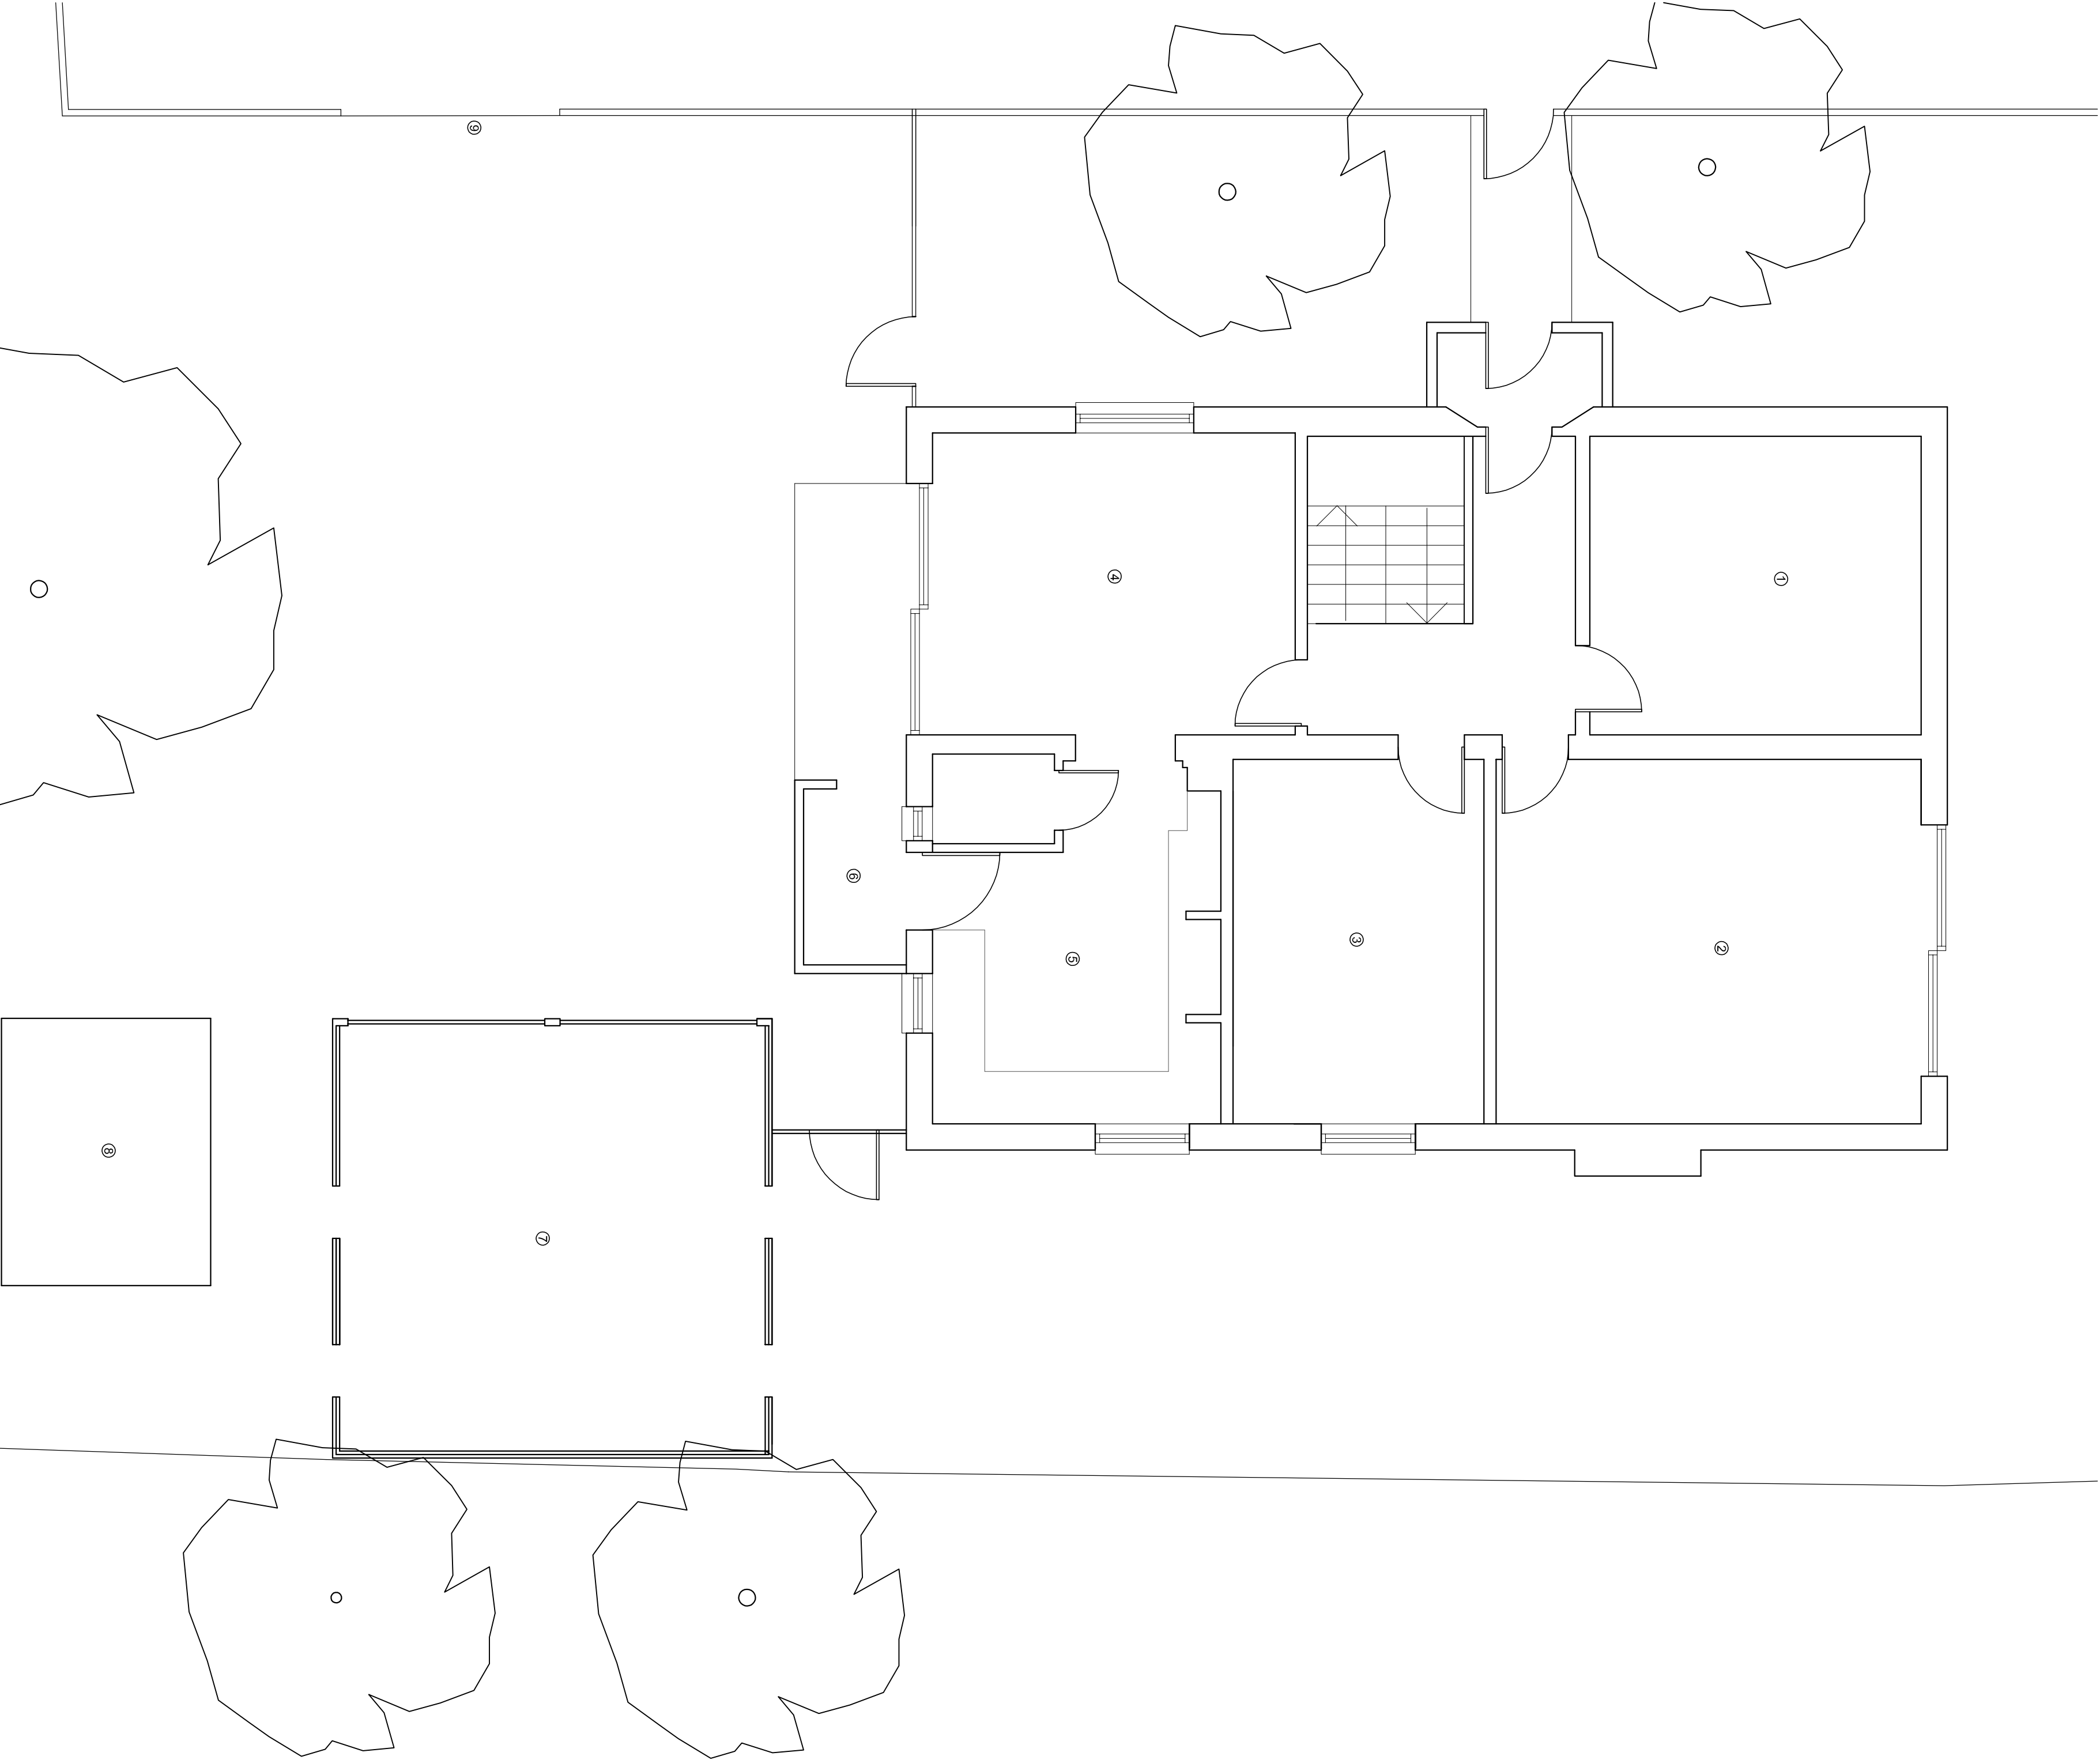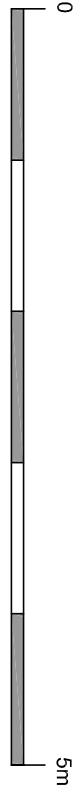

Ground Floor Plan
1:50

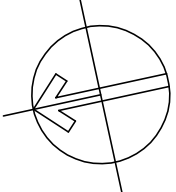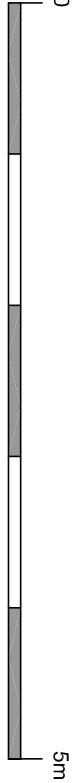

- Key:**
- ① Play room
 - ② Lounge
 - ③ Bedroom
 - ④ Dining room
 - ⑤ Kitchen
 - ⑥ Porch
 - ⑦ Garage
 - ⑧ Shed