



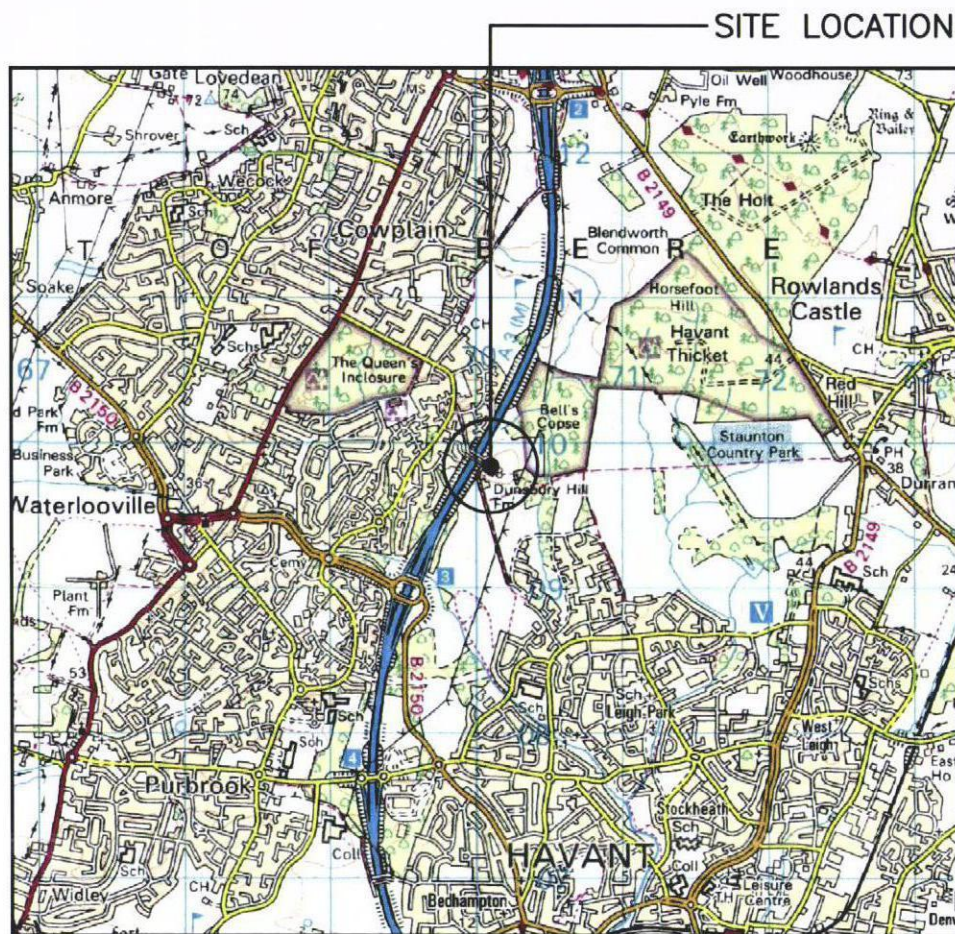


SITE LOCATION (Scale 1:50000)

Ordnance Survey map extract
based upon Landranger map series
with the permission of the controller of
Her Majesty's Stationery Office
Crown copyright.



SITE PHOTOGRAPH

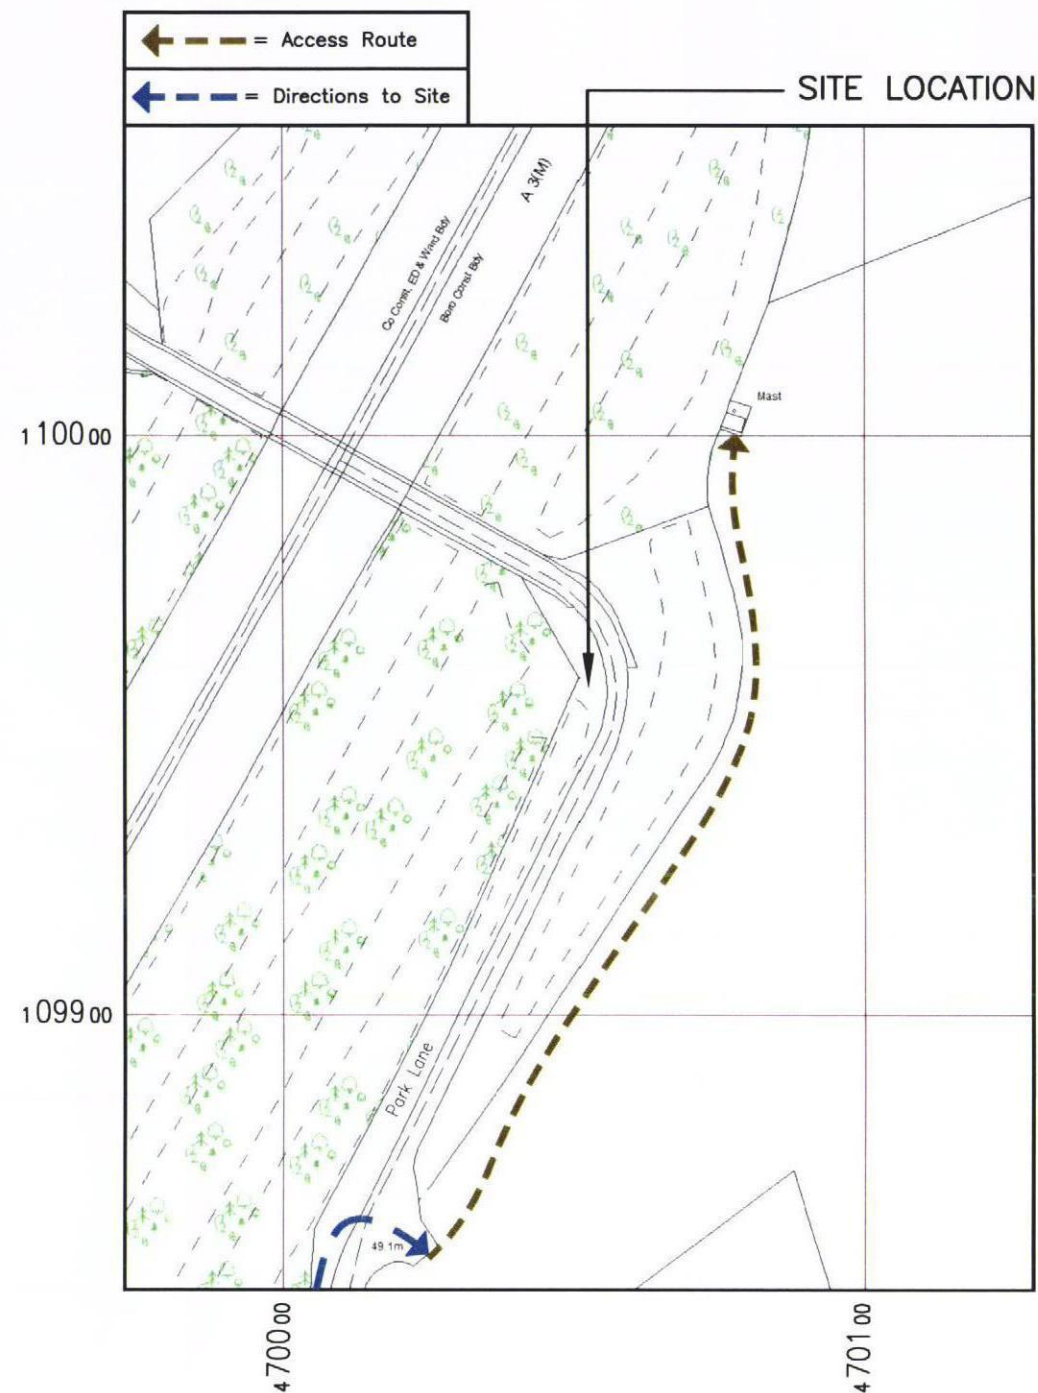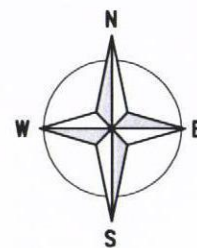

DETAILED SITE LOCATION (Scale 1:1250)

Based upon Ordnance Survey map extract
with the permission of the Controller of
Her Majesty's Stationery Office.
Crown copyright.
Promap licence no. 100020449



N.G.R. E: 470079 N: 109901

NOTES:
1. ALL DIMENSIONS ARE IN mm UNLESS NOTED OTHERWISE

2. SITE ACCESS:
HEADING EAST ON THE A3(M) AT JUNCTION 4, EXIT
TOWARD PURBROOK/LEIGH PARK. AT THE
ROUNDABOUT, TAKE THE 2ND EXIT ONTO PURBROOK
WAY. GO THROUGH 2 ROUNDABOUTS. AFTER 0.5 MILES
TURN LEFT ONTO PARK HOUSE FARM WAY. CONTINUE
FOR 0.6 MILES THEN TURN LEFT ONTO MIDDLE PARK
WAY. AT THE ROUNDABOUT, TAKE THE 1st EXIT ONTO
WOOLSTON RD. AT THE NEXT ROUNDABOUT, TAKE THE
3RD EXIT ONTO CALSHOT RD THEN AFTER 0.1 MILES
TAKE A SLIGHT LEFT ONTO PARK LANE. AFTER 0.5
MILES TURN RIGHT ONTO TRACK. THE SITE IS
APPROXIMATELY 150m ON THE LEFT.

3. SURROUNDING AREA IS - RURAL

4. DISTANCE TO PUBLIC HIGHWAY APPROX. 40m

A	Issued for Approval	RKB	MT	04.02.14
REV	MODIFICATION	BY	CH	DATE



Tel: 01925 741 810
Fax: 01925 740 621

The Barn
Elms Farm
Hobb Lane, Daresbury
Warrington, Cheshire
WA4 5LS



Cell Name		Opt
PORTSMOUTH C.C.LAND		-
Cell ID No		
CORNERSTONE (CTIL)	TEF	VF
122808	N/A	04065
Site Address / Contact Details		
FORMER DUNSLEY HILL FARM WOOLSTON ROAD HAVANT HAMPSHIRE PO9 5HQ		
Drawing Title:		
SITE LOCATION MAPS		
Purpose of Issue:		
PLANNING		
Drawing Number:		
100		
Scale:	As Shown	Drawn: RKB
Checked: MT	Date: 04.02.14	Date: 04.02.14
Approved: RB	Date: 04.02.14	Issue: V1