


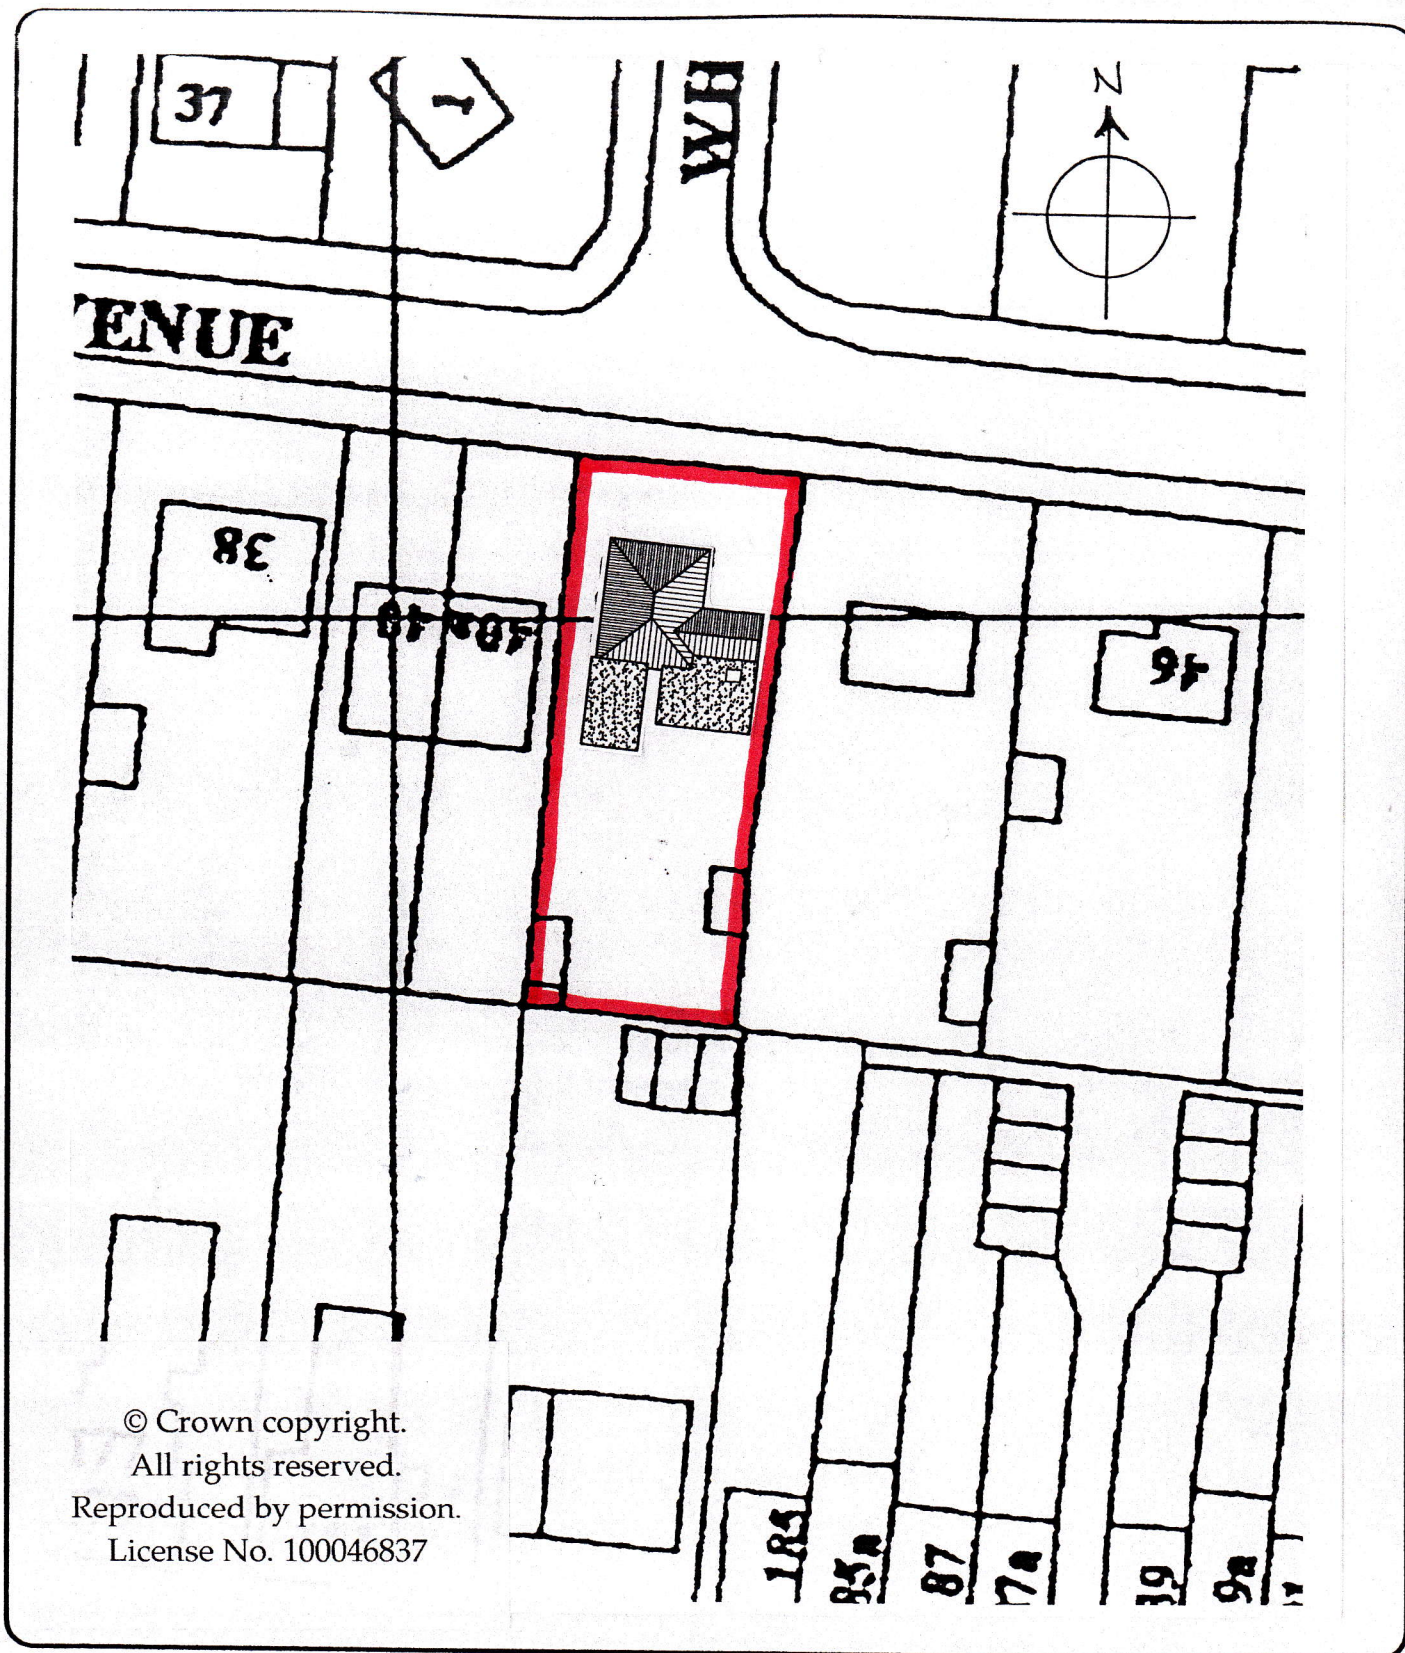

Martin Critchley
Chartered Architect
7 North Street
Havant, Hampshire, PO9 1PW
023 92 474 919
critchleyarchitect@hotmail.com

Job

42 WHEATLANDS AVENUE,
HAYLING ISLAND, PO11 9SQ

Job No.

1351

Date: 22/04/14

Scale: 1:500

Drawn: P.C.

Title

BLOCK PLAN

Drawing No.

202