


HAVERANT BOROUGH COUNCIL
DEVELOPMENT CONTROL
16 APR 2013
RECEIVED

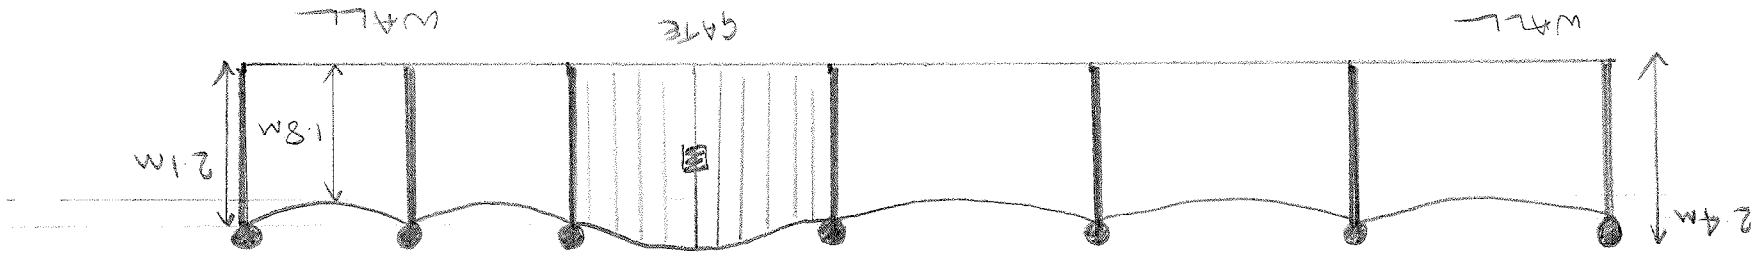

1:100 SCALE

FRONT ELEVATION