


NEW PITCHED ROOF TO REPLACE EX FLAT ROOF
OVER FRONT LOBBY AND INTERNAL ALTERATIONS

14, SINAH LANE, HAYLING ISLAND, HANTS
FOR MR & MRS G. LAW.

NOTE CHECK ALL MEASUREMENTS ON SITE PRIOR TO
THE COMMENCEMENT OF WORK.

WALLS TO BE FULLY BONDED TO THE EXISTING CAVITIES
TO BE MAINTAINED CONTINUOUS

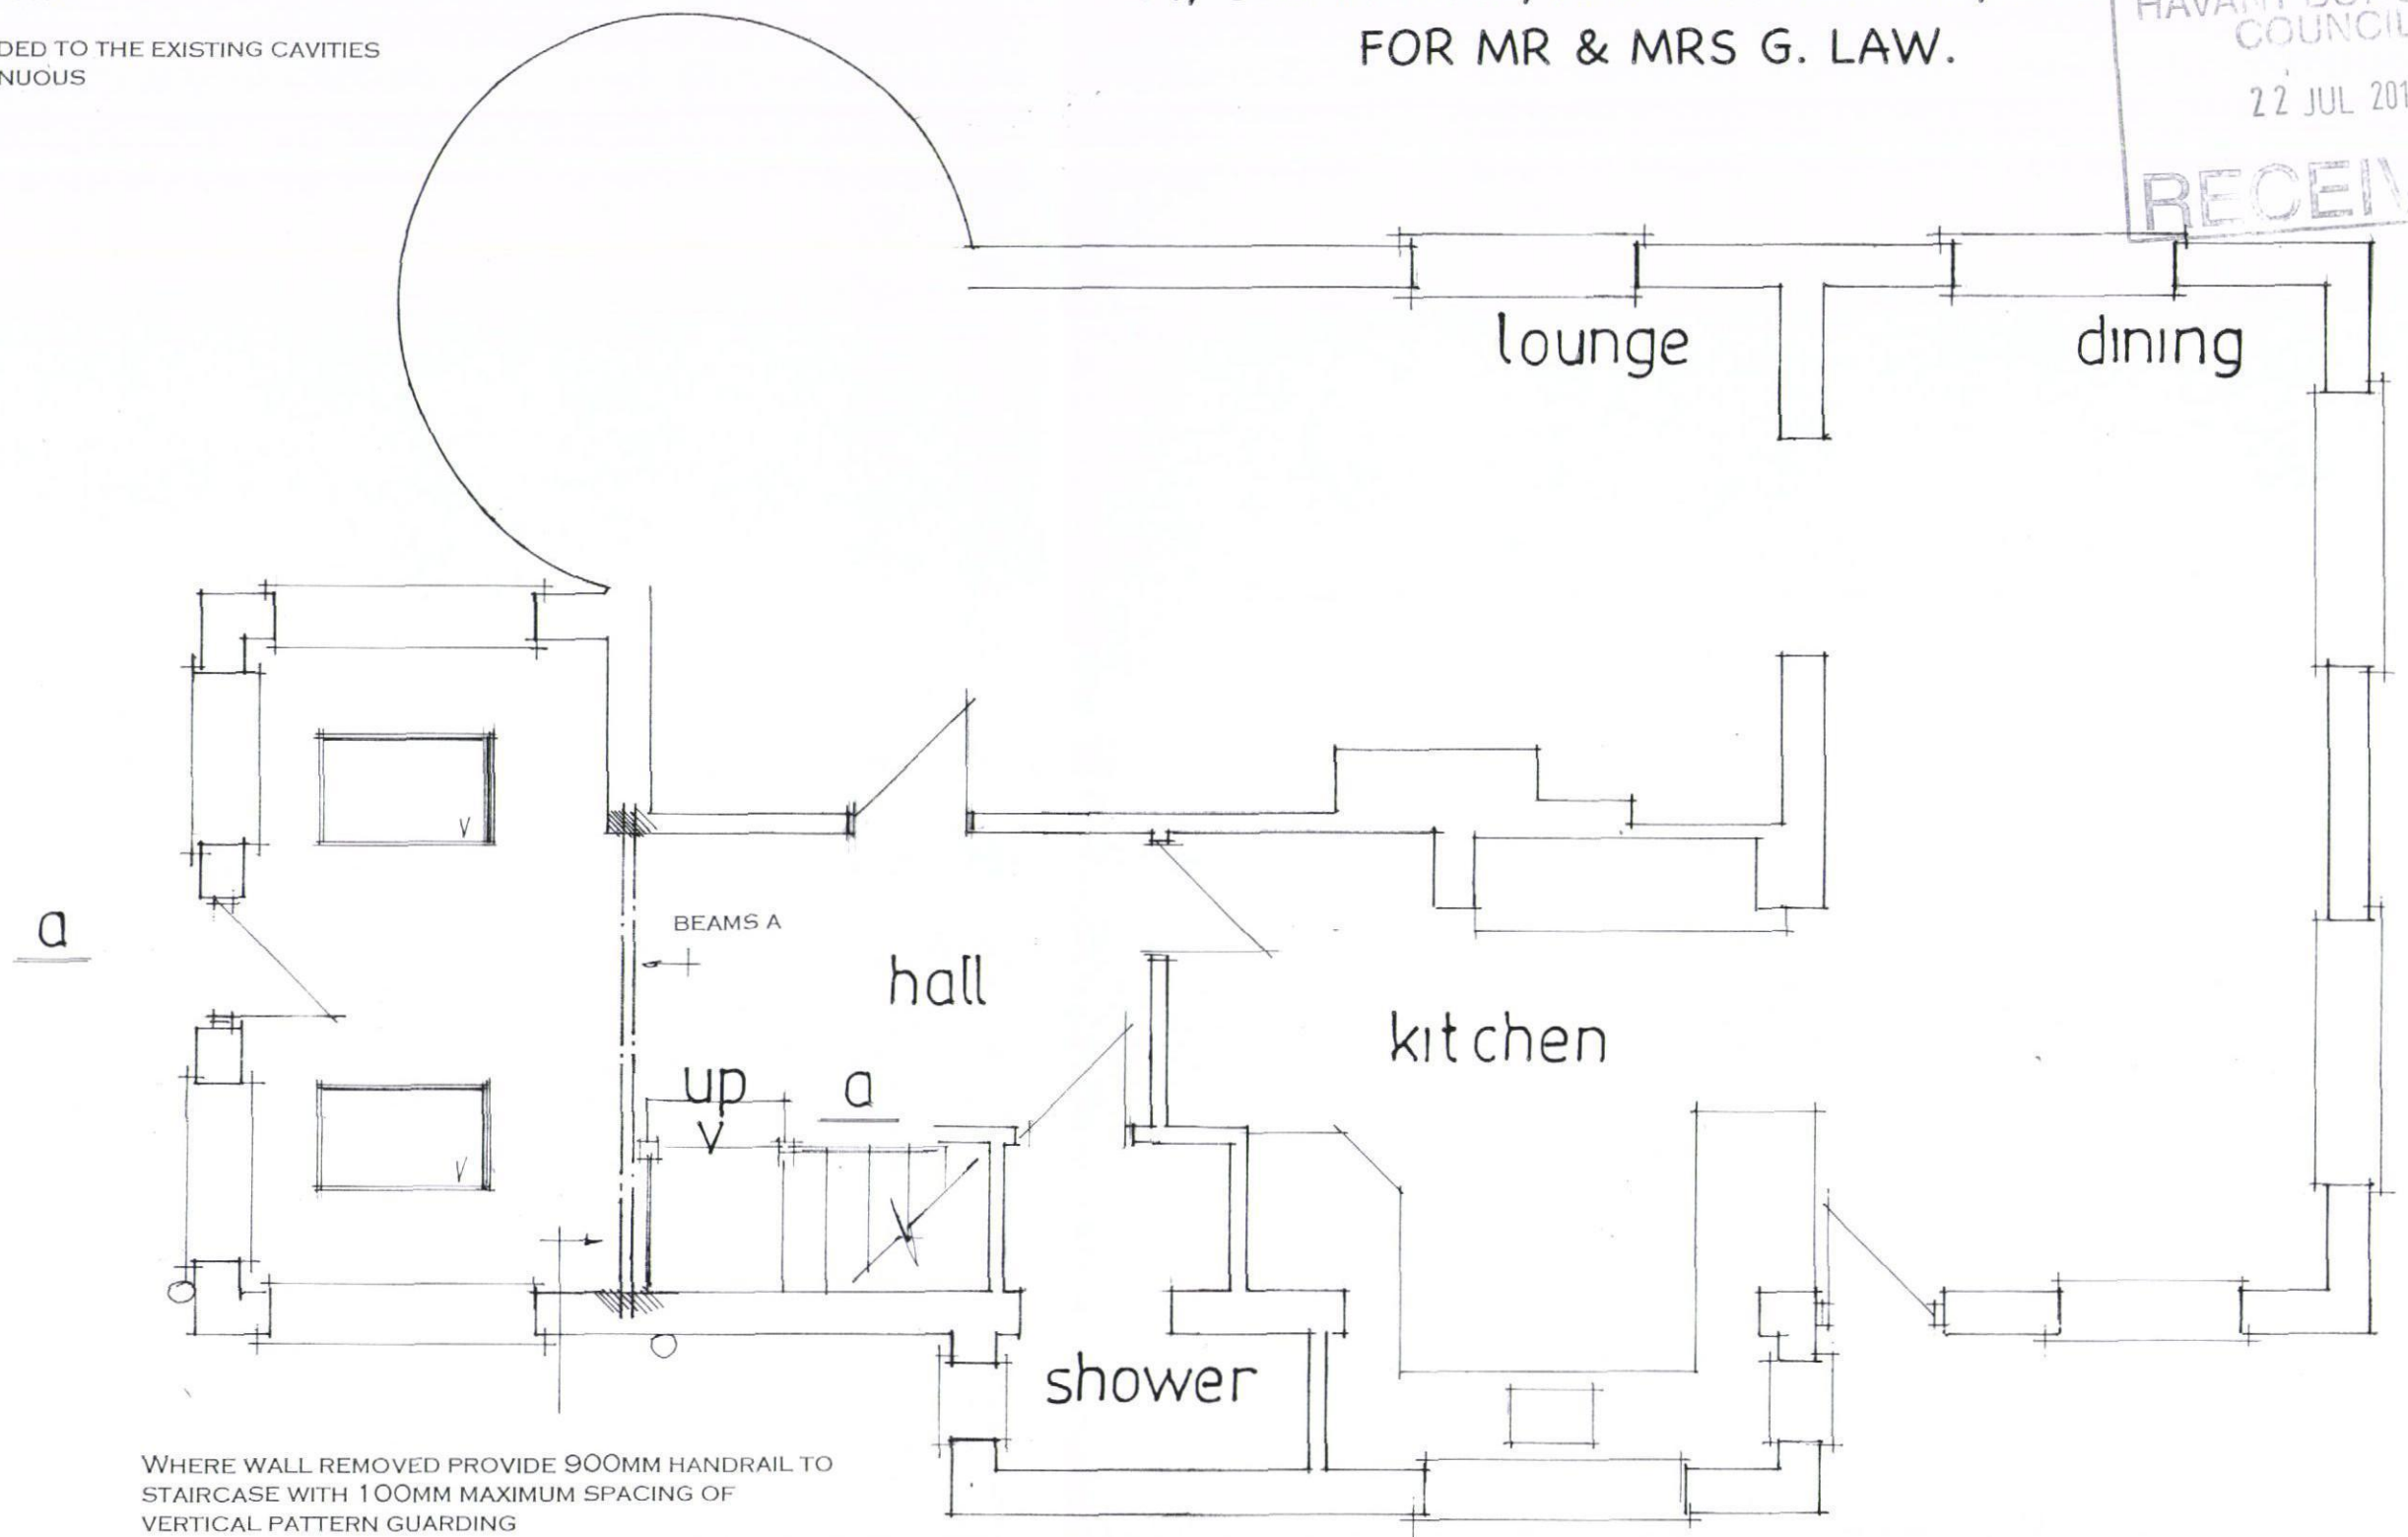

WHERE WALL REMOVED PROVIDE 900MM HANDRAIL TO
STAIRCASE WITH 100MM MAXIMUM SPACING OF
VERTICAL PATTERN GUARDING

date july 2014
scale 1:50

PROPOSED GROUND FLOOR

PETER J. WALKER MRICS
CHARTERED SURVEYOR
182 SEAFRONT, HAYLING ISLAND, HANTS
PO11 9 AN

TEL: 02392467571