


DO NOT SCALE
unless for planning purposes
use figured dimensions only

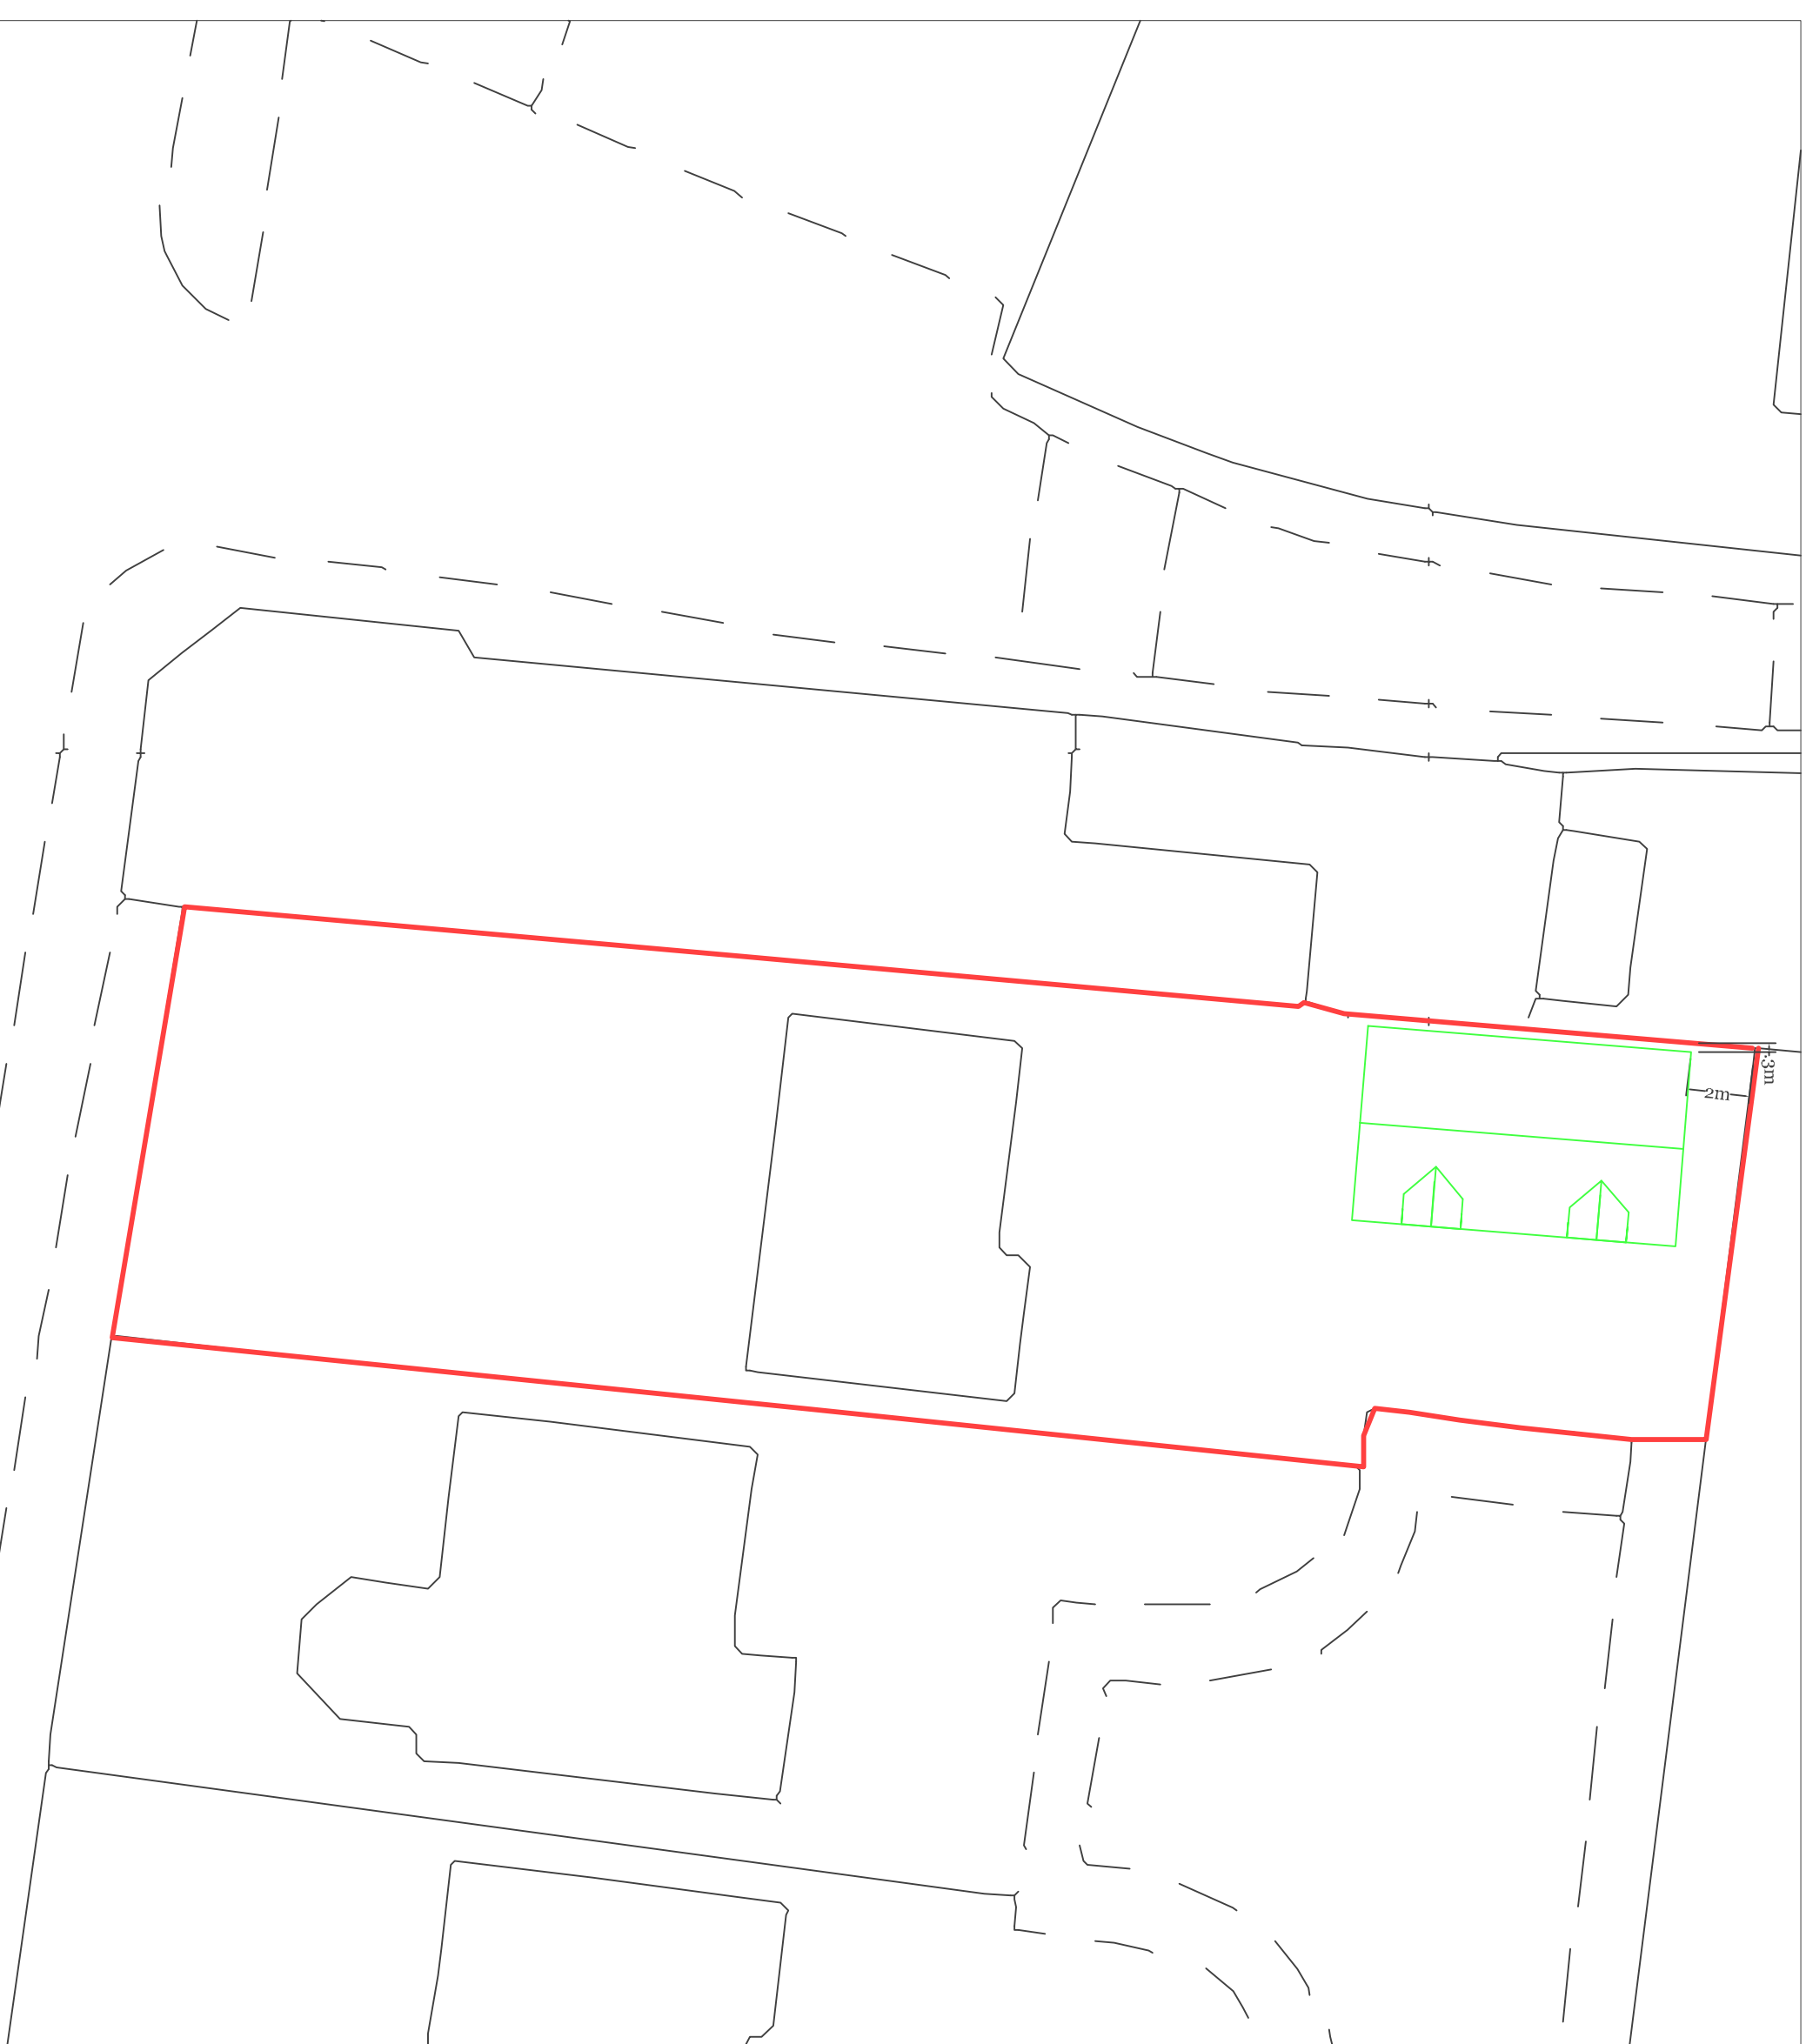

REV	DATE	NAME	REVISION

CREATIVE HERITAGE LTD
FRANZES DESOZ
OLD PRINTERS YARD
186 DORRICK STREET
RIM4 2HF
Tel: +44 (0) 7728 023 213
Fax: +44 (0) 1243 777 652
E-mail: info@creative-heritage.co.uk
Web: www.creative-heritage.co.uk

DRAWN AT	OFFICE	DRAWN BY	C.A.D.
CHICHESTER		BPK	
SCALE	DATE	CHECKED BY	
1:200 @ A3	DEC13	BPK	

Mr Vine 9 Nightingale Park Proposed work to garage

CONTRACT No	9584	DRAWING No	9584S
-------------	------	------------	-------